



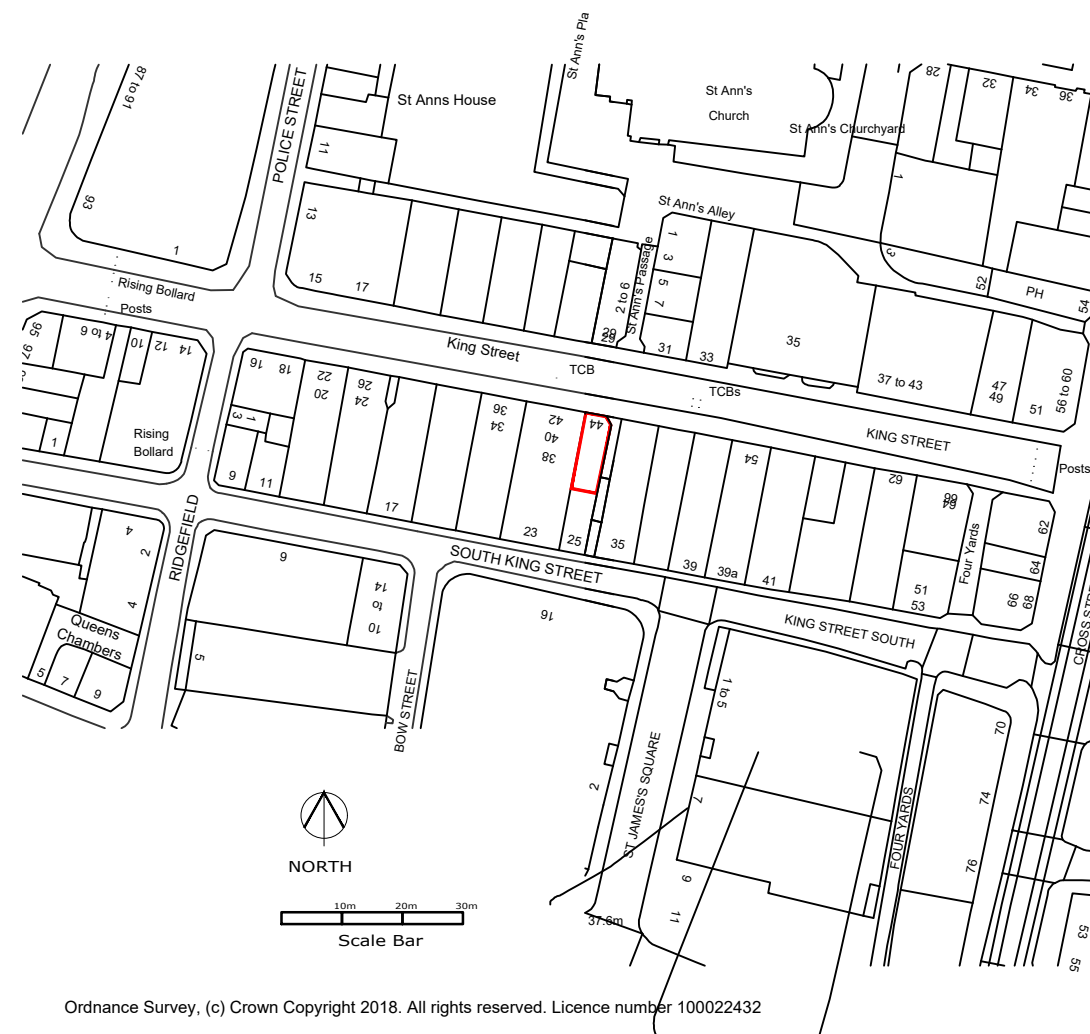

Notes:

All dimensions are to be checked on site. Any discrepancies between drawings and physical site conditions must be reported to DTS immediately. External wall thickness are show as indicative only and should be checked before construction work.

Drawings are for the sole use of the instructing client only and are not to be reproduced without prior permission.

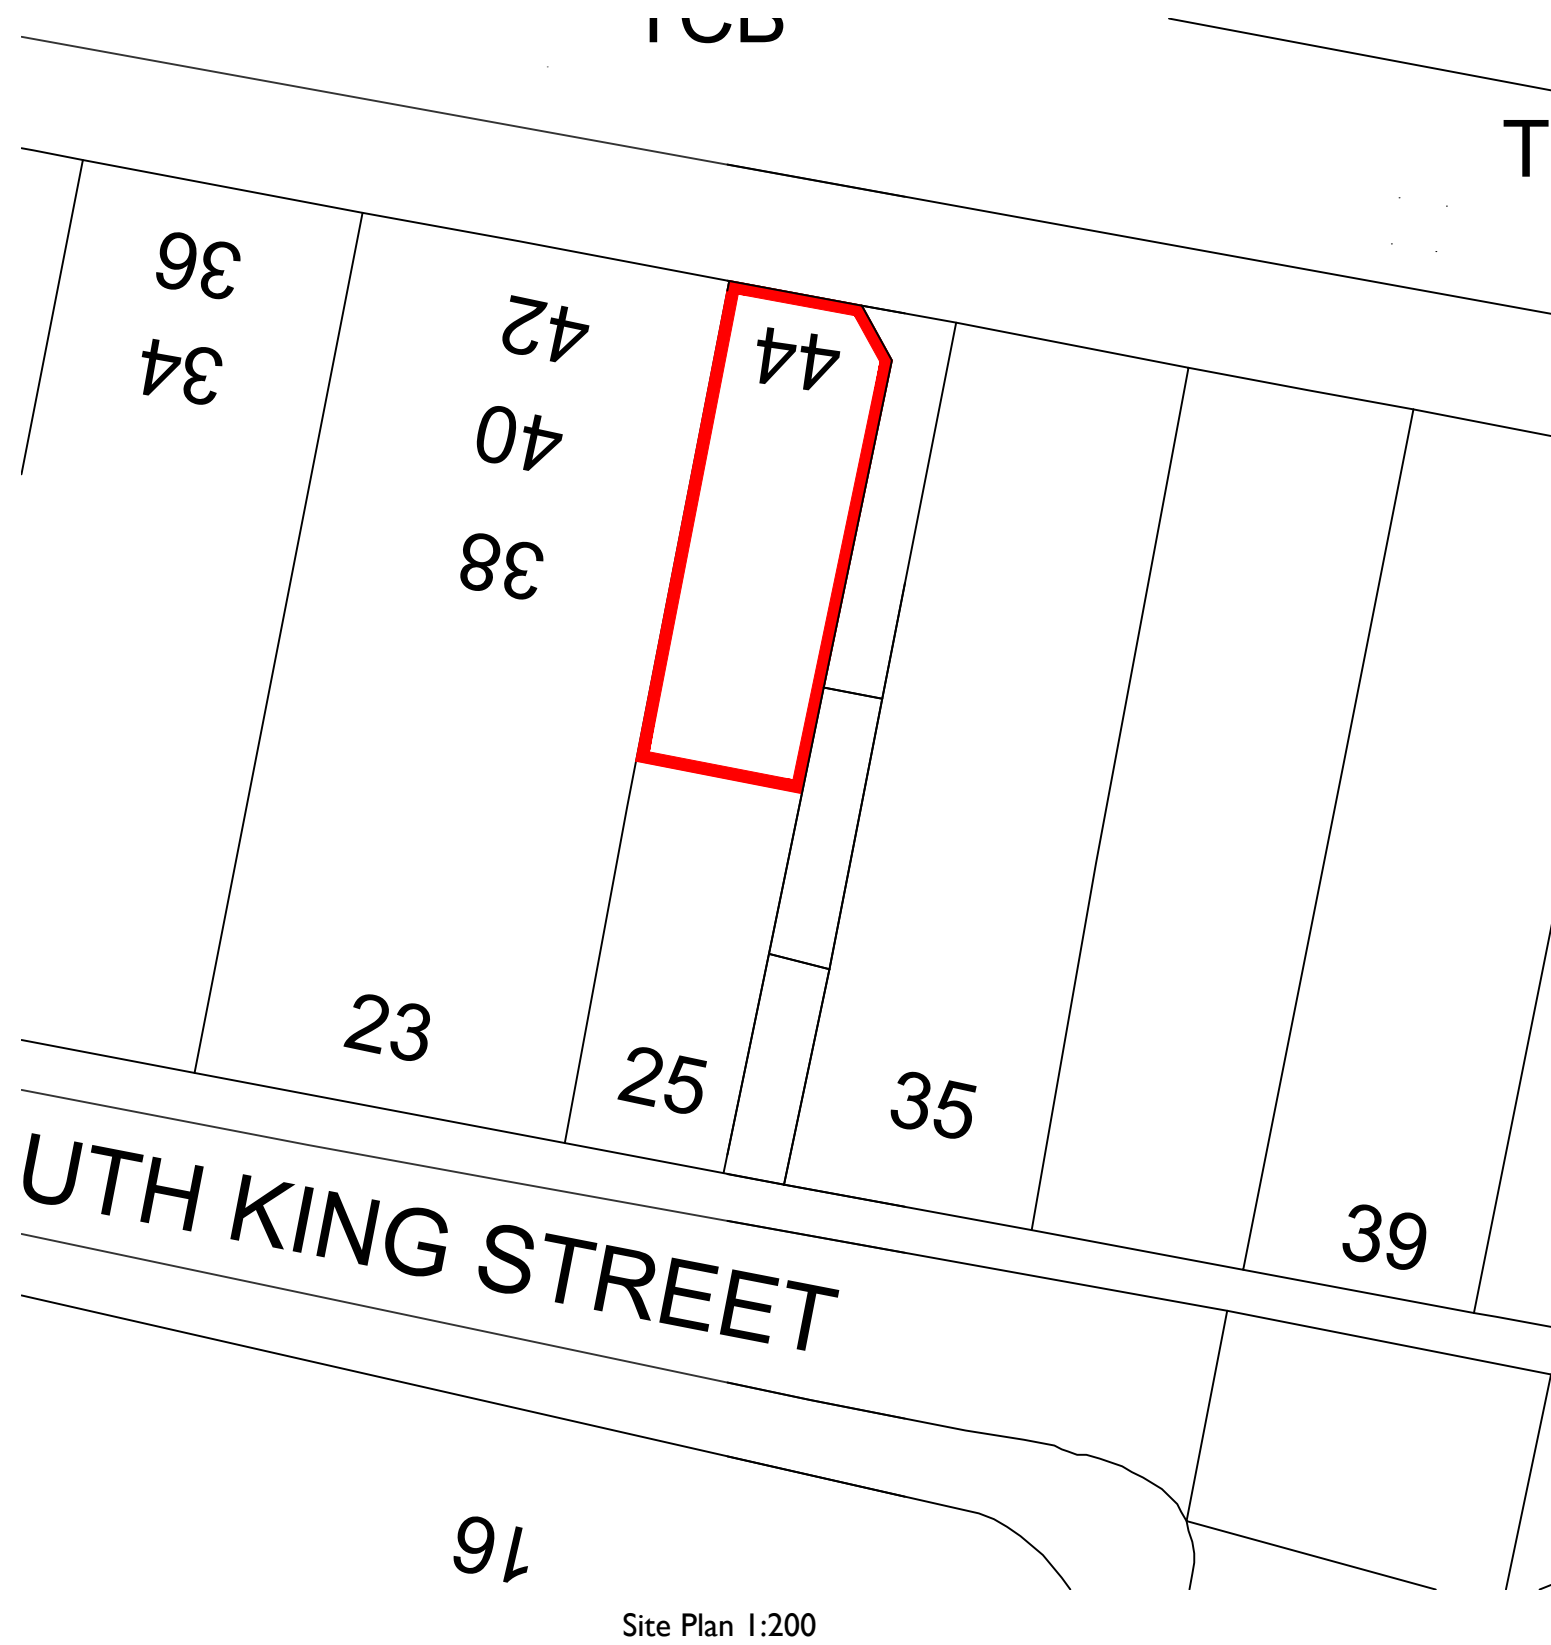

Document Date: 08.12.25
Document Scale: 1:200 1:1250
Sheet Size: A3
Drawn By: AD
Revision: -

Site and Location
Plan, 44 King Street,
Manchester, M2 4LZ



Location Plan

A25.303/L1