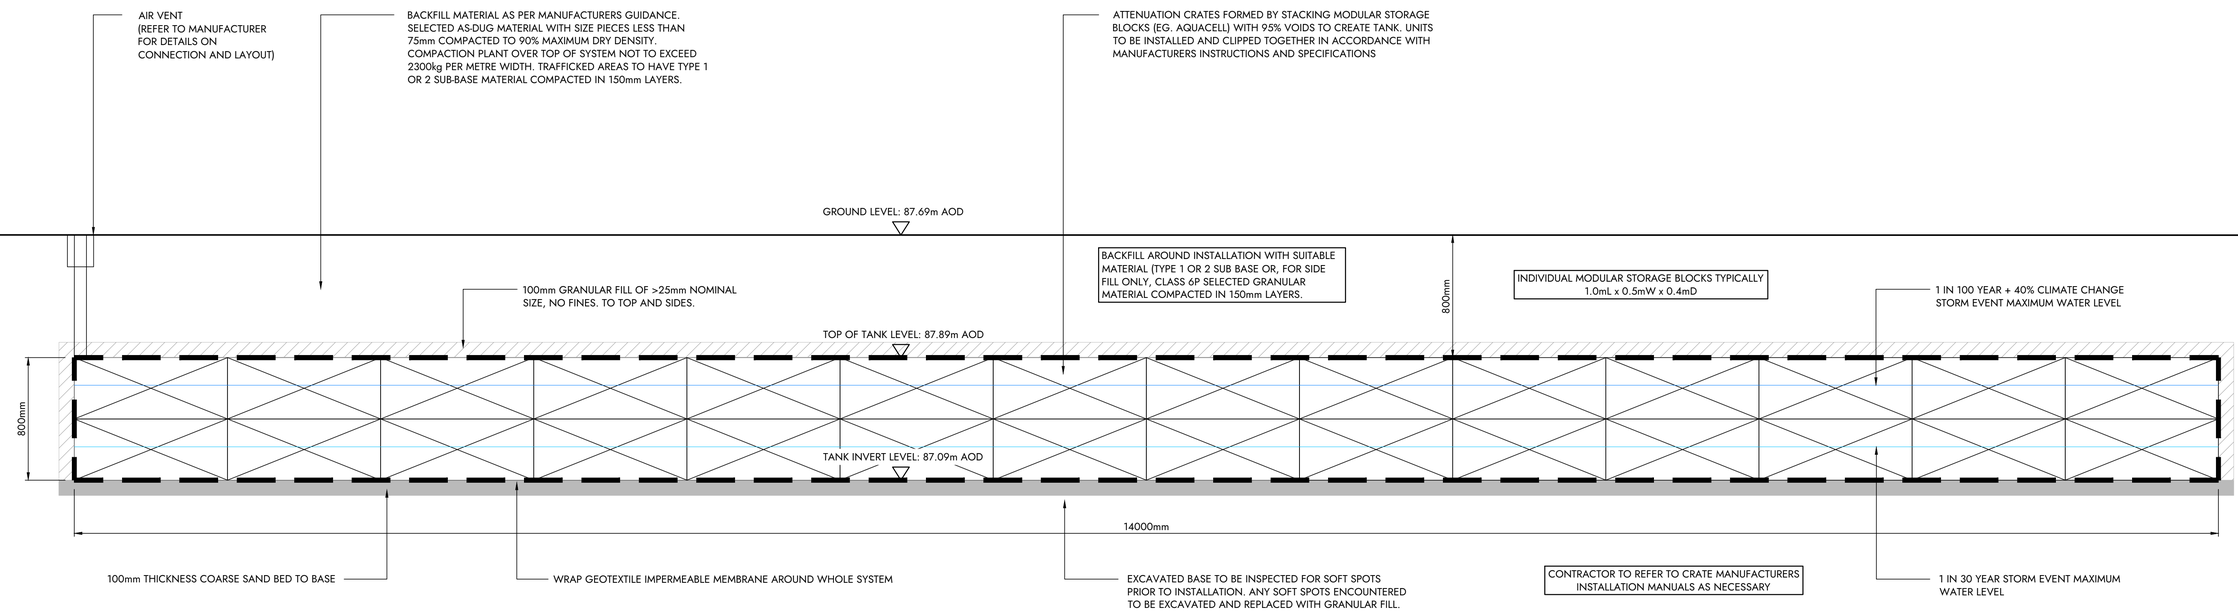


SECTION THROUGH ATTENUATION CRATES

Rev	Date	By	Description
T02	14.11.2025	BW	Attenuation tank details added
T01	20.06.2025	BW	Issued for tender

SHAPE ENGINEERING
Liverpool Office Tel 0151 305 0700 Milton Keynes Office Tel 01908 803 903
www.shapeengineering.co.uk

Client
Irwell Valley Homes

PROJECT
Jurby Avenue, Blackey, Manchester

TITLE
Attenuation Tank Detail

Status	Suitability Description	Structural Stage	Date
-	Tender	-	20.06.2025

Designed By	Drawn By	Scale @ A1	Project No.
BW	BW	1:20	2108

Sheet No.
2108-SCE-00-00-DR-C-0003

Revision
T02

This drawing remains the copyright of Shape Consulting Engineers Ltd.