



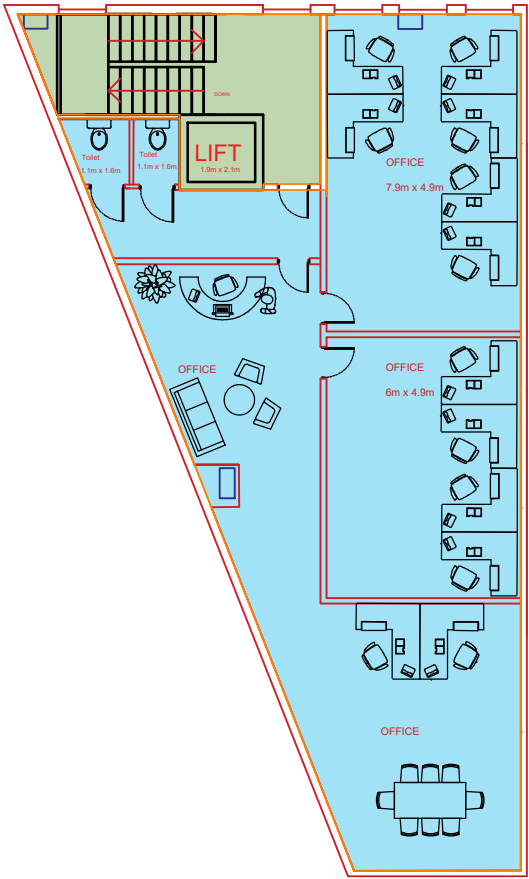

FIRST FLOOR LAYOUT

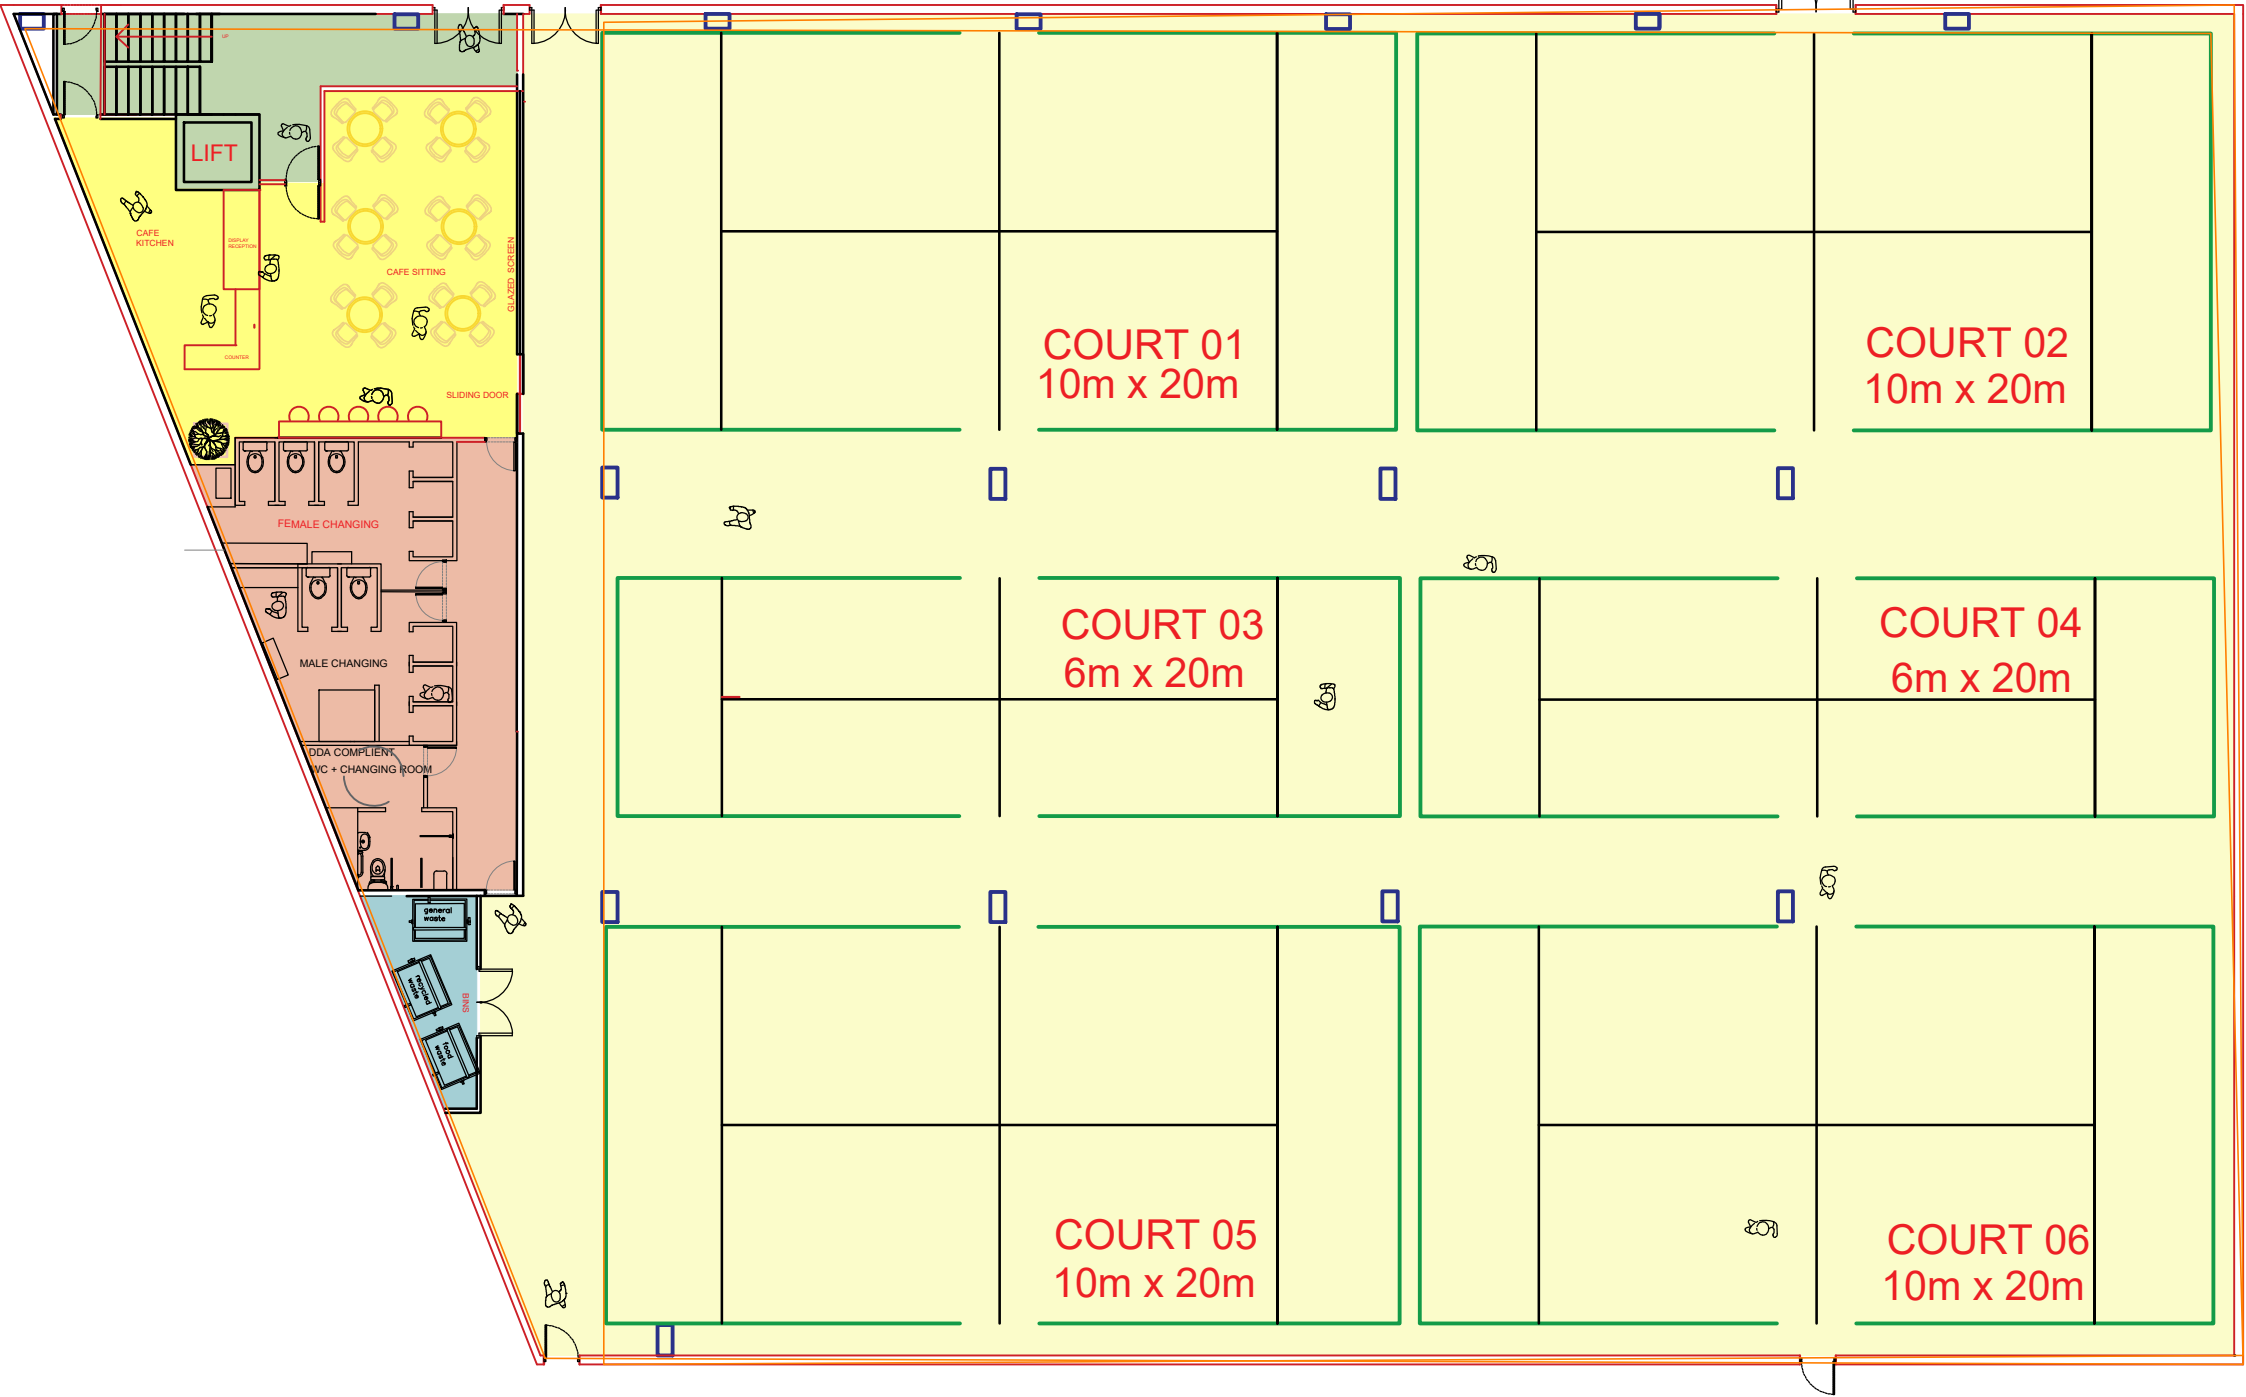

GROUND FLOOR LAYOUT



PROPOSED PLANS
FORMER MEGA WHOLESale BUILDING, ST MARY STREET MANCHESTER M3 1NH

SCALE 1:200 @ A3



FOB Design (UK) Ltd
72A Water Lane,
Wilmslow, Cheshire, SK9 5BB
01625 251644
office@fob-design.com www.fob-design.com

REV		DATE	
Copyright of fob design (UK) Ltd, all rights reserved. All information contained within this drawing remains the property of fob design. The information should not be reproduced in whole or part or without consent of fob design. No information within this drawing should be modified or disclosed or passed onto third parties without written con Do not scale from drawing.			
XXX			
ST MARY STREET MANCHESTER M3 1NH			
Drawn	XXX	Status	XXX
Checked	SK 60	Original	A3
Date	FEE	Scale	1:20
PL 01			