




Proposed West (Front) Elevation

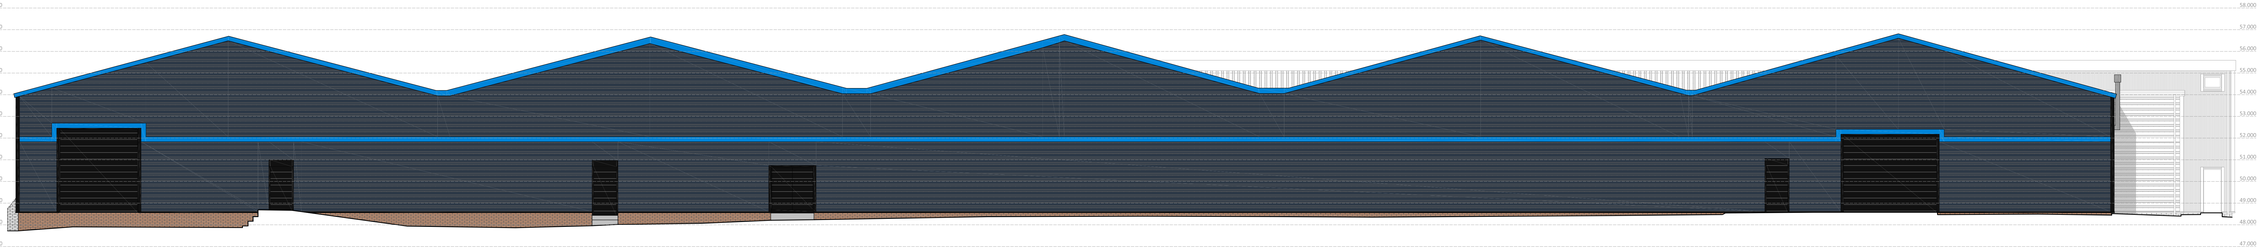

Proposed East (Rear) Elevation

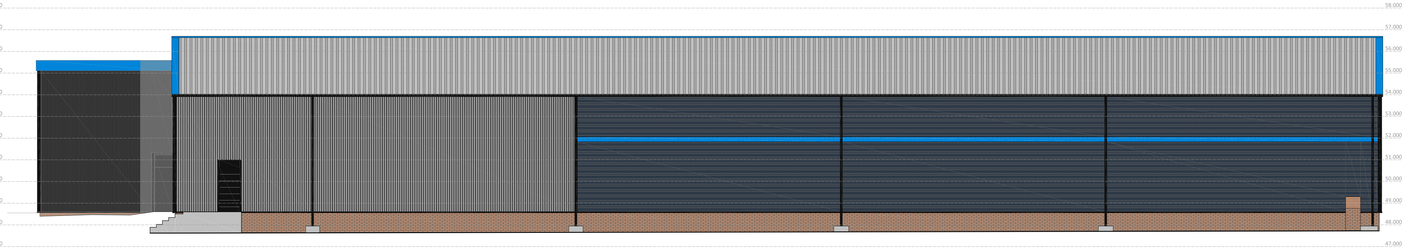

Proposed South (Gable B) Elevation

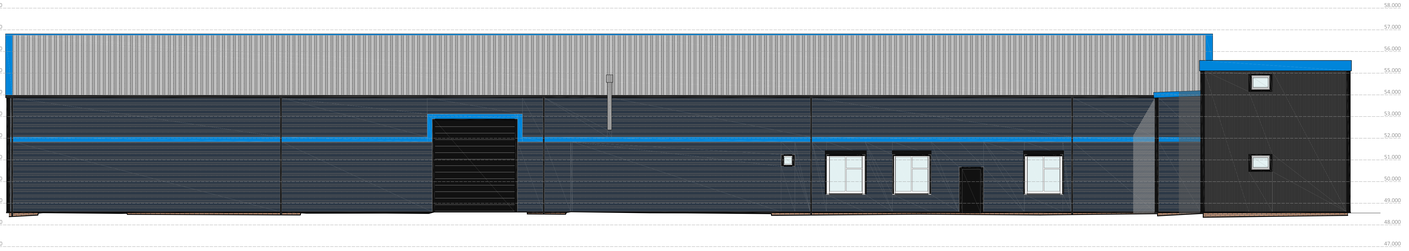

Proposed North (Gable A) Elevation

REV	DATE	AMENDMENT	BY	CHKD
B	22/12/2025	Areas of proposed 'CladCo' cladding to be laid horizontally, canopy removed and existing windows retained in accordance with comments following meeting with client.	DB	--
A	29/09/2025	Proposed roof cladding colour amended to light grey following conversation with client.	DB	--

HNA architects
Architecture | Planning | Design

PROJECT:	Montague House, Matthews Street, Gorton
CLIENT:	Mr. D Weisberg
DRAWING:	Proposed Elevations
DRAWN BY:	DB
CHECKED BY:	GG
CREATED:	22/09/2025
SCALE:	1:100 @ A1 (A0 long)
STATUS:	Developed Design
DRAWING No:	1532/P-201
REVISION:	B

DO NOT SCALE.
COPYRIGHT REMAINS WITH HNA ARCHITECTS Ltd.

TEMPLE WORKS, TEMPLE STREET, OLDHAM OL1 3HJ
TEL: 0161 668 9320
E-MAIL: info@hna-architects.co.uk

RIBA Chartered Practice