


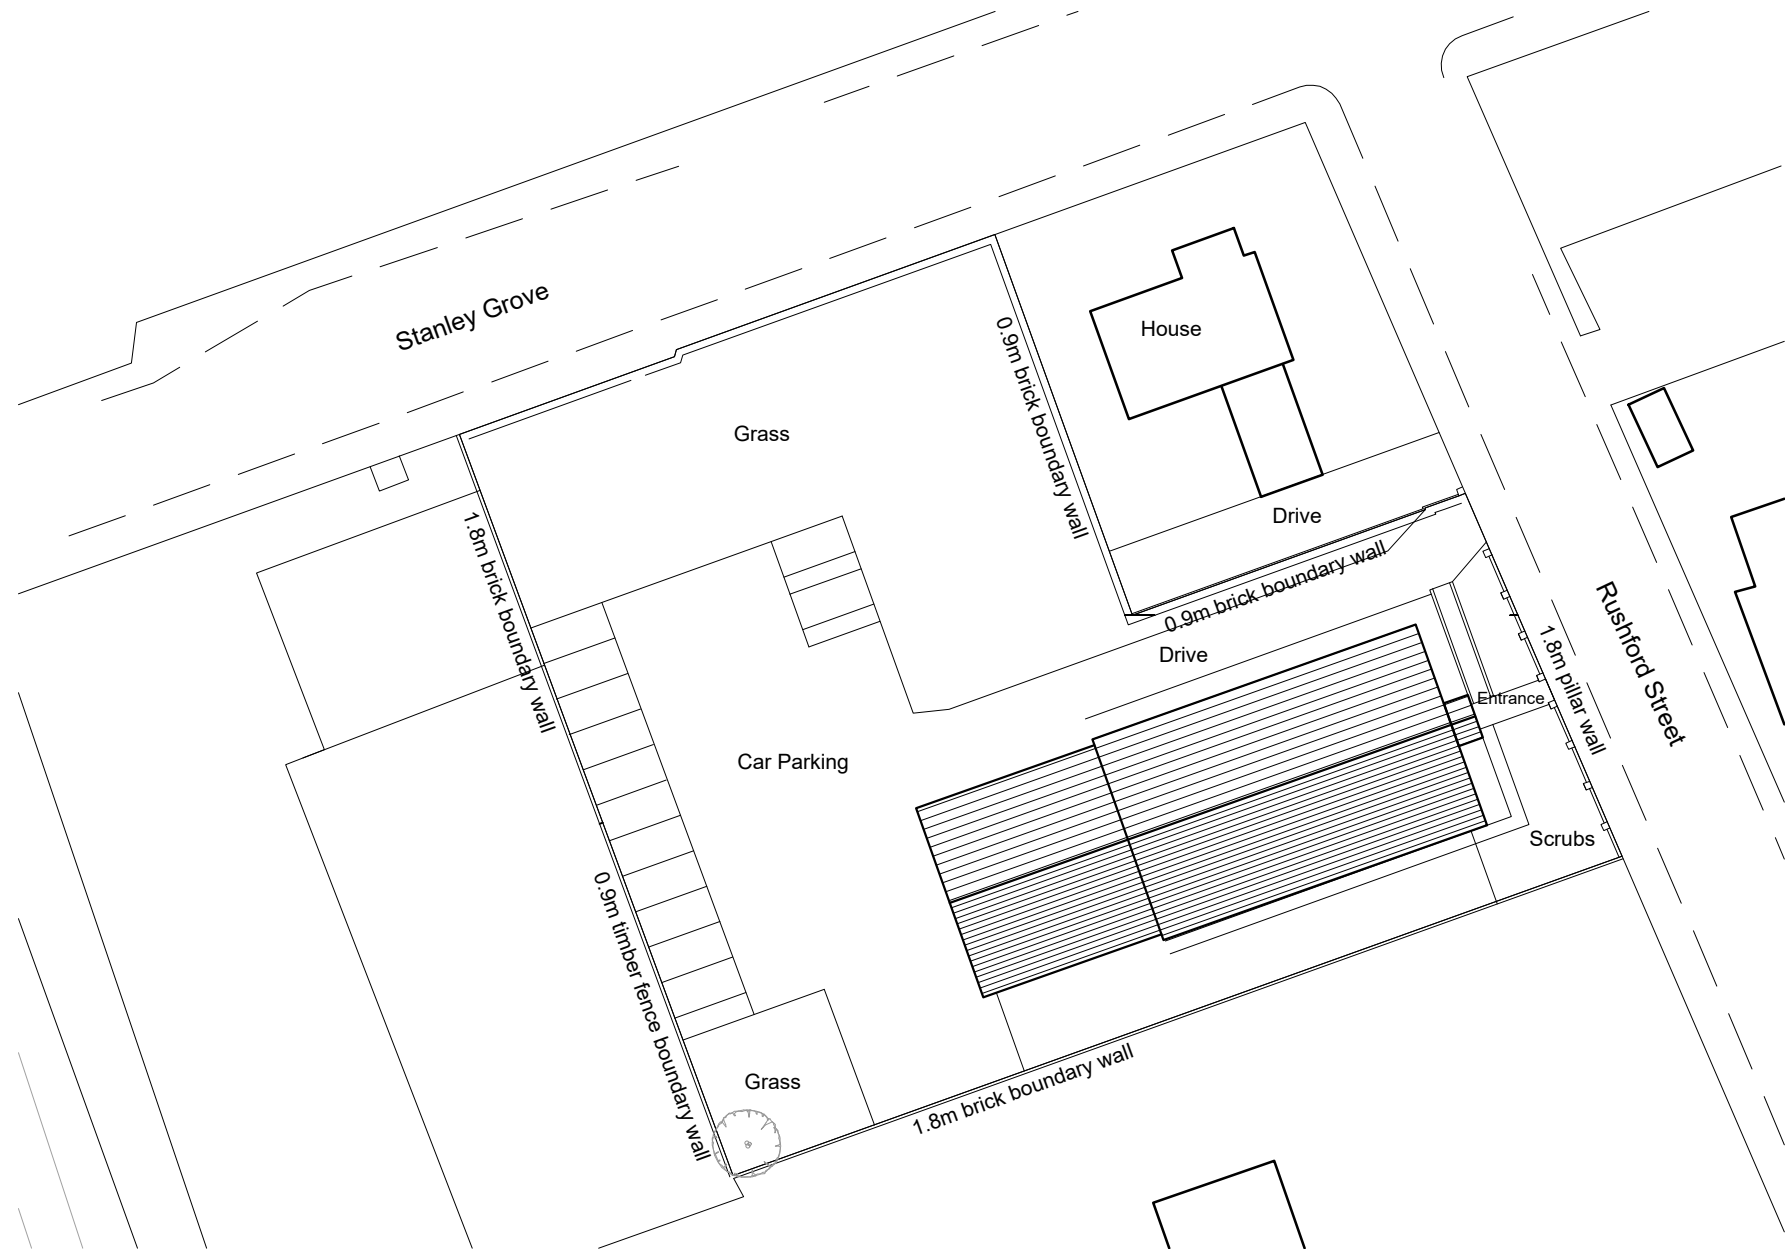


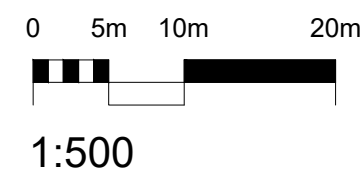

Block Plan as Existing

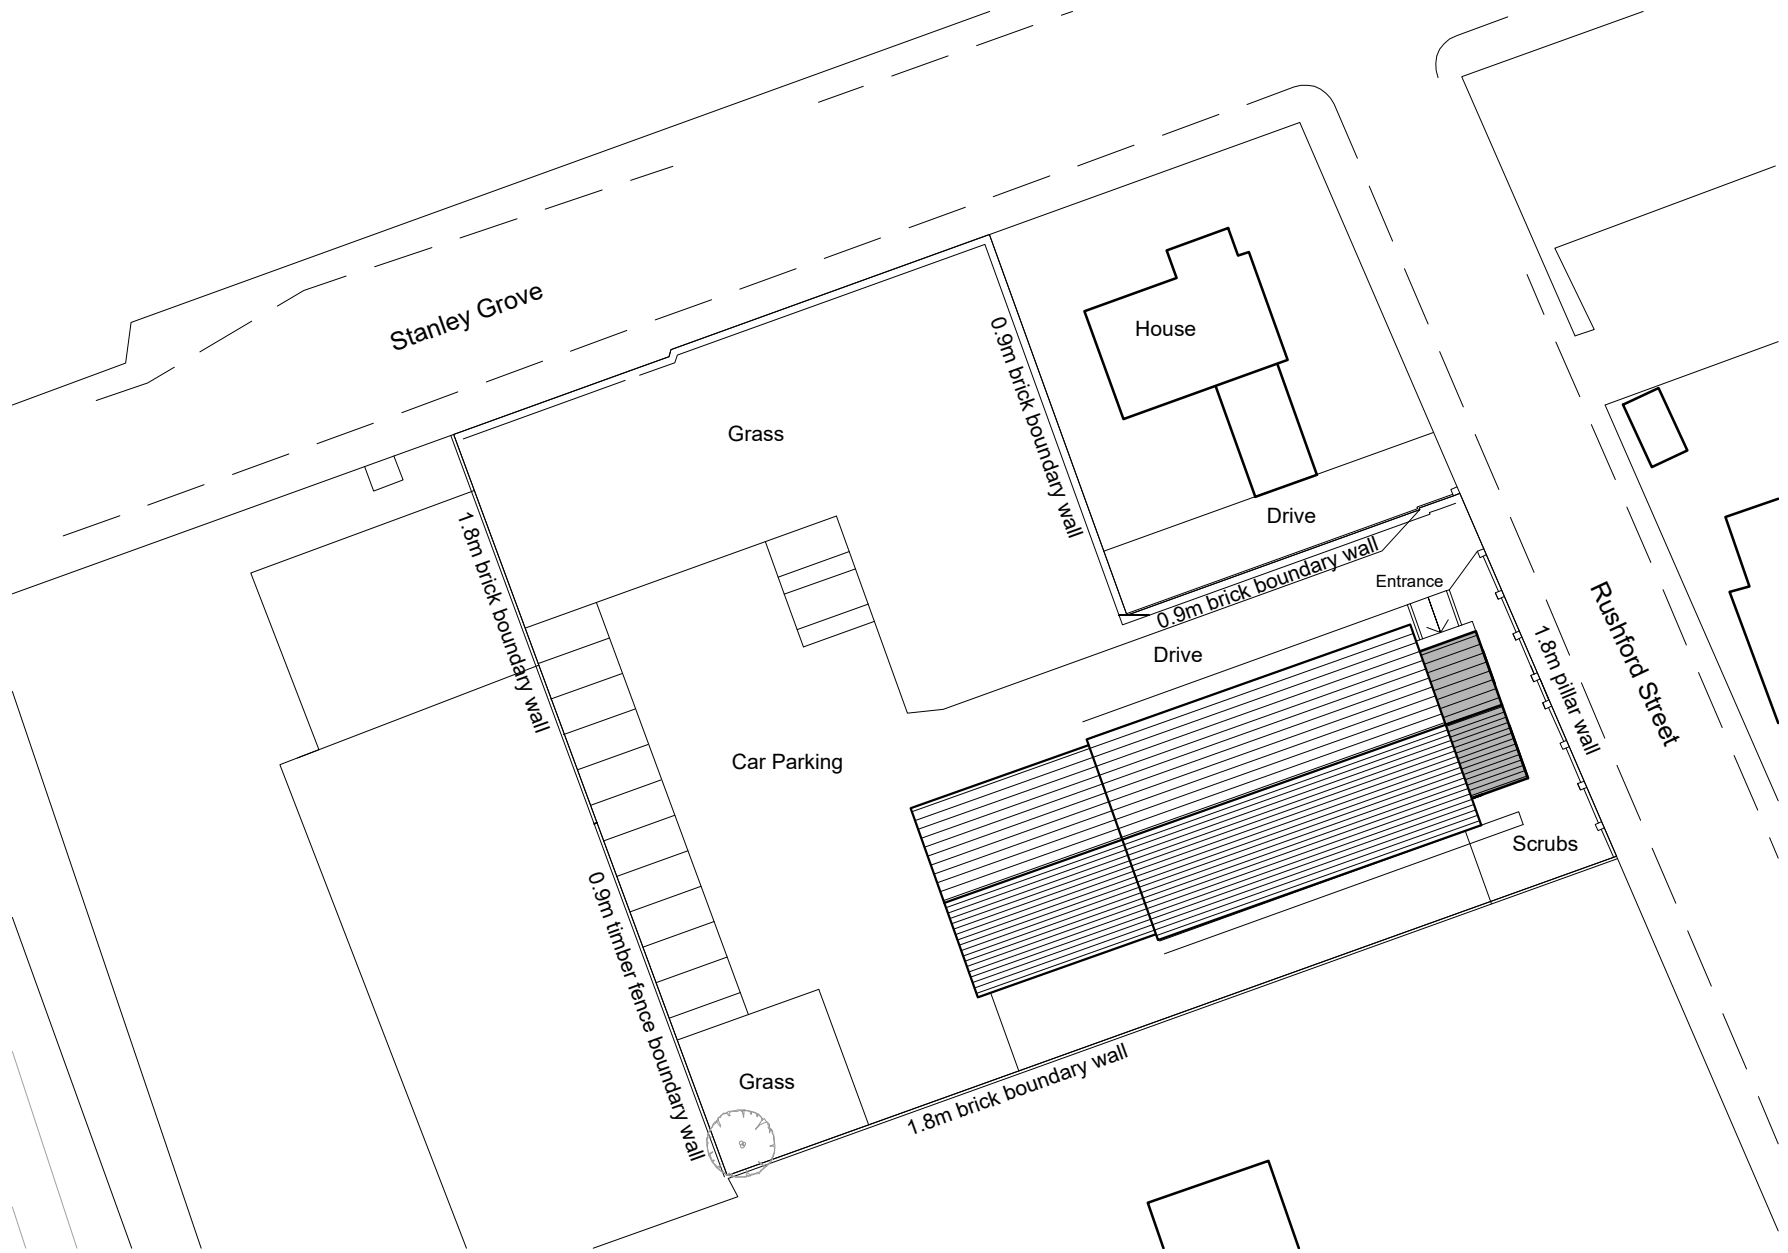

Block Plan as Proposed

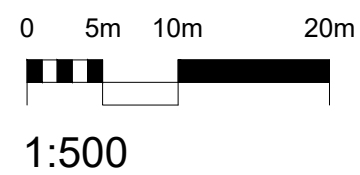

Notes:

The drawings are the copyright of CK Architectural
The drawings must not be scaled from for construction purposes. The contractor should take and verify all dimensions on site before proceeding with any works. All dimensions shown on the drawings are for Planning purposes only.

CDM 2015 regulations. These drawings and specification are intended for Planning & Building Regulation purposes only; the scope of this does not go any further. It is the duty of the client under the regulations to appoint a 'Principal Contractor'. There is no obligation for the client to appoint a 'Principal Designer'. The 'Principal Contractor' will then take on the role of 'Principal Designer' for purposes of the 'pre construction' and 'construction' phases of the project under the CDM 2015 regulations when it gets under way, in order that a Health & Safety File and construction plan, is provided for the HSE, in order to reduce risks through the design processes of construction etc.

DATE	NOTES	DRW	STC	REV
12/01/26	1st draft	SWG	CKP	A
14/01/26	2nd draft	SWG	CKP	B
11/02/26	Issued to Planning	SWG	PLN	A



0333 358 2830 | WELCOME@CKARCHITECTURAL.CO.UK | WWW.CKARCHITECTURAL.CO.UK

All drawings and related intellectual property remain the property of CK Architectural Group. No part of these documents may be reproduced, copied, or used by third parties without the prior written consent of CK Architectural Group. © CK Architectural Group, 2018.

PROJECT TITLE Replacement Entrance Porch to Church	CLIENT Mr M Smith United Church of God, 1 Rushford Street, Longsight, Manchester, M12 4UG			
DRAWING STAGE Planning	SCALE 1:500 @ A1	CHK BY JDA	DRAWN BY SGA	
SHEET TITLE Block Plans as Existing and Proposed	PROJECT NUMBER M-0525	STAGE PLN	REV A	SHT 003