



SURFACE DETAIL 1
Scale - 1:20

Section

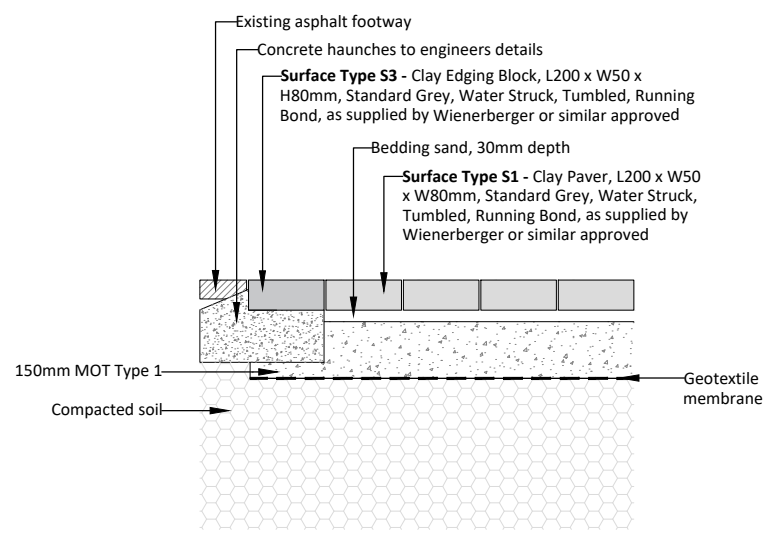


Plan

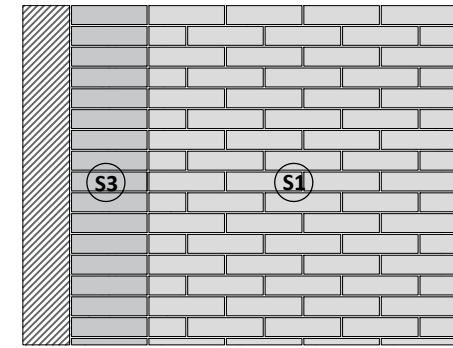


SURFACE DETAIL 5
Scale - 1:20

Section

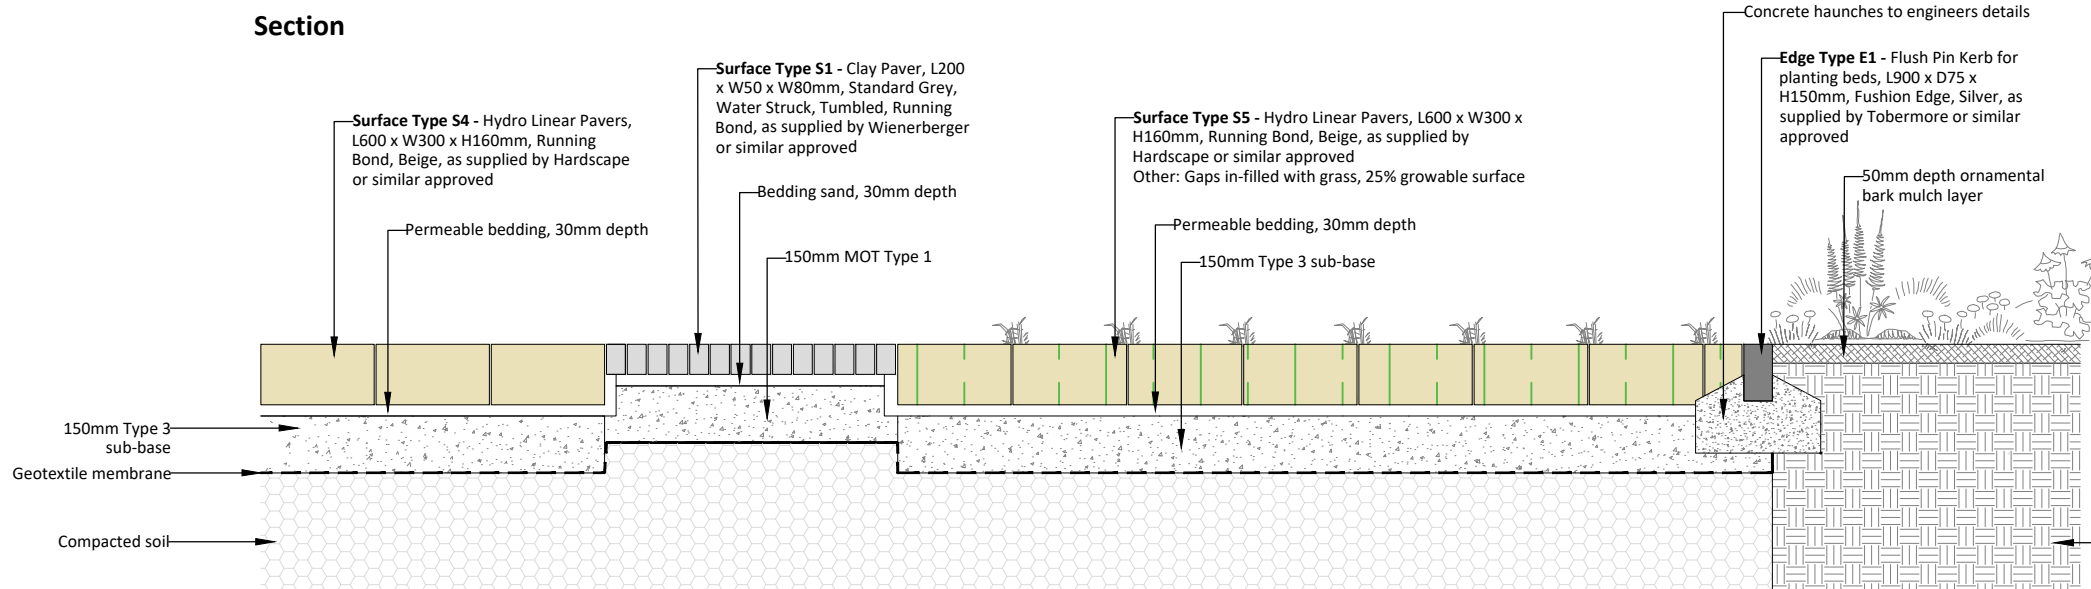

Plan

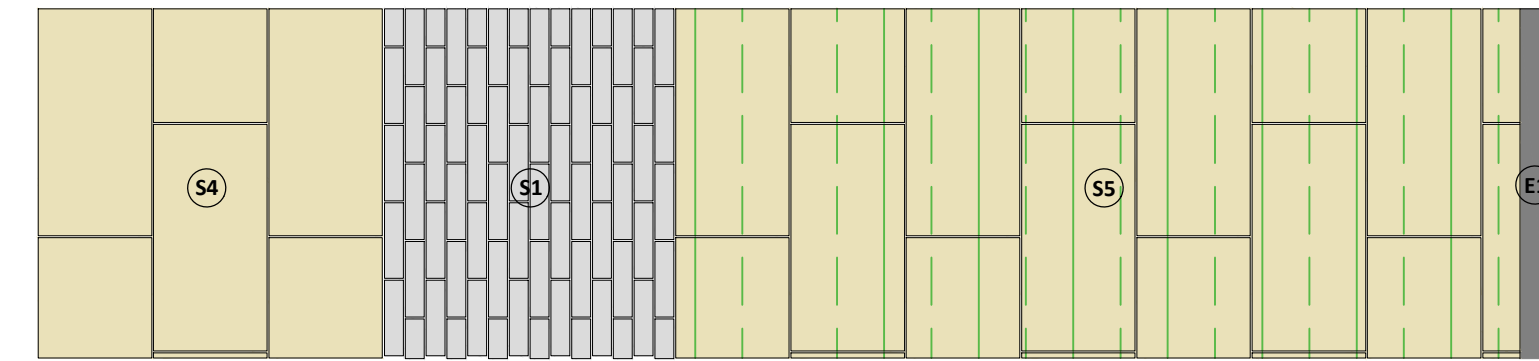


LOCATION PLAN




SURFACE DETAIL 2
Scale - 1:20

Section

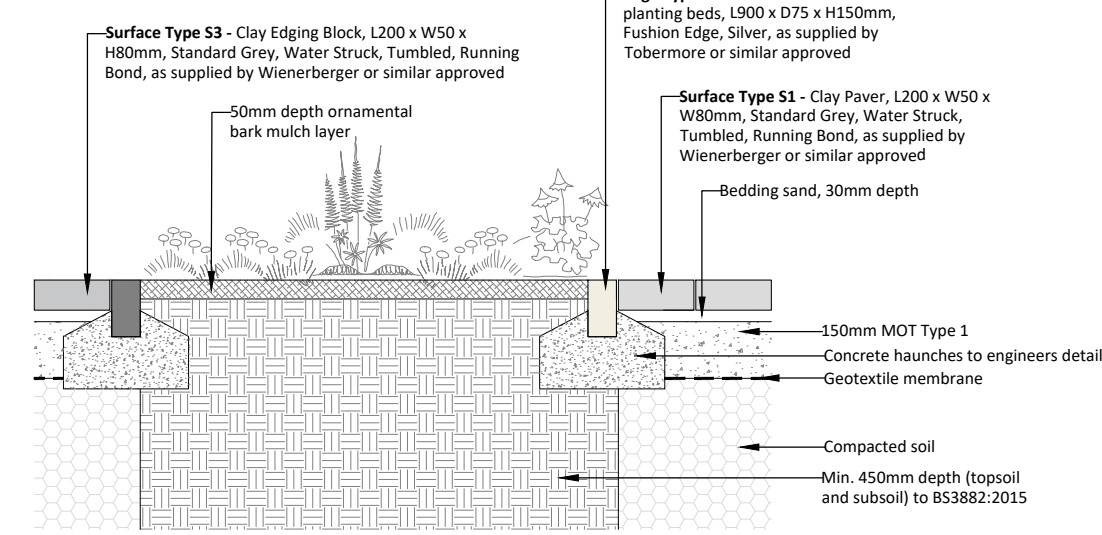


Plan

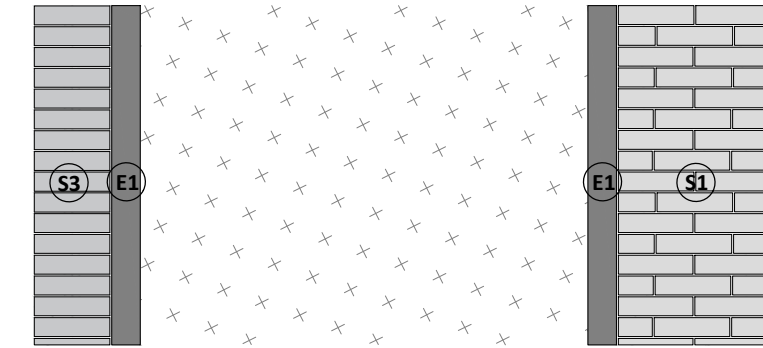


SURFACE DETAIL 3
Scale - 1:20

Section

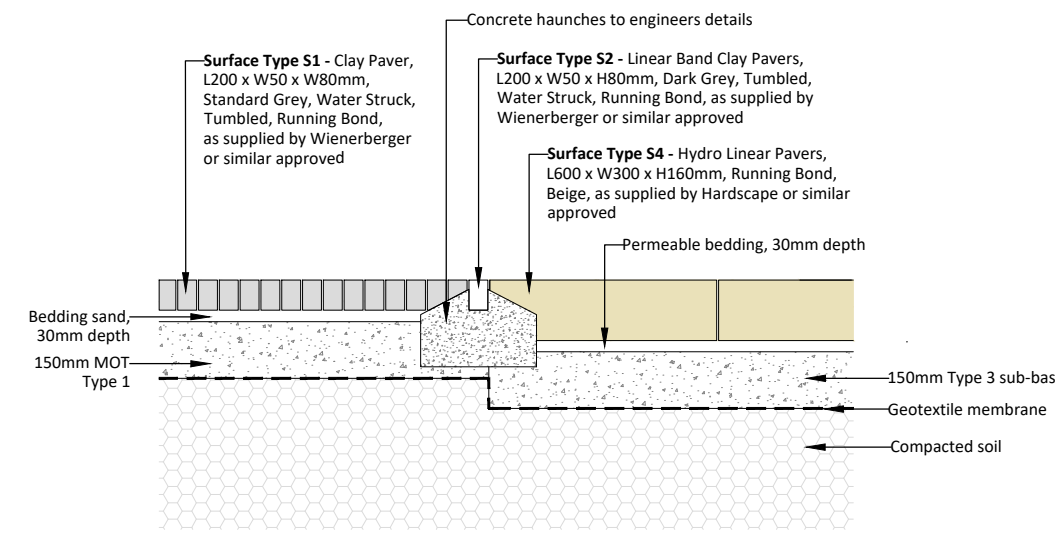


Plan

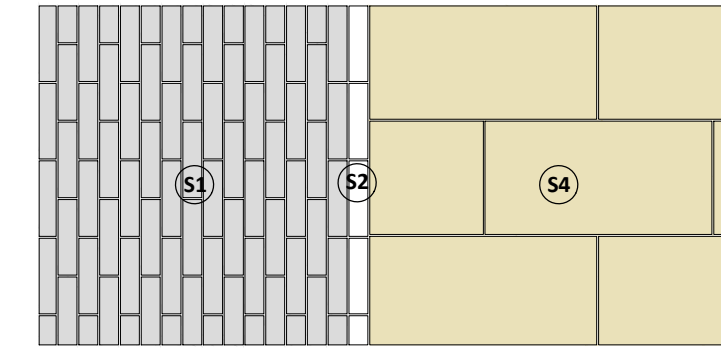


SURFACE DETAIL 6
Scale - 1:20

Section

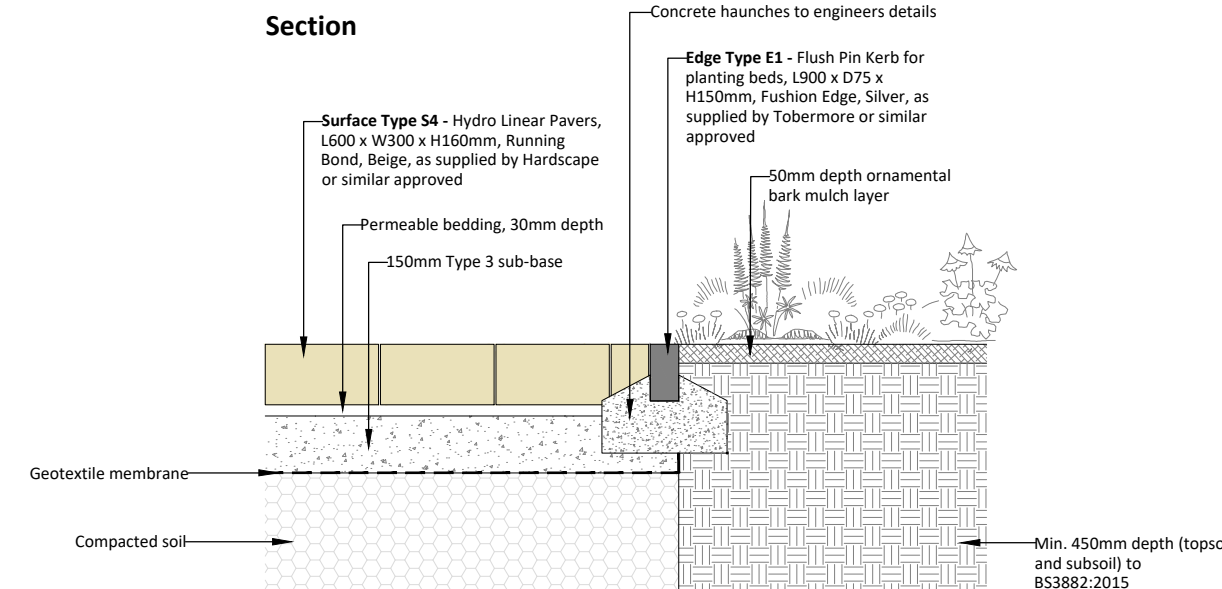

Plan

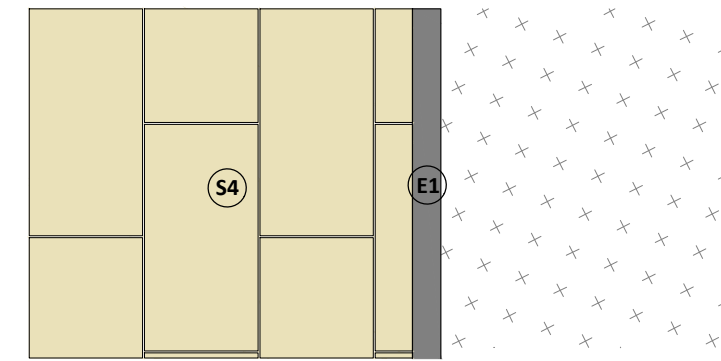


LOCATION PLAN - EXTRACT A




SURFACE DETAIL 4
Scale - 1:20

Section

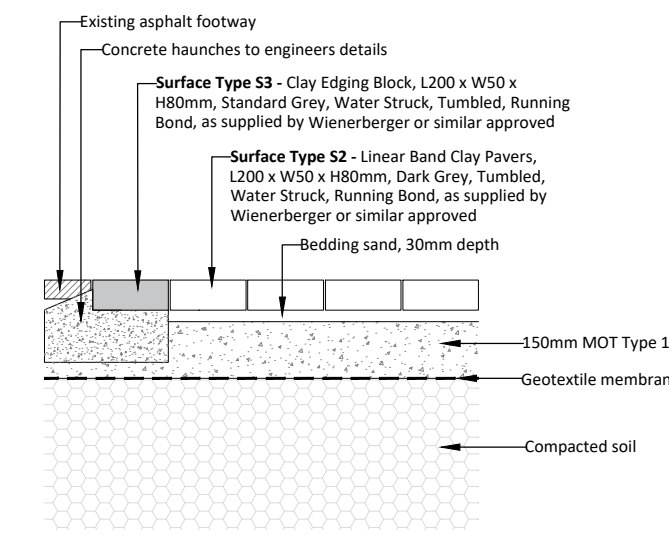


Plan

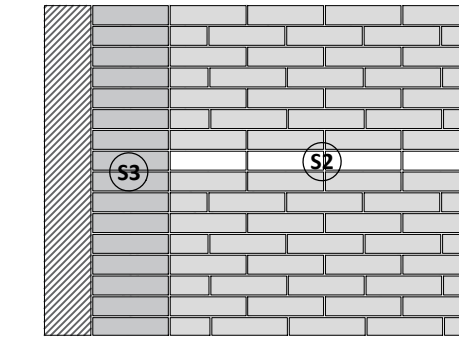


SURFACE DETAIL 7
Scale - 1:20

Section

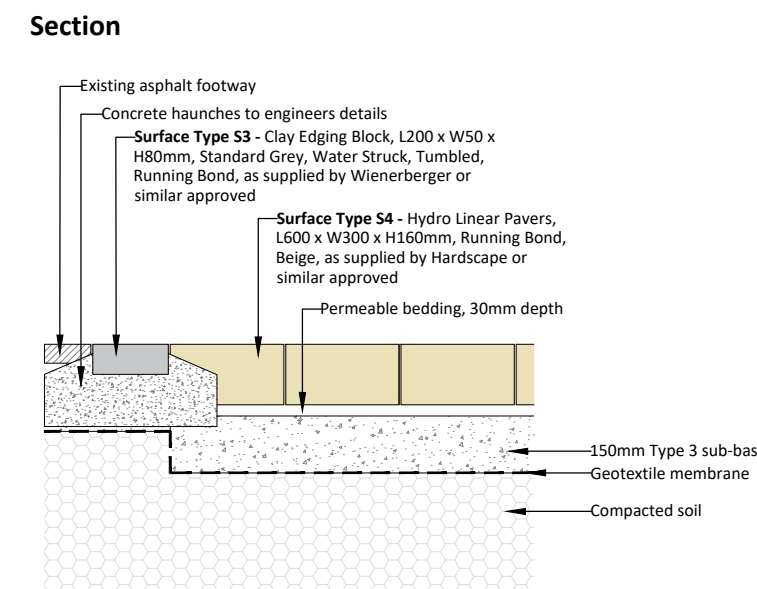

Plan

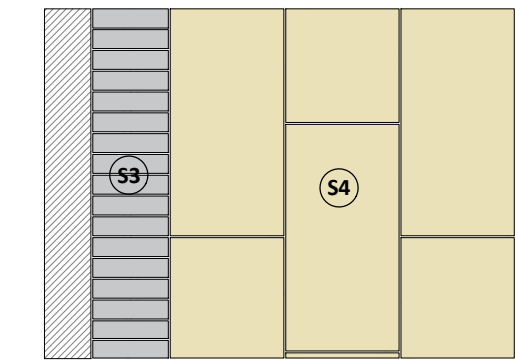

KEY	DESCRIPTION
S1	Surface Type 1 - Clay Pavers Product: Lotus Alder UWF Tumbled Size: 1200 x W50 x H80mm Colour: Standard Grey/ To match architectural details Finish: Water Struck Laying Bond: Running Bond Supplier: Wienerberger or similar approved
S2	Surface Type 2 - Linear Band Clay Pavers Product: Atlas Alder UWF Tumbled Size: 1200 x W50 x H80mm Colour: Dark Grey/ To match architectural details Finish: Water Struck Laying Bond: Running Bond Supplier: Wienerberger or similar approved
S3	Surface Type 3 - Clay Edging Block Product: Atlas Alder UWF Tumbled Size: 1200 x W50 x H80mm Colour: Standard Grey/ To match architectural details Finish: Water Struck Laying Bond: Running Bond Supplier: Wienerberger or similar approved
S4	Surface Type 4 - Hydro Linear Pavers Product: Hydro Lineo XL 0 Size: 1600 x W300 x H160mm Colour: Beige Laying Bond: Running Bond Supplier: Hardscape or similar approved
S5	Surface Type 5 - Hydro Linear Pavers Product: Hydro Lineo XL 25 Size: 1600 x W300 x H160mm Colour: Beig Laying Bond: Running Bond Other: Gaps in-filled with grass, 25% growable surface Supplier: Hardscape or similar approved
E1	Edge Type 1 - Flush Pin Kerb for planting beds Product: Fushion Edge (Flush) Colour: Silver Size: 1900 x W75 x H150mm Supplier: Tobemore or similar approved

GENERAL NOTES

- This drawing is the copyright of tpm landscape Ltd and cannot be reproduced in any form without the consent of the company.
- This drawing is to be read in conjunction with detail landscape drawings, details and specification.
- This drawing is to be read in conjunction with all relevant Architects', Engineer's, Specialists, Bills of Quantities and Specifications.
- The insertion of any firm or proprietary brand on this drawing is an indication of the class or quality required and does not exclude the use of alternative materials that are equal in performance, quality and appearance, provided that they have been approved in writing by the Landscape Architect.
- The Contractor is responsible for accurately ascertaining the position of underground services and responding to all relevant service easement requirements.
- All dimensions are in millimetres unless stated otherwise, for the purposes of construction this drawing must not be scaled and only written dimensions used. Written and scaled dimensions to be checked on site, any discrepancies reported prior to work commencing. IF IN DOUBT PLEASE ASK.
- All work and materials are to be in accordance with the relevant British Standards and Code of Practice.
- All Proprietary products are to be used strictly in accordance with the manufacturer's instructions and details.

Rev	By	Description	Date

Client	Plymouth Grove Property Developments	Project	Plymouth Grove
Description	Surface/ Edge Details (1 of 2)	Status	For Tender
Scale @ A1	1:20	Drawn	EC
Drawing number	303	Checked	CT
Date	25.11.25	Revision	-