


Note :-
This drawing must not be scaled. All dimensions and levels must be checked on site and any discrepancies are to be reported to ARC DESIGN ASSOCIATES prior to manufacture.



DESIGN ASSOCIATES


51 - 55 Fowler Road
Hainault
Essex IG8 3XE
Tel : 020 8559 8666
Fax: 020 8559 8777

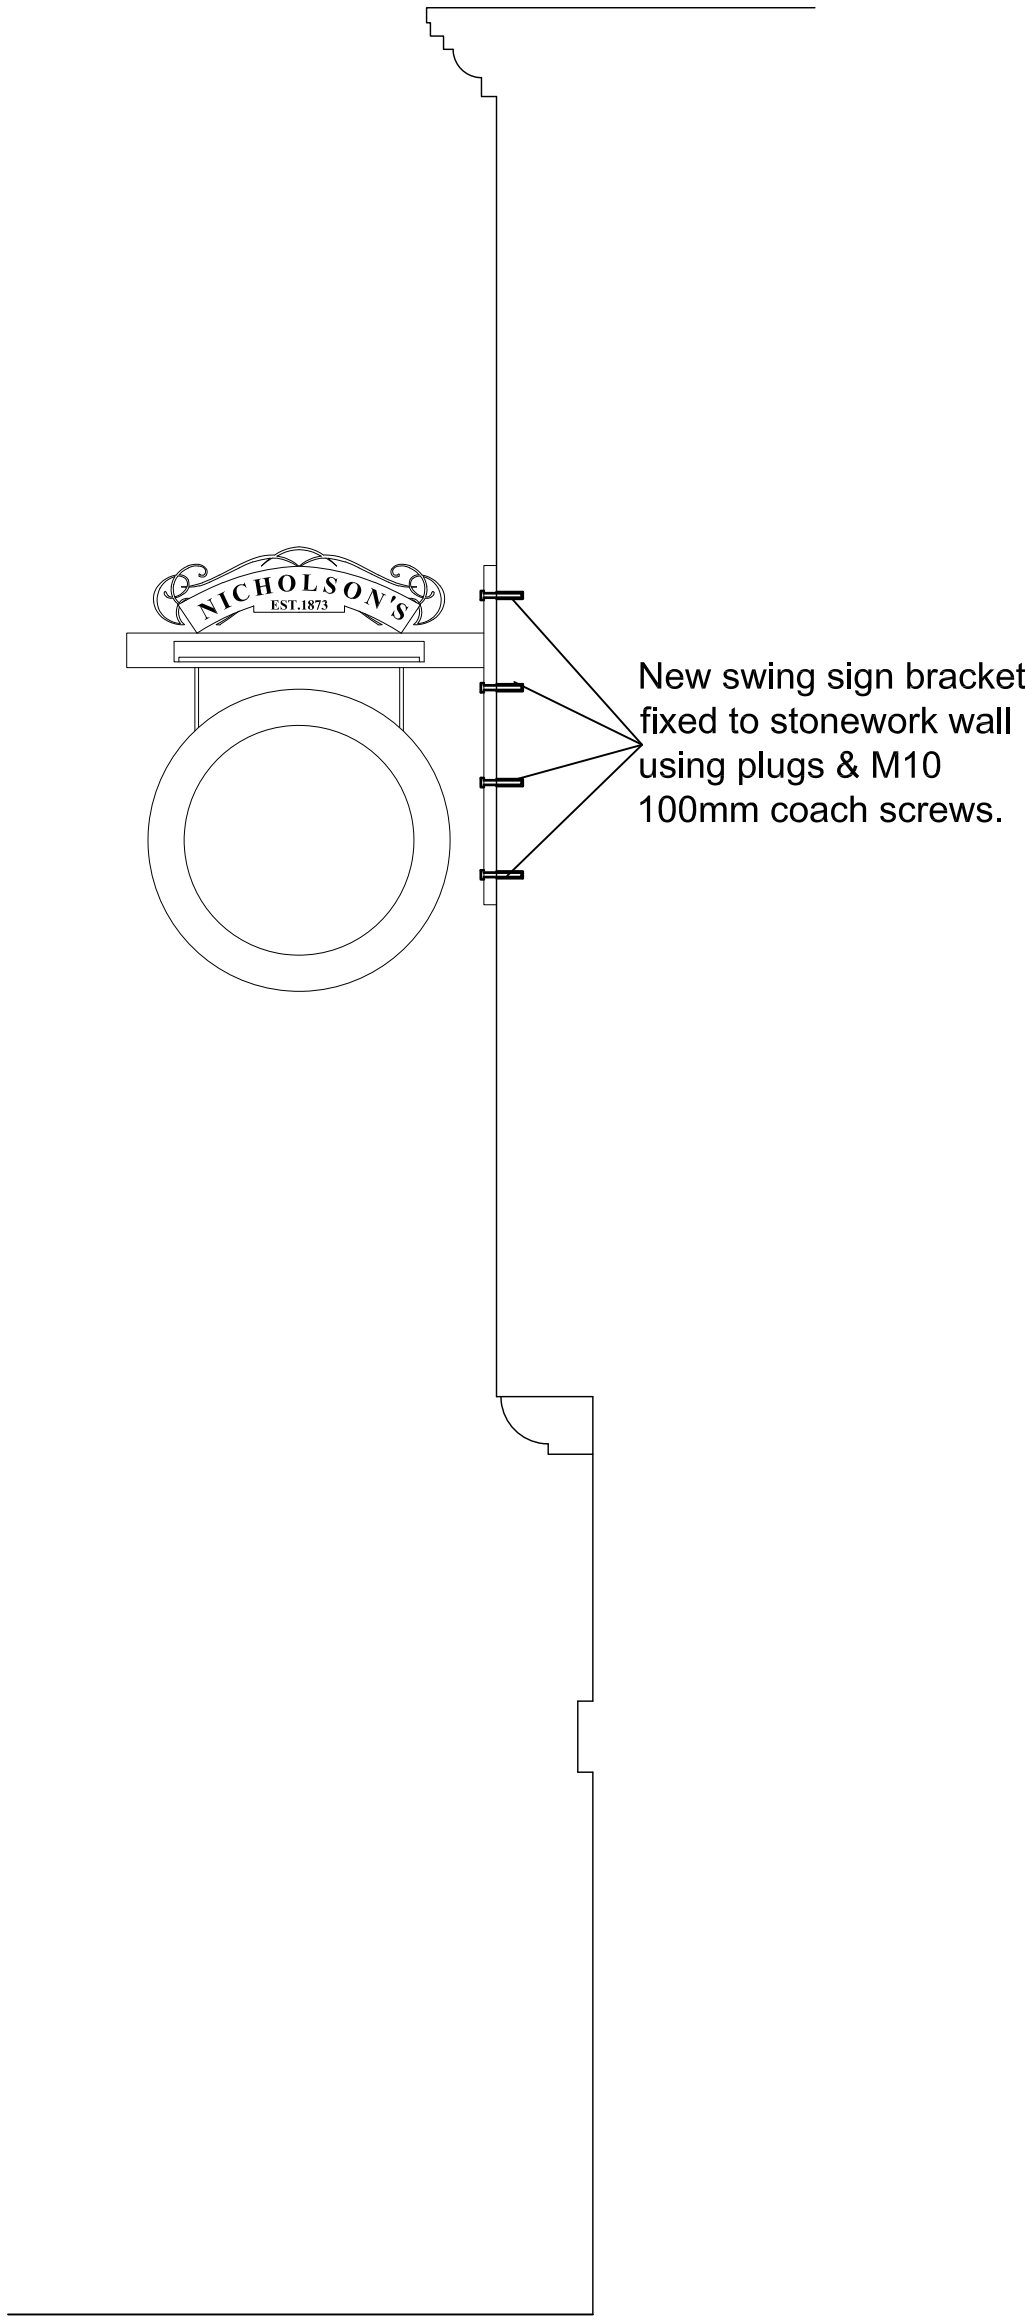

Proposed Swing Sign Section

A 19.03.26 1No. proposed swing sign removed.

Rev	Date	
-----	------	--

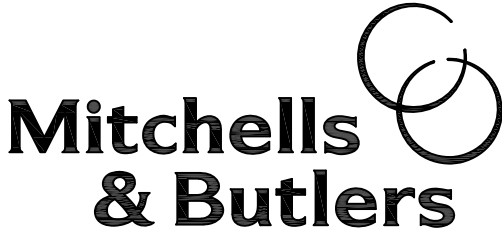

27 Fleet Street
Birmingham
B3 1JP
Tel. 0870 609 3000
www.mbplic.com

CLIENT
Mitchells & Butlers

PROJECT
The Old Wellington,
4 Cathedral Gates,
Manchester M3 1SW

TITLE
Proposed Swing
Sign Sections

ISSUE

Scale: 1:20 Date: Feb 26 Drawn: MA	Drawing No.	Rev.
	3117/LB06	A