



Do not scale from this drawing. All dimensions to be checked on site prior to manufacture and construction. This drawing is the property of Harrison Ince Holdings Limited and should not be reproduced without permission. All discrepancies to be brought to the attention of the architect immediately. This drawing is to be read in conjunction with the specification / bill of quantities and related drawings.

REVISIONS

-	FIRST ISSUE	17.03.2025	MSM
A	REVISED DISPENSE LAYOUT	08.04.2025	MSM
B	REVISED OVERHANG	30.06.2025	MSM
C	BAR FRONT COLOUR REFERENCE ADDED	25.11.2025	MSM
D	COFFER DETAIL ADDED	10.02.26	GW

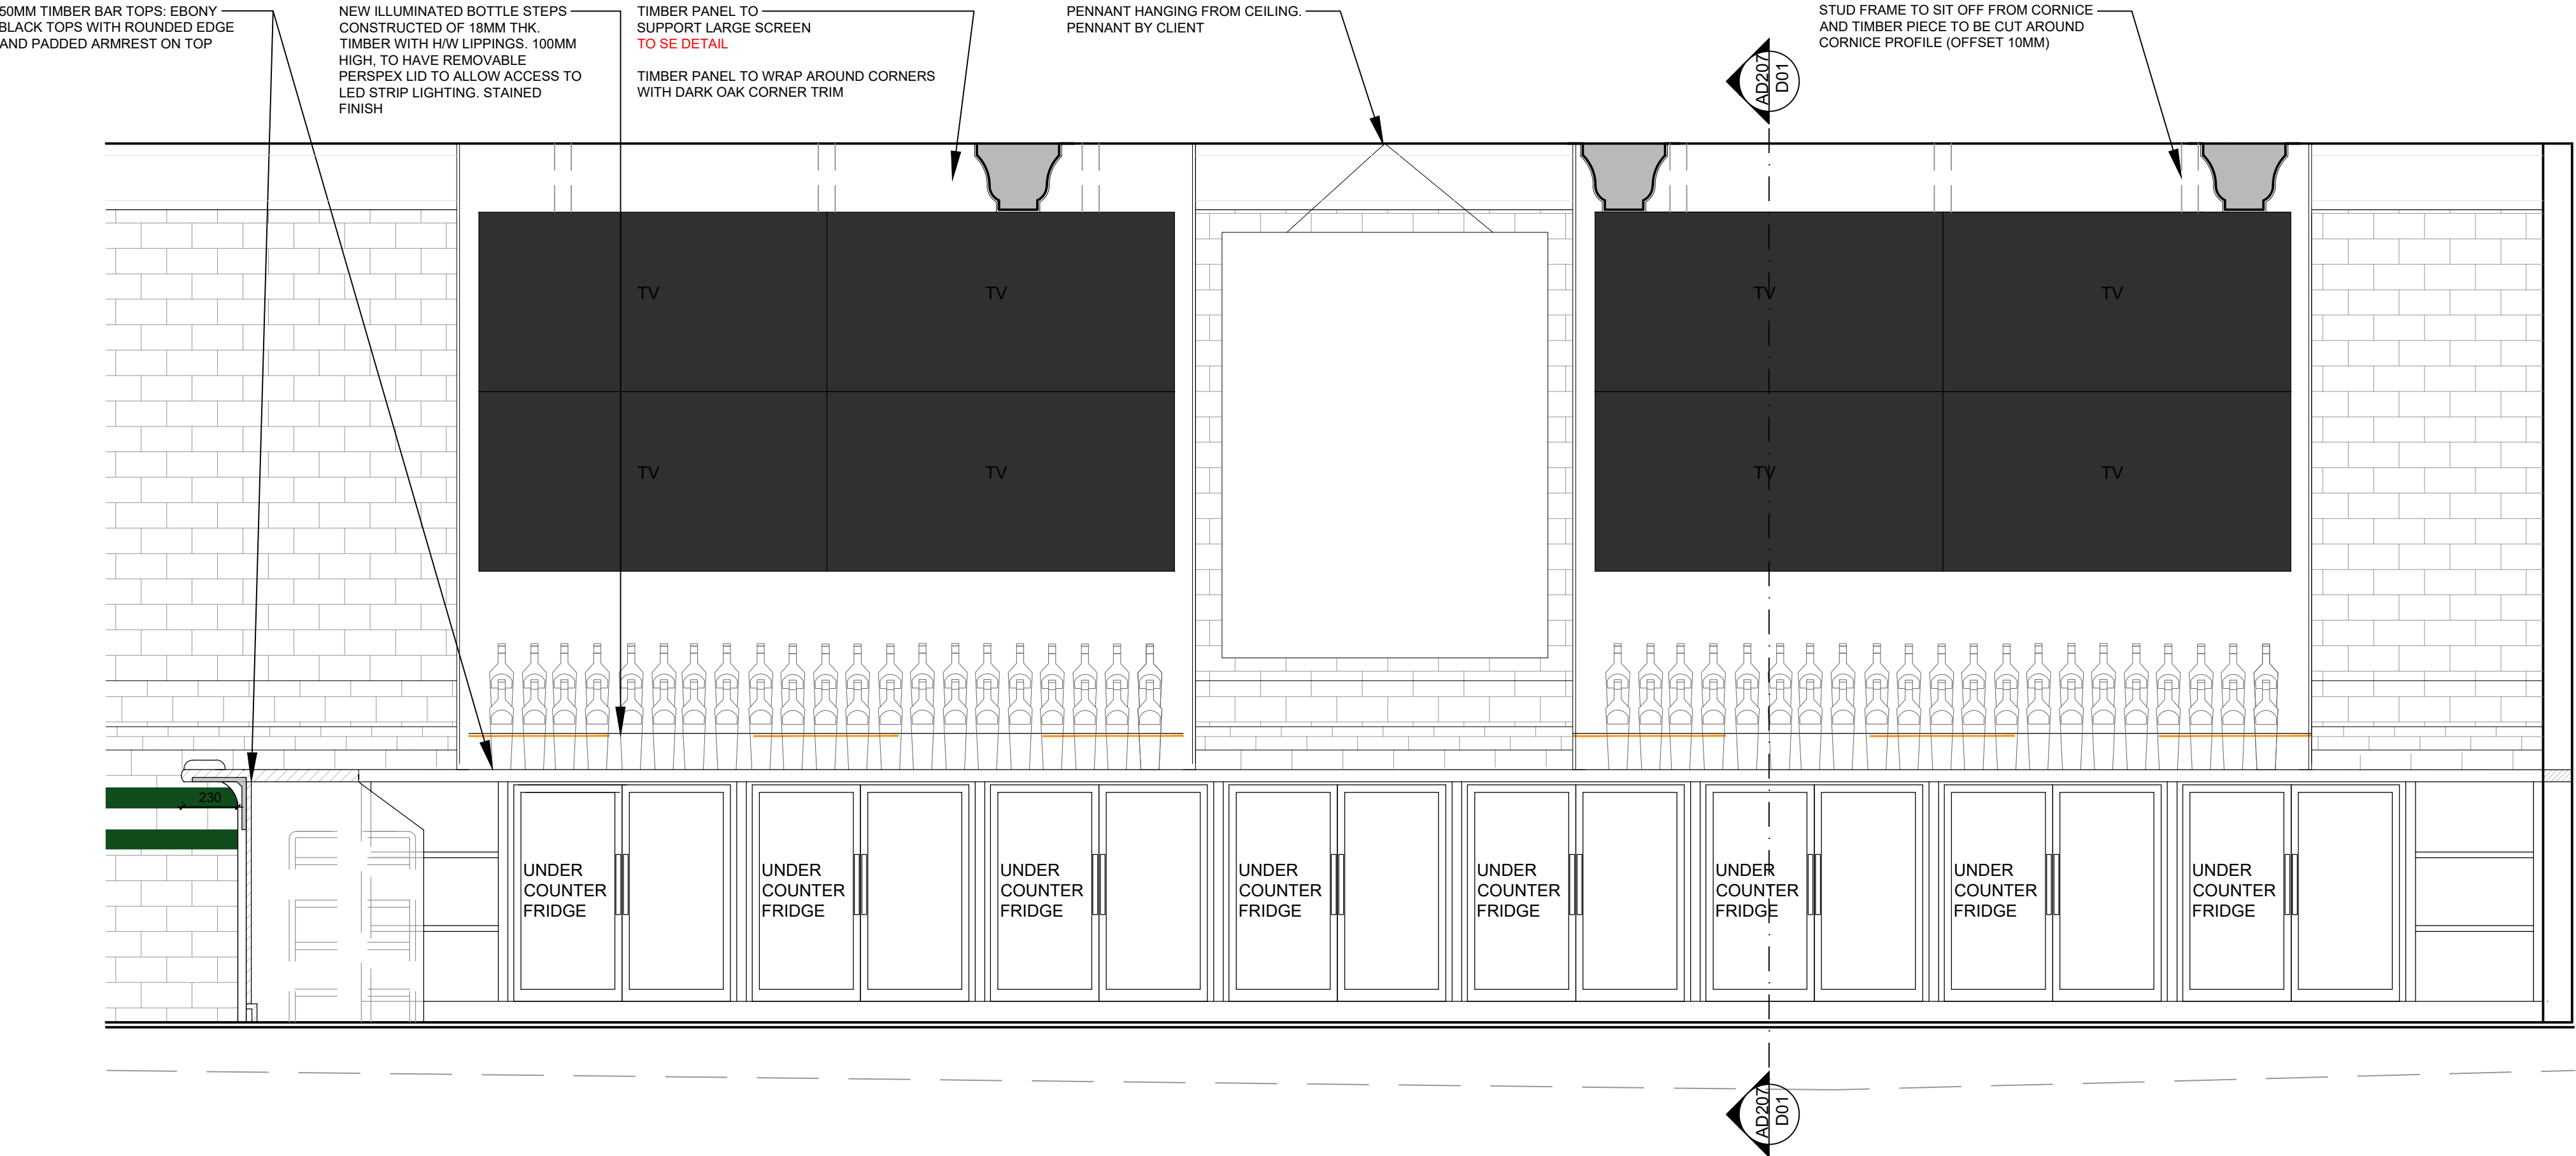


EX SWIMMING POOL - BACK BAR ELEVATION A
1:20

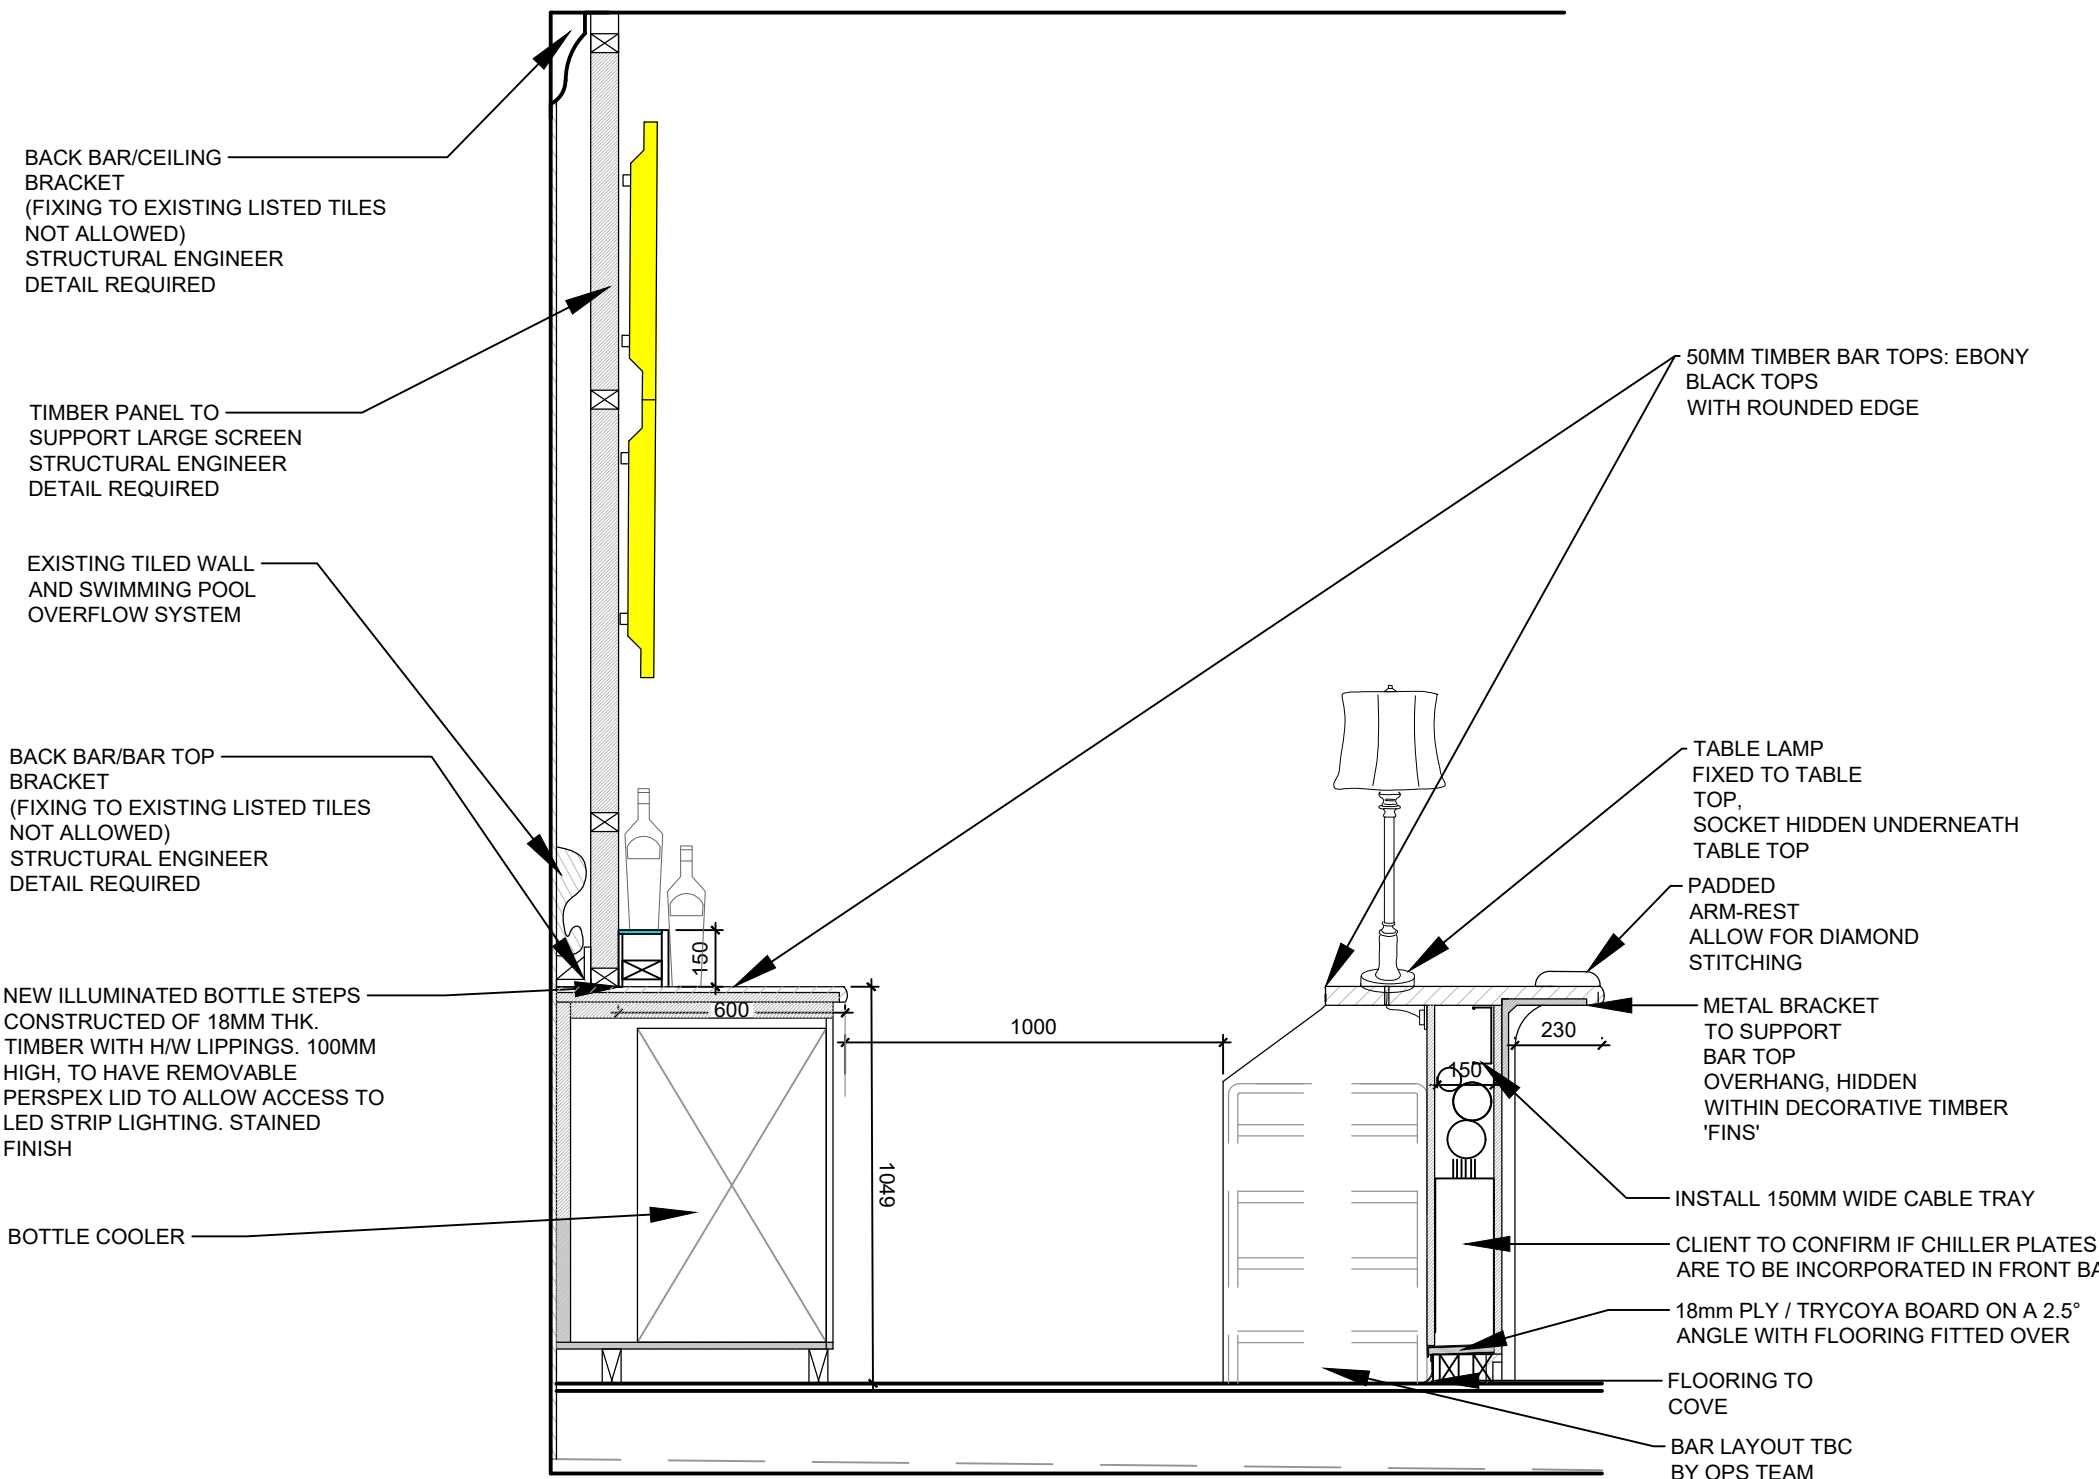

D01 SIMMING POOL - BAR SECTION
1:20

WALL TILES		
NAME	TYPE	
BAR FRONT IN BRANDING COLOUR DULUX 70GY 10/136		
BACK BAR PANELS AND FRAMES : STAIN: DARK OAK		
TIMBER BAR TOPS: EBONY BLACK -STAINED BAR SAMPLE TO BE APPROVED BY DESIGNER/CLIENT-		
ARMREST PADDING: AGUA FUSION BLACK		
ILLUMINATED BOTTLE STEPS: FRONT: DARK OAK STAIN PESPEX INSERT WITH CONCEALED WARM WHITE LED TRIP		

FINISHES

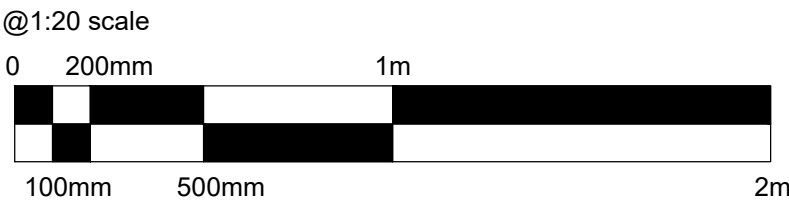

FOR PLANNING

ALL DIMENSIONS TO BE CHECKED
ON SITE BEFORE CONSTRUCTION



HARRISON INCE

ARCHITECTS INTERIOR DESIGNERS

PINS SOCIAL CLUB

SUNLIGHT HOUSE
LITTLE QUAY ST, MANCHESTER M3 3HP

PROPOSED ' EX SWIMMING POOL'
BACK BAR ELEVATION

DATE FEBRUARY 2026

SCALE 1:20 @ A1

JOB NO. 01

DWG. NO. AD207 D

DRAWN CAD/MSM

CHECKED

2-4 LITTLE PETER STREET
SUN HOUSE
KNOTT MILL
MANCHESTER
M15 4PS
TEL: 0161 236 3050
EMAIL: enquiries@harrison-ince.co.uk