Copyright © of this drawing belongs solely to Group/d Architects Ltd. This drawing must only be used for the purpose for which it is supplied and its contents must not be copied for any purpose without written consent. All dimensions are to be checked on-site prior to commencing works. Any discrepancy found between information given on this drawing and that given elsewhere or recorded onsite shall be notified immediately to the project architect in writing.


0 0.2 1.4 1.6 0.8 1 2m

SCALE BAR 1:50


0 0.2 0.4 0.6 0.8m 1m

SCALE BAR 1:20

Rev	Date	Description	Drawn by
P01	—.—.--	First issue	--

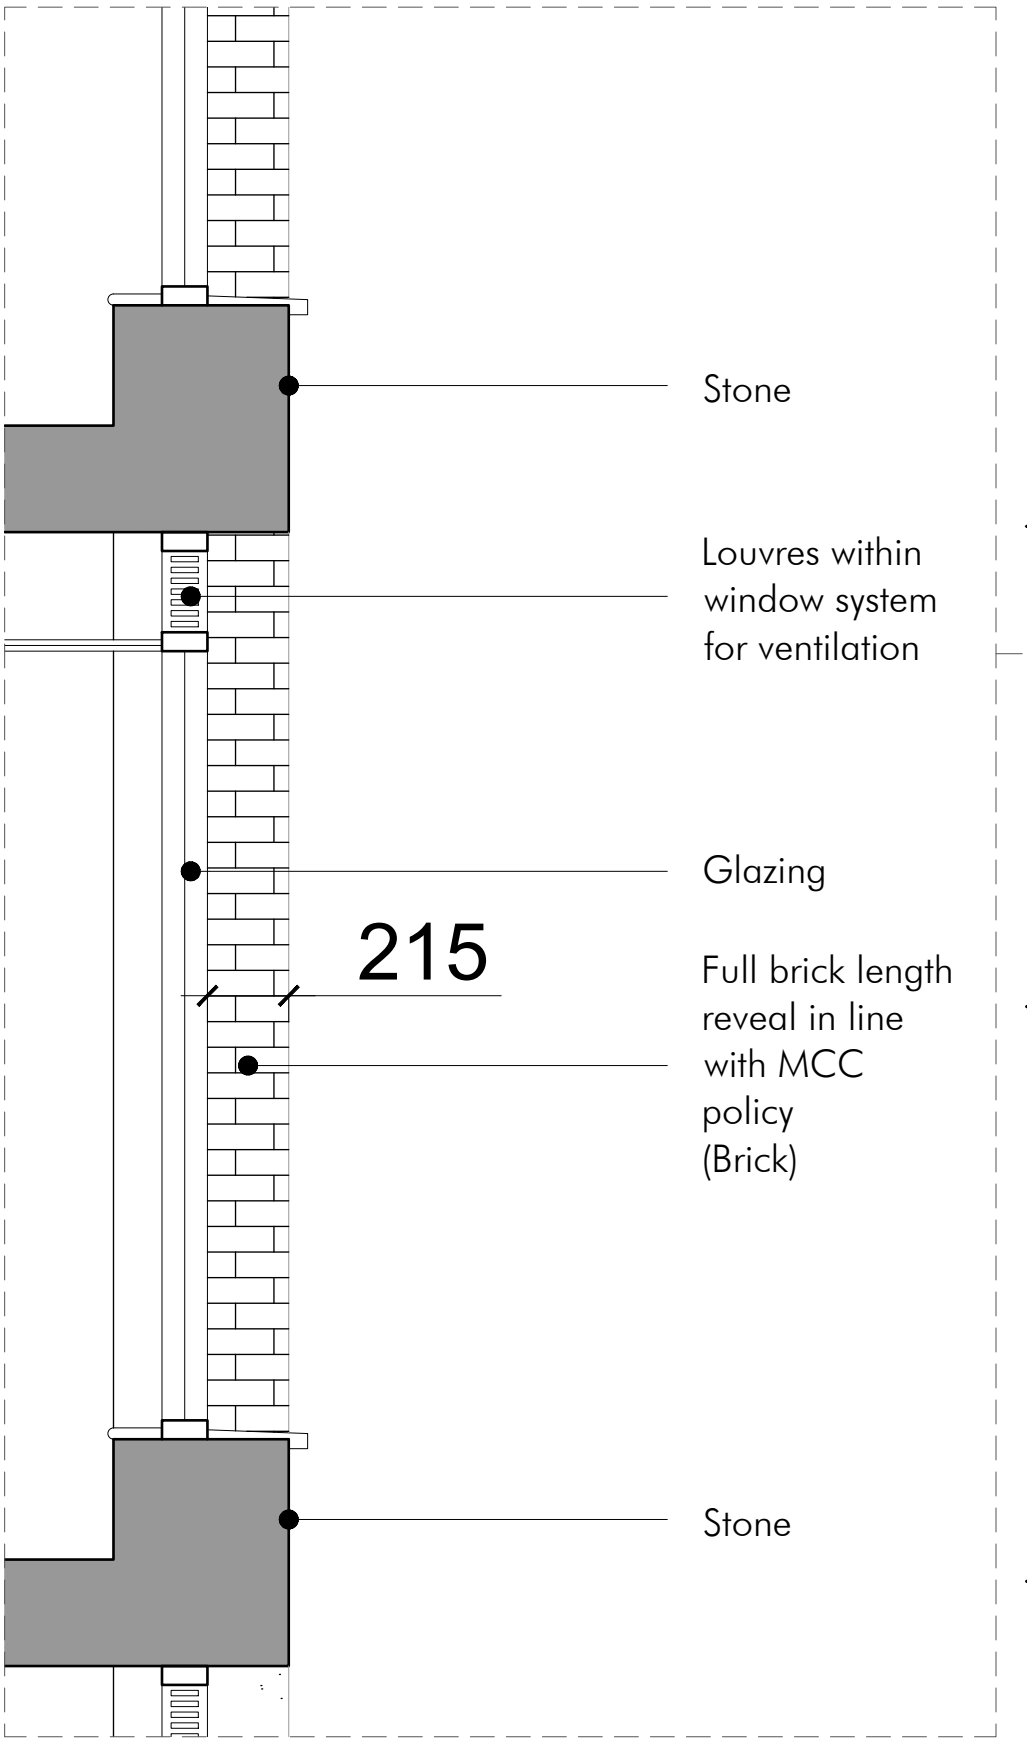


Typical Window Reveal (Section)
1:20

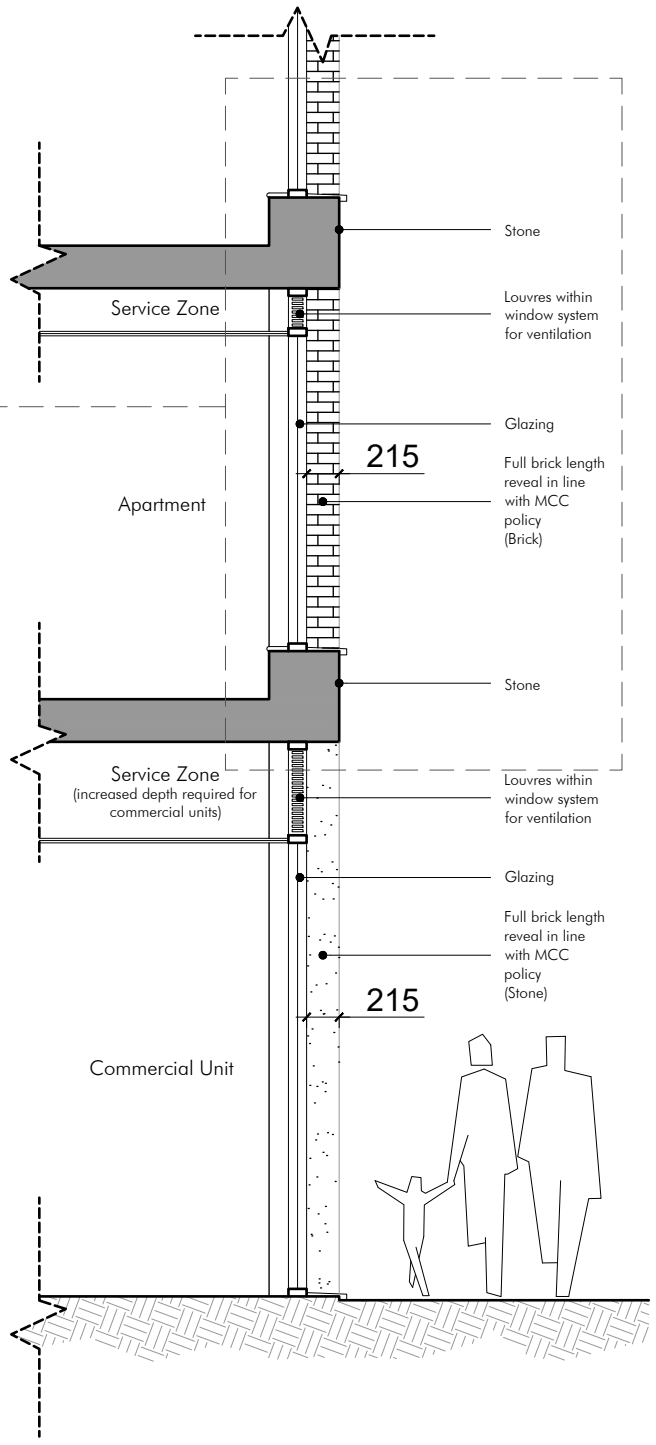

Typical Window Reveal (Section)
1:50

External

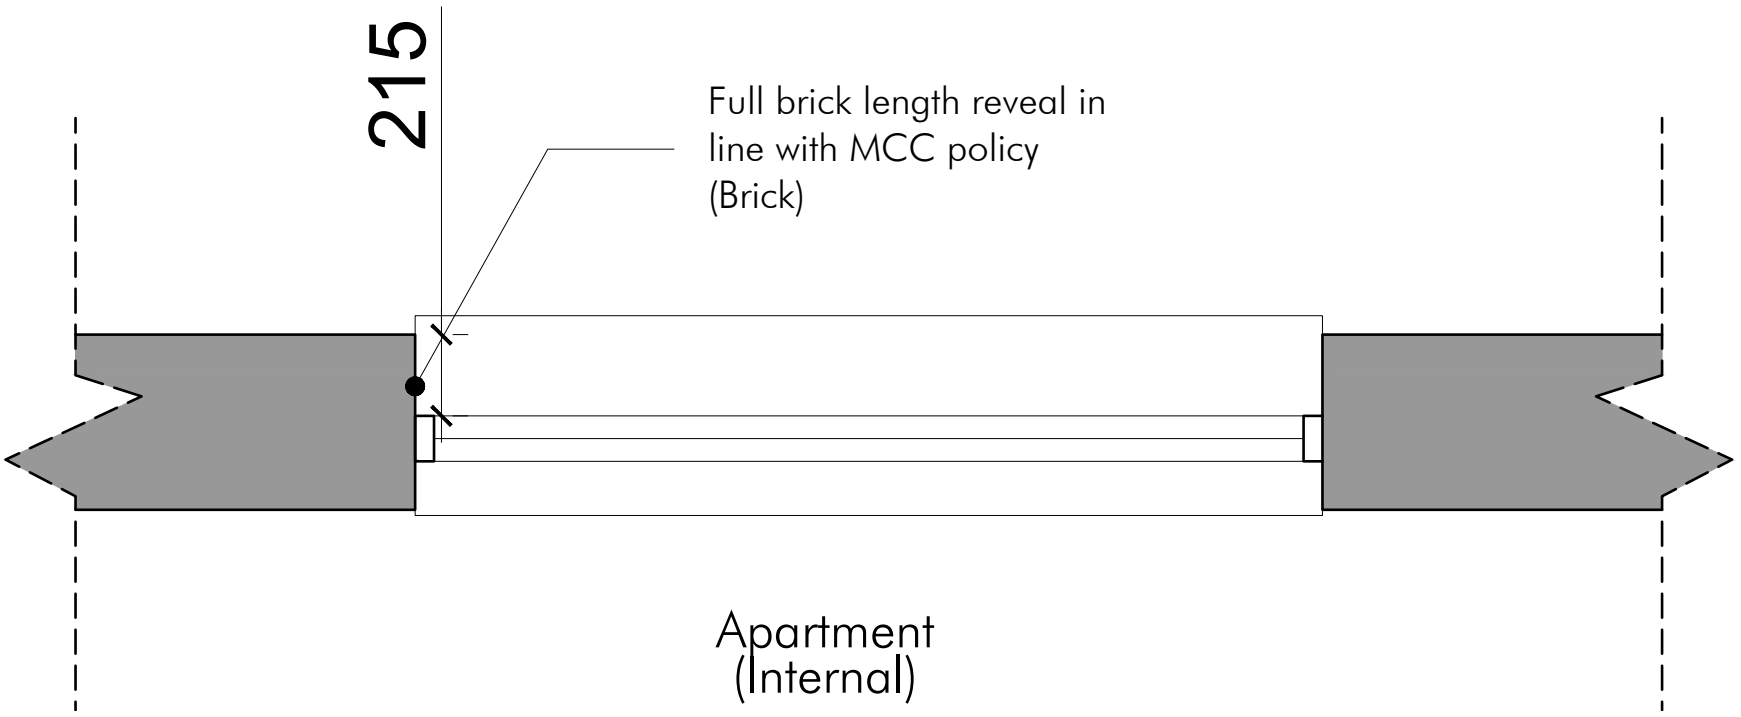

Typical Window Reveal (Plan)
1:20

group/d architects

groupd.co.uk
4 St Paul's Square / Liverpool / L3 9SJ
0151 542 5027
info@groupdarchitects.com

RIBA Chartered Practice

Status/Stage	Planning
Project	Renolds Corner
Address	Lane End Road, Manchester, M19 1WA

Scale	Date	Drawn by
1:STATED @ A3	16/01/2026	PT

Title	Typical Window Reveal Detail
Dwg No	GDD25028-GDA-MB-ZZ-DR-A-1629