

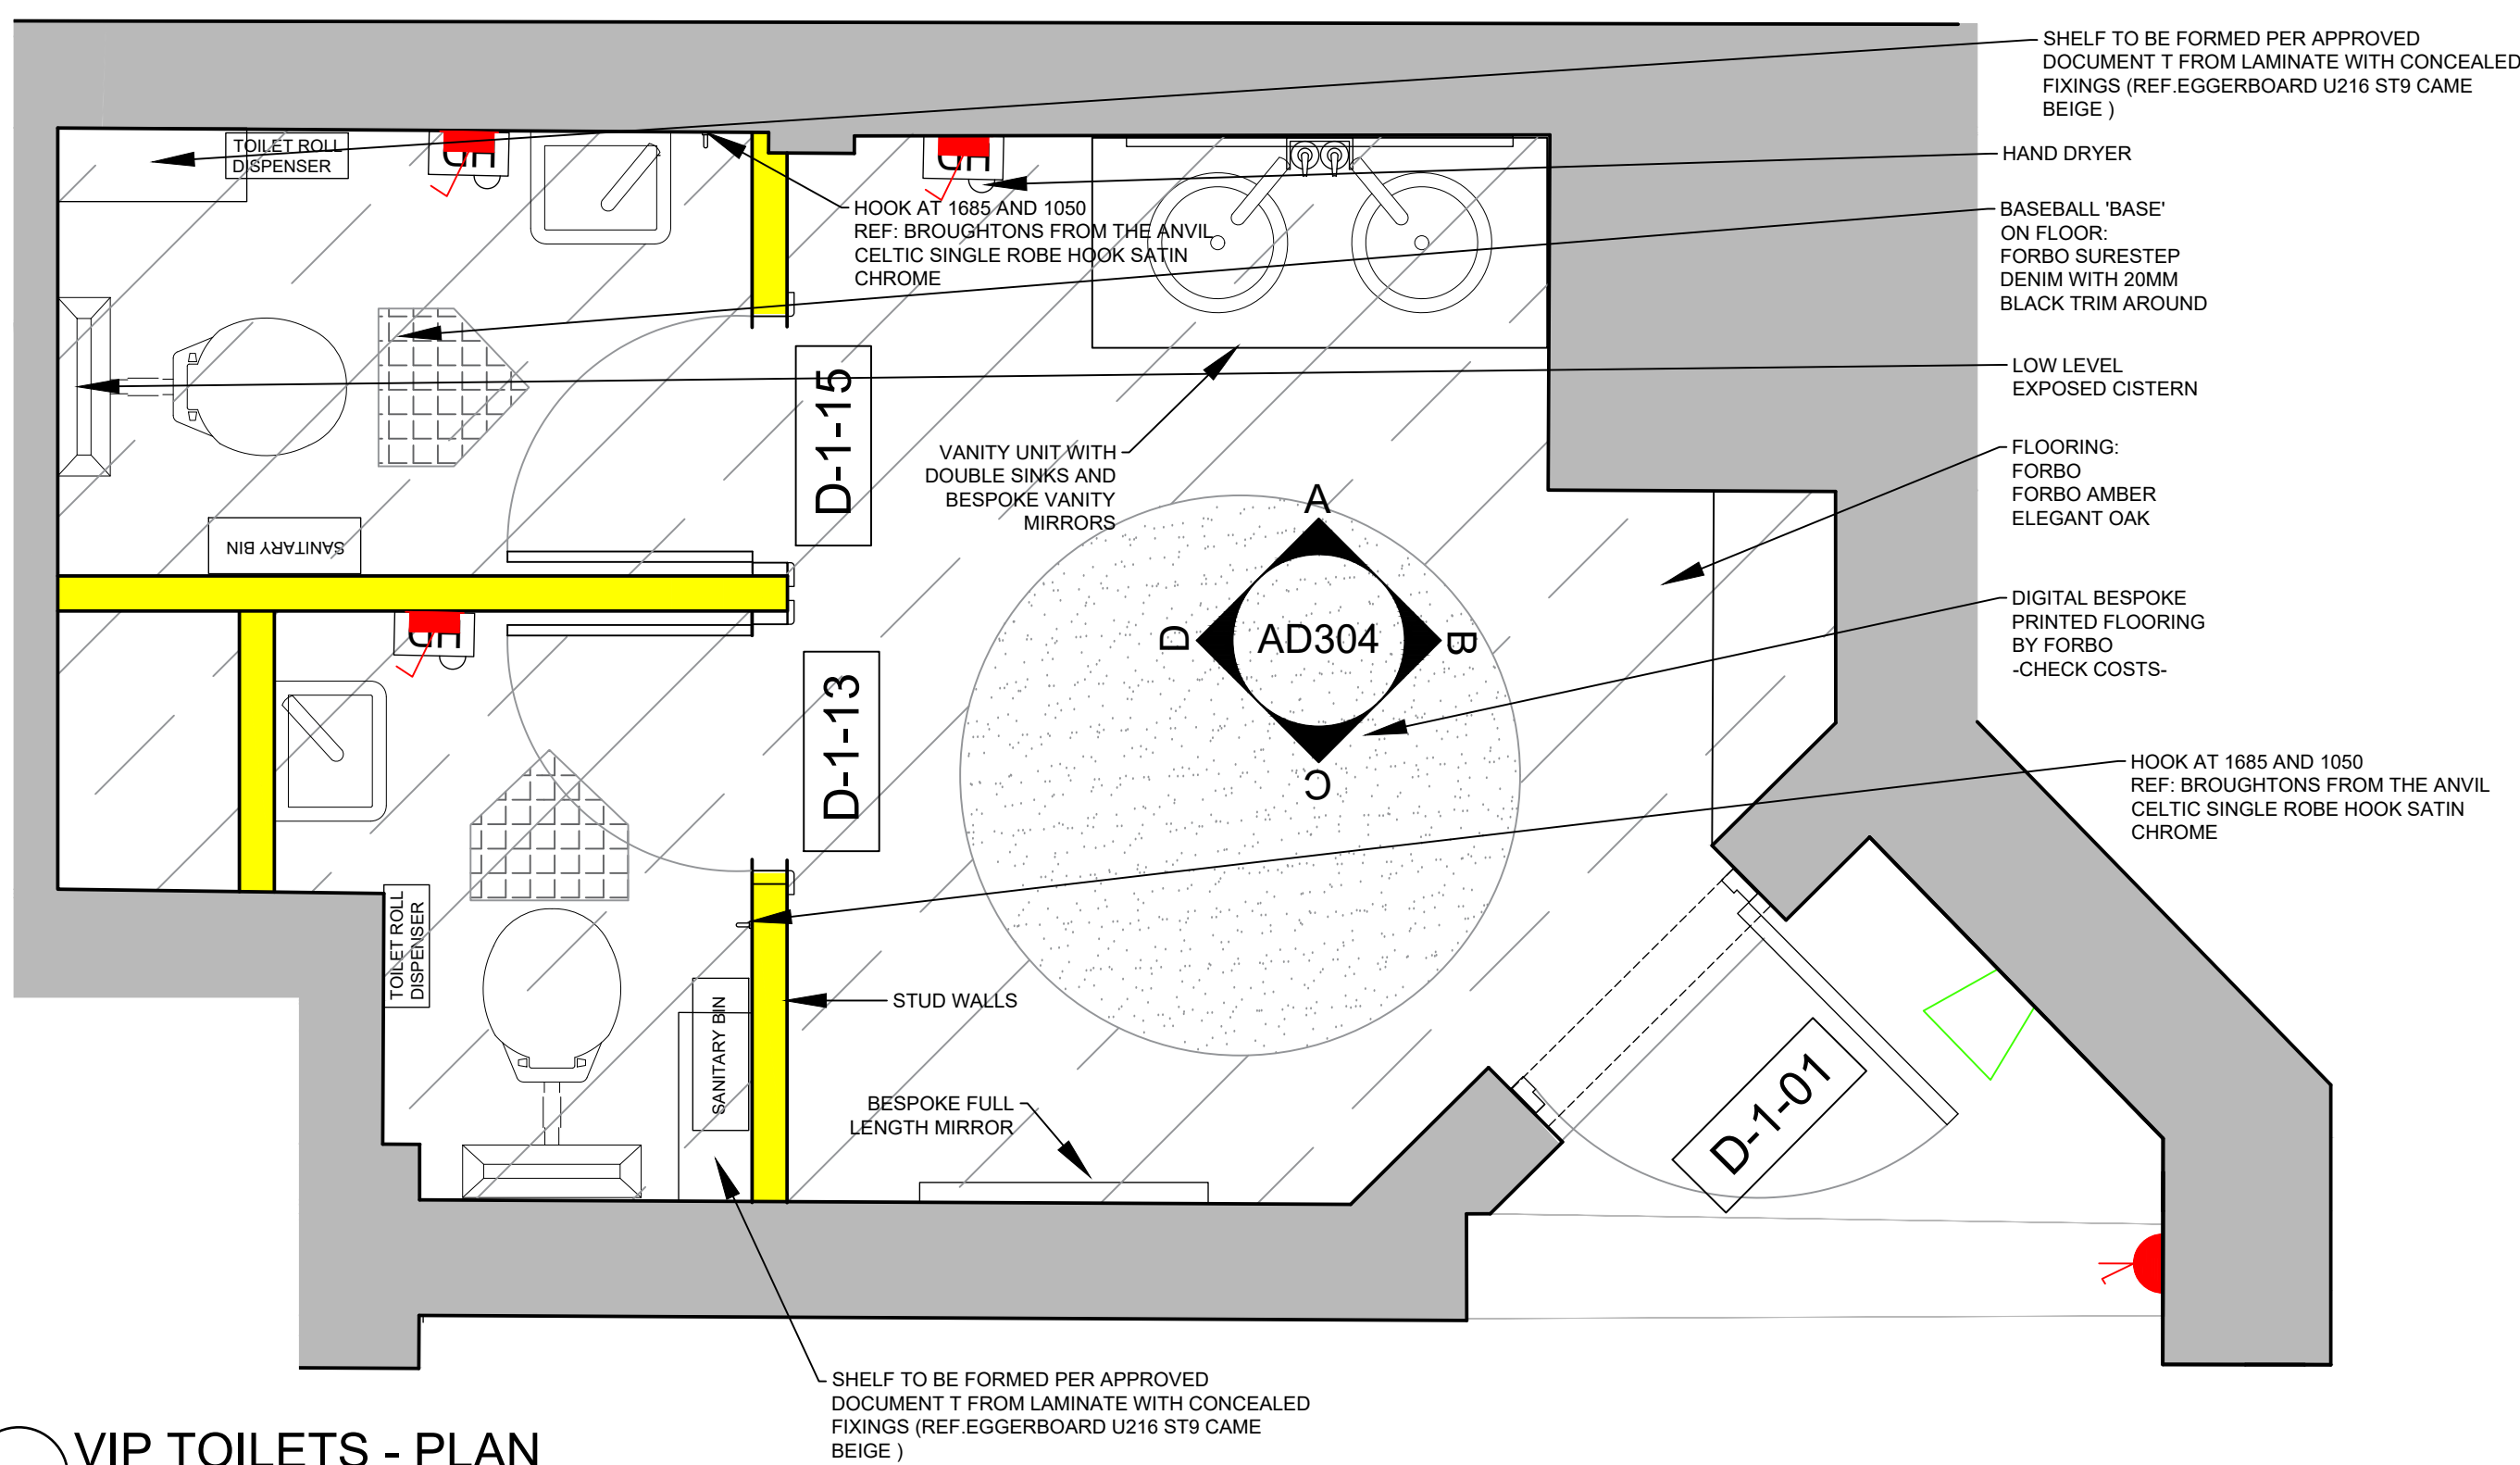
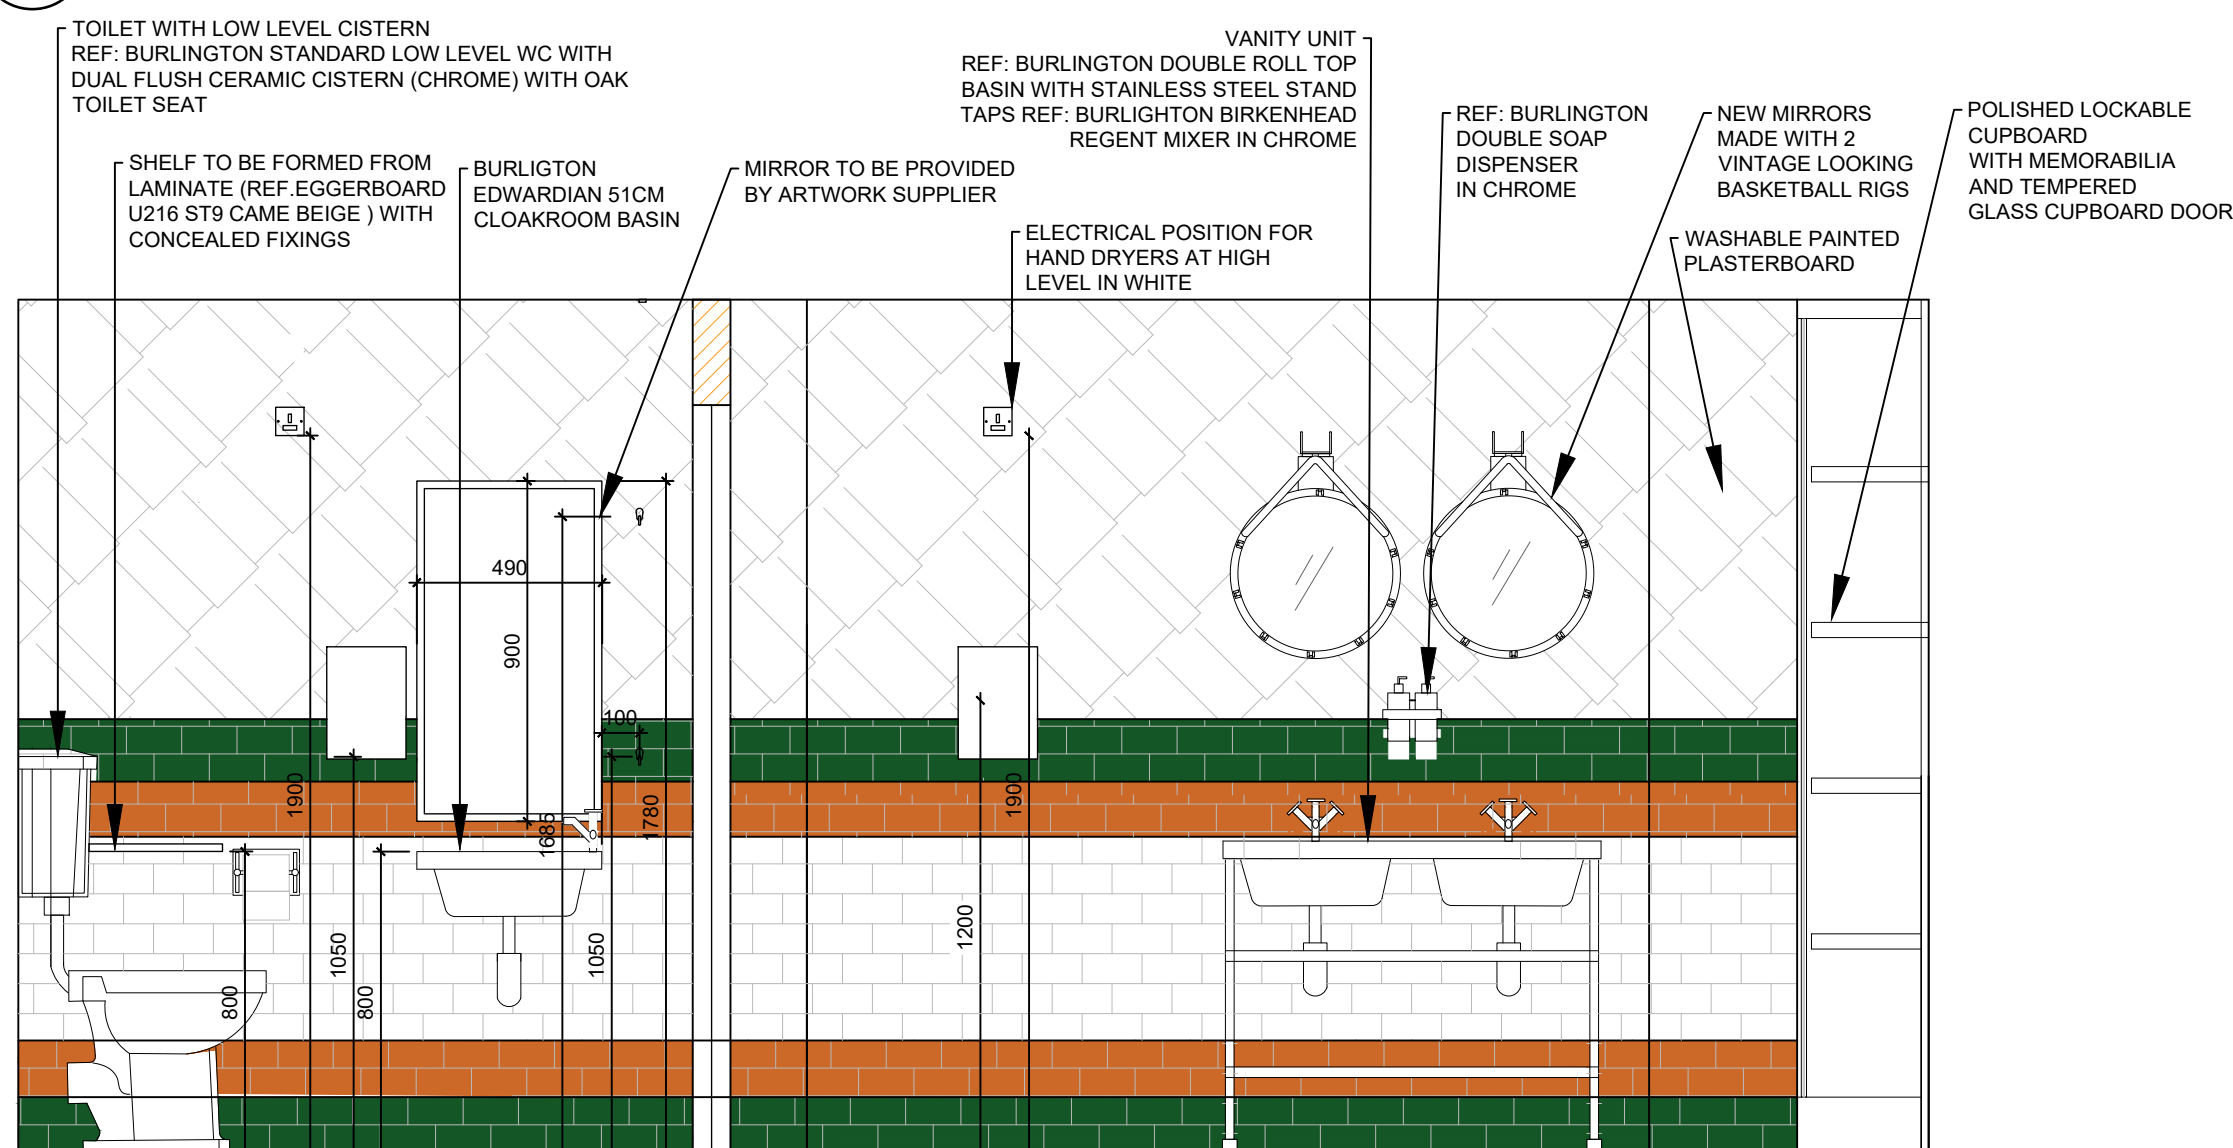
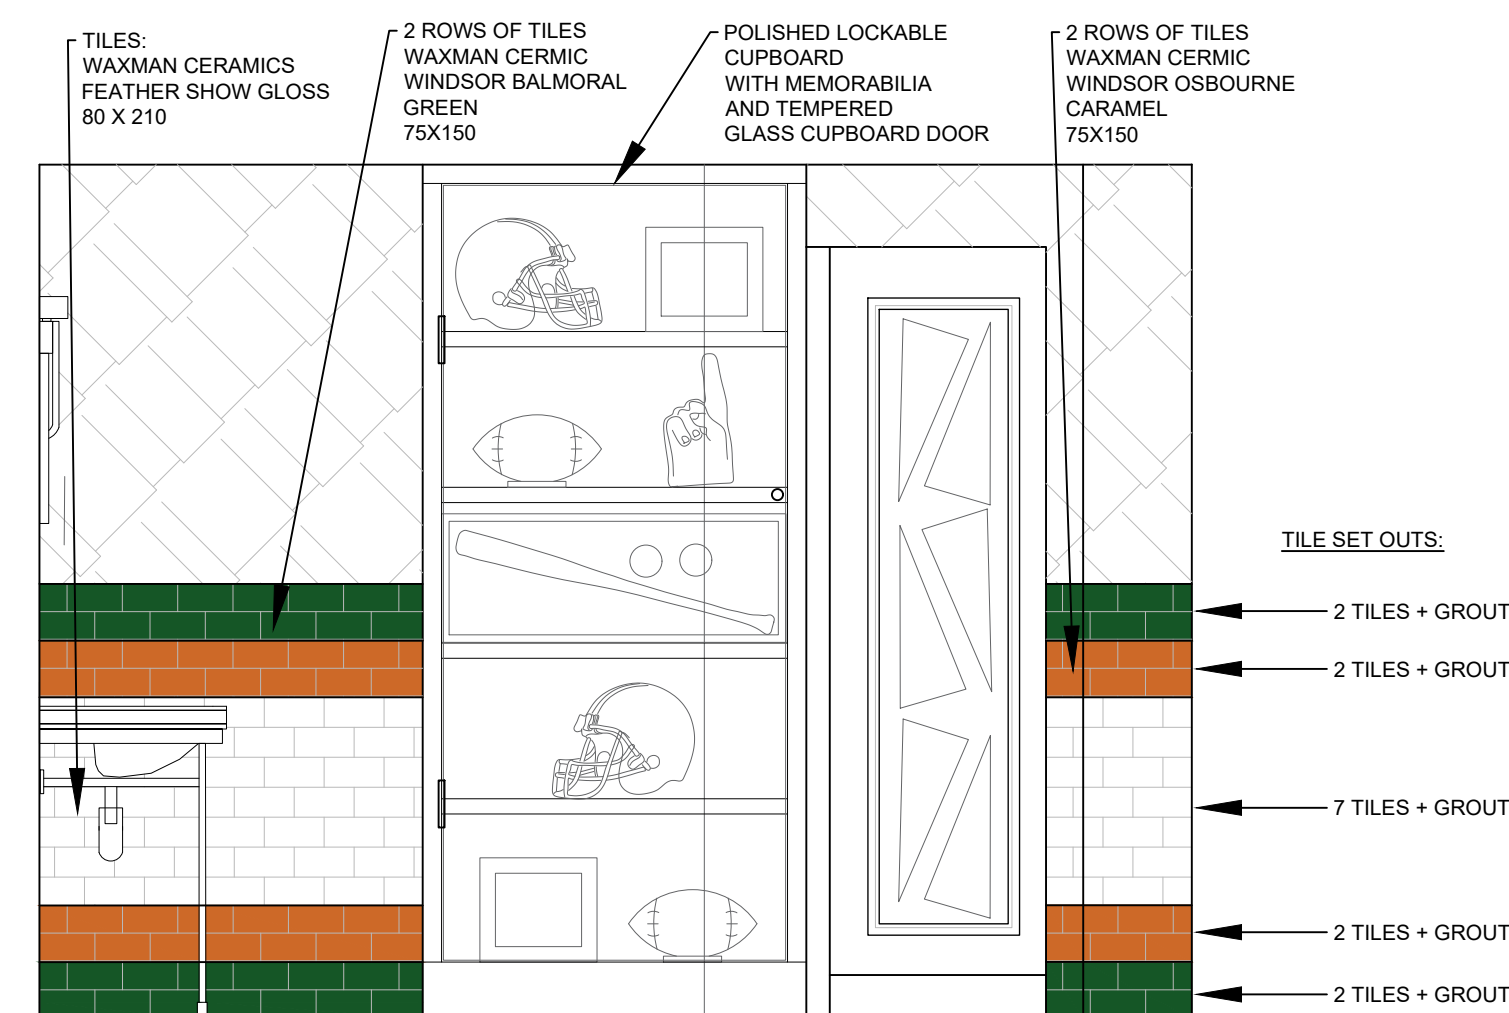


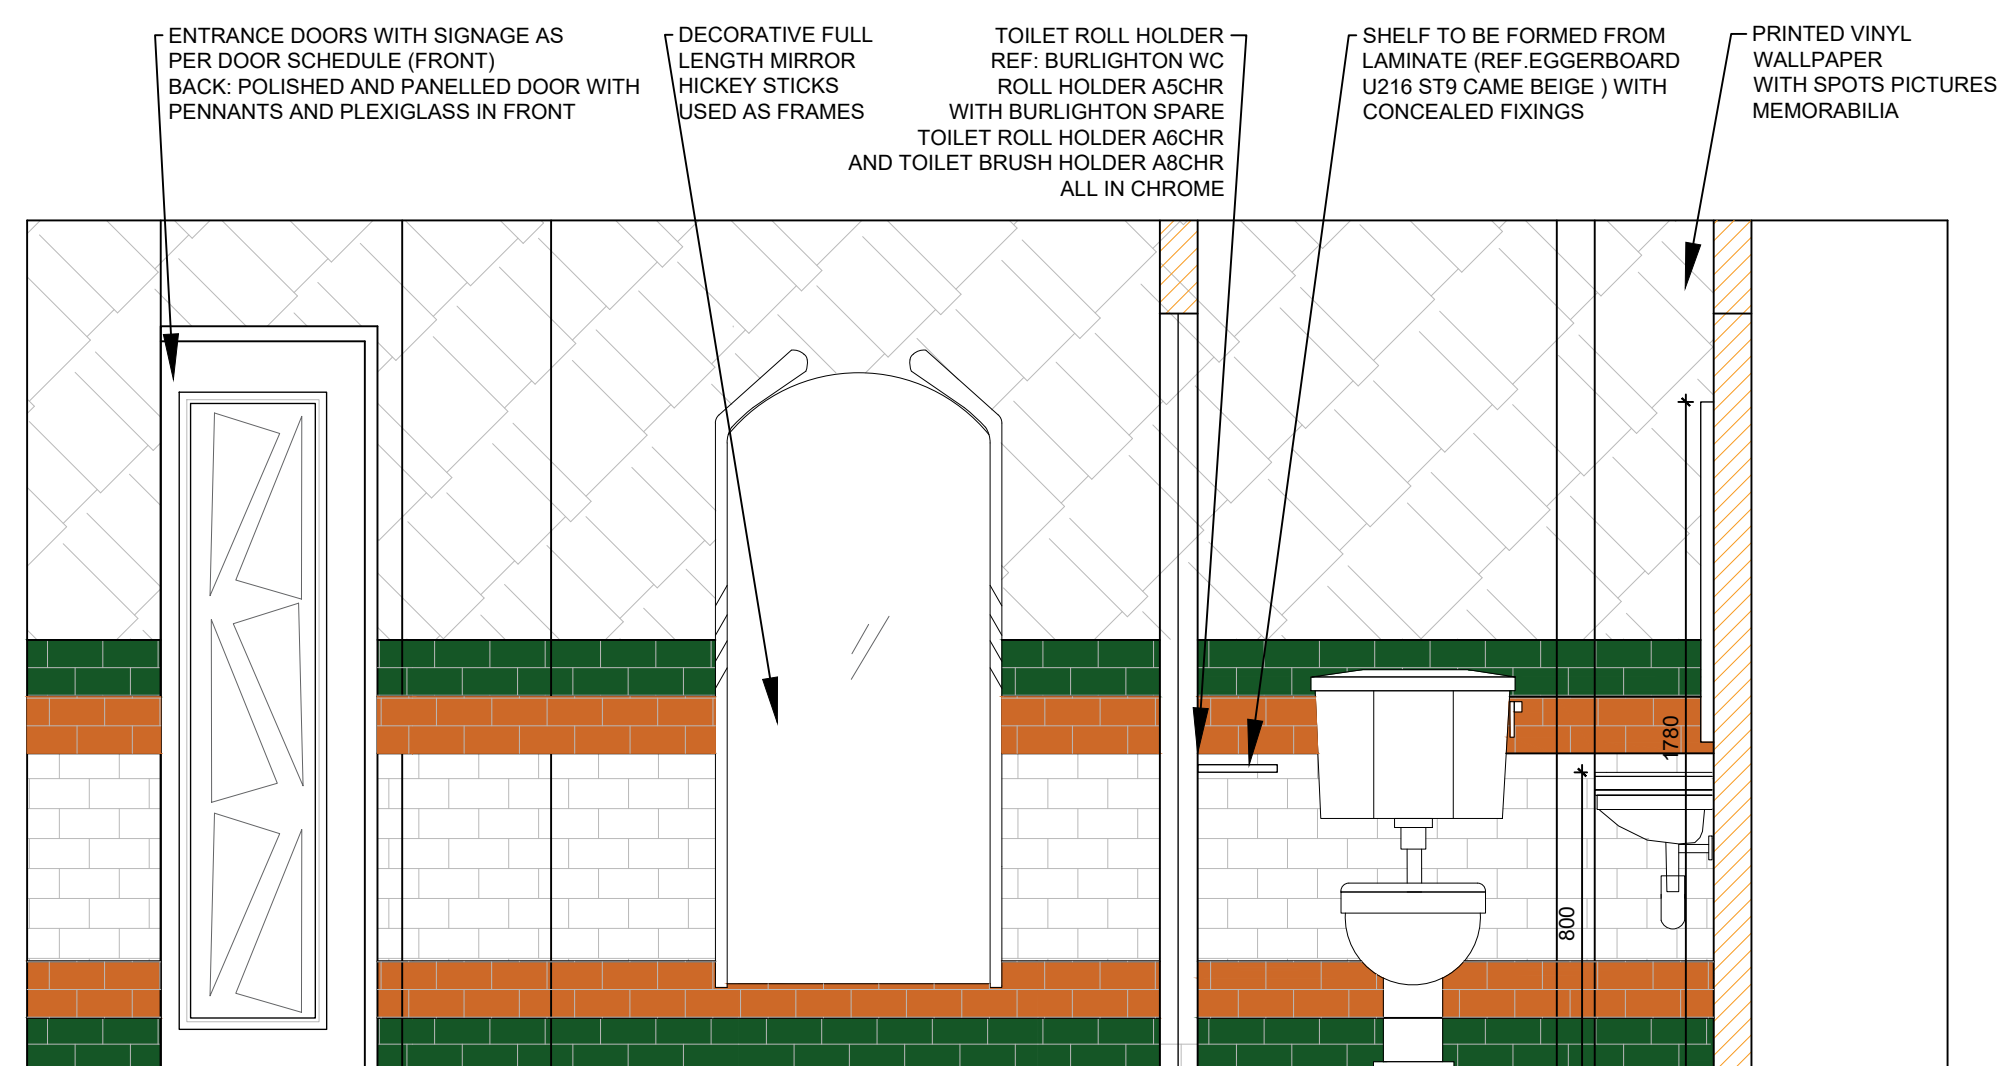

WALL TILES		
NAME	TYPE	
FLOORING: FORBO AMBER ELEGANT OAK		
BASEBALL 'BASE' ON FLOOR IN FRONT OF EACH TOILET: FORBO SURESTEP DENIM WITH 20MM BLACK TRIM AROUND		
INTERNAL DOORS STAINED IN MID WALNUT		
DOOR FRAMES AND CEILING PAINTED IN DULUX 62YR 18/397		
TILE 1:WAXMAN CERAMICS FEATHER SHOW GLOSS 80 X 210		
2 ROWS OF TILES (TILE 2): WAXMAN CERMIC WINDSOR OSBOURNE CARAMEL 75X150		
2 ROWS OF TILES (TILE 3): WAXMAN CERMIC WINDSOR BALMORAL GREEN 75X150		
M&E DUCTING PAINTED IN DULUX 10BB 07/150		
BESPOKE WALLPAPER ON CEILING BY ARTWORK SUPPLIER		

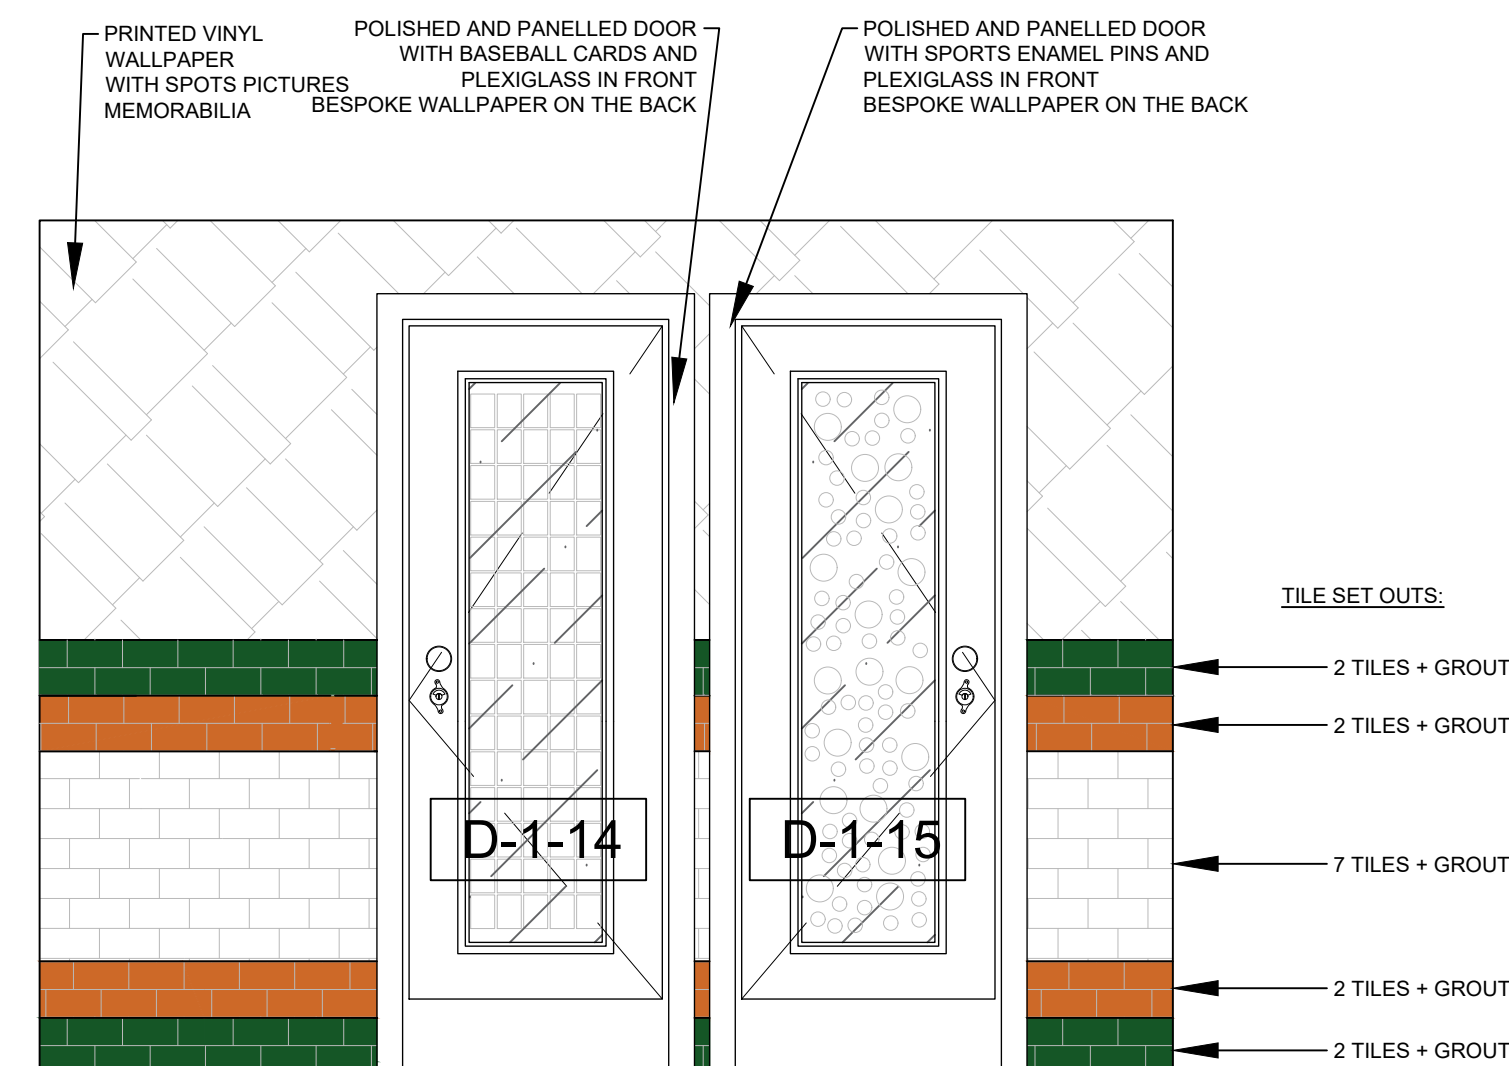

Do not scale from this drawing. All dimensions to be checked on site prior to manufacture and construction. This drawing is the property of Harrison Ince Holdings Limited and should not be reproduced without permission. All discrepancies to be brought to the attention of the architect immediately. This drawing is to be read in conjunction with the specification / bill of quantities and related drawings.

REVISIONS			
-	FIRST ISSUE	31.03.2025	LEB
A	REVISED FINISHES	17.04.2025	MSM
B	PLANNING ISSUE	29.04.2025	GW
C	REVISED AFTER 07.08.25 MEETING	02.09.2025	MSM
D	REVISED FLOORING, MEMORABILIA REPLACE WITH PRINTED VINYL WALLPAPER	17.11.2025	MSM
E	ADDED TILE SET OUTS	07.01.2025	IB

ALL DIMENSIONS TO BE CHECKED
ON SITE BEFORE CONSTRUCTION

 HARRISON INCE

PINS SOCIAL CLUB

PROJECT	SUNLIGHT HOUSE LITTLE QUAY ST, MANCHESTER M3 3HP
	VIP TOILETS

DATE	MARCH 2025	SCALE	1:20 @ A1
JOB NO.	01	DWG. NO.	AD305 E
DRAWN	CAD/I ER	CHECKED	