


Do not scale from this drawing. All dimensions to be checked on site prior to manufacture and construction. This drawing is the property of Harrison Ince Holdings Limited and should not be reproduced without permission.
All discrepancies to be brought to the attention of the architect immediately.
This drawing is to be read in conjunction with the specification / bill of quantities and related drawings.


REVISIONS

-	FIRST ISSUE		GW
A	REVISED TILES - REFERENCE	27.03.2025	MSM
B	ADDITIONAL INFOMATION	22.04.25	GW
C	NOTE REMOVED	24.06.25	GW
D	ADDITIONAL DETAILS	22.07.25	GW
E	EXTENSION OF LOBBY	17.09.25	GW
F	EXISTING STUD WORK AND LOBBY POSITION REVISED	3.12.25	GW
G	COFFERS AND WALL LINING INTERSECTION ADDED	10.02.26	GW

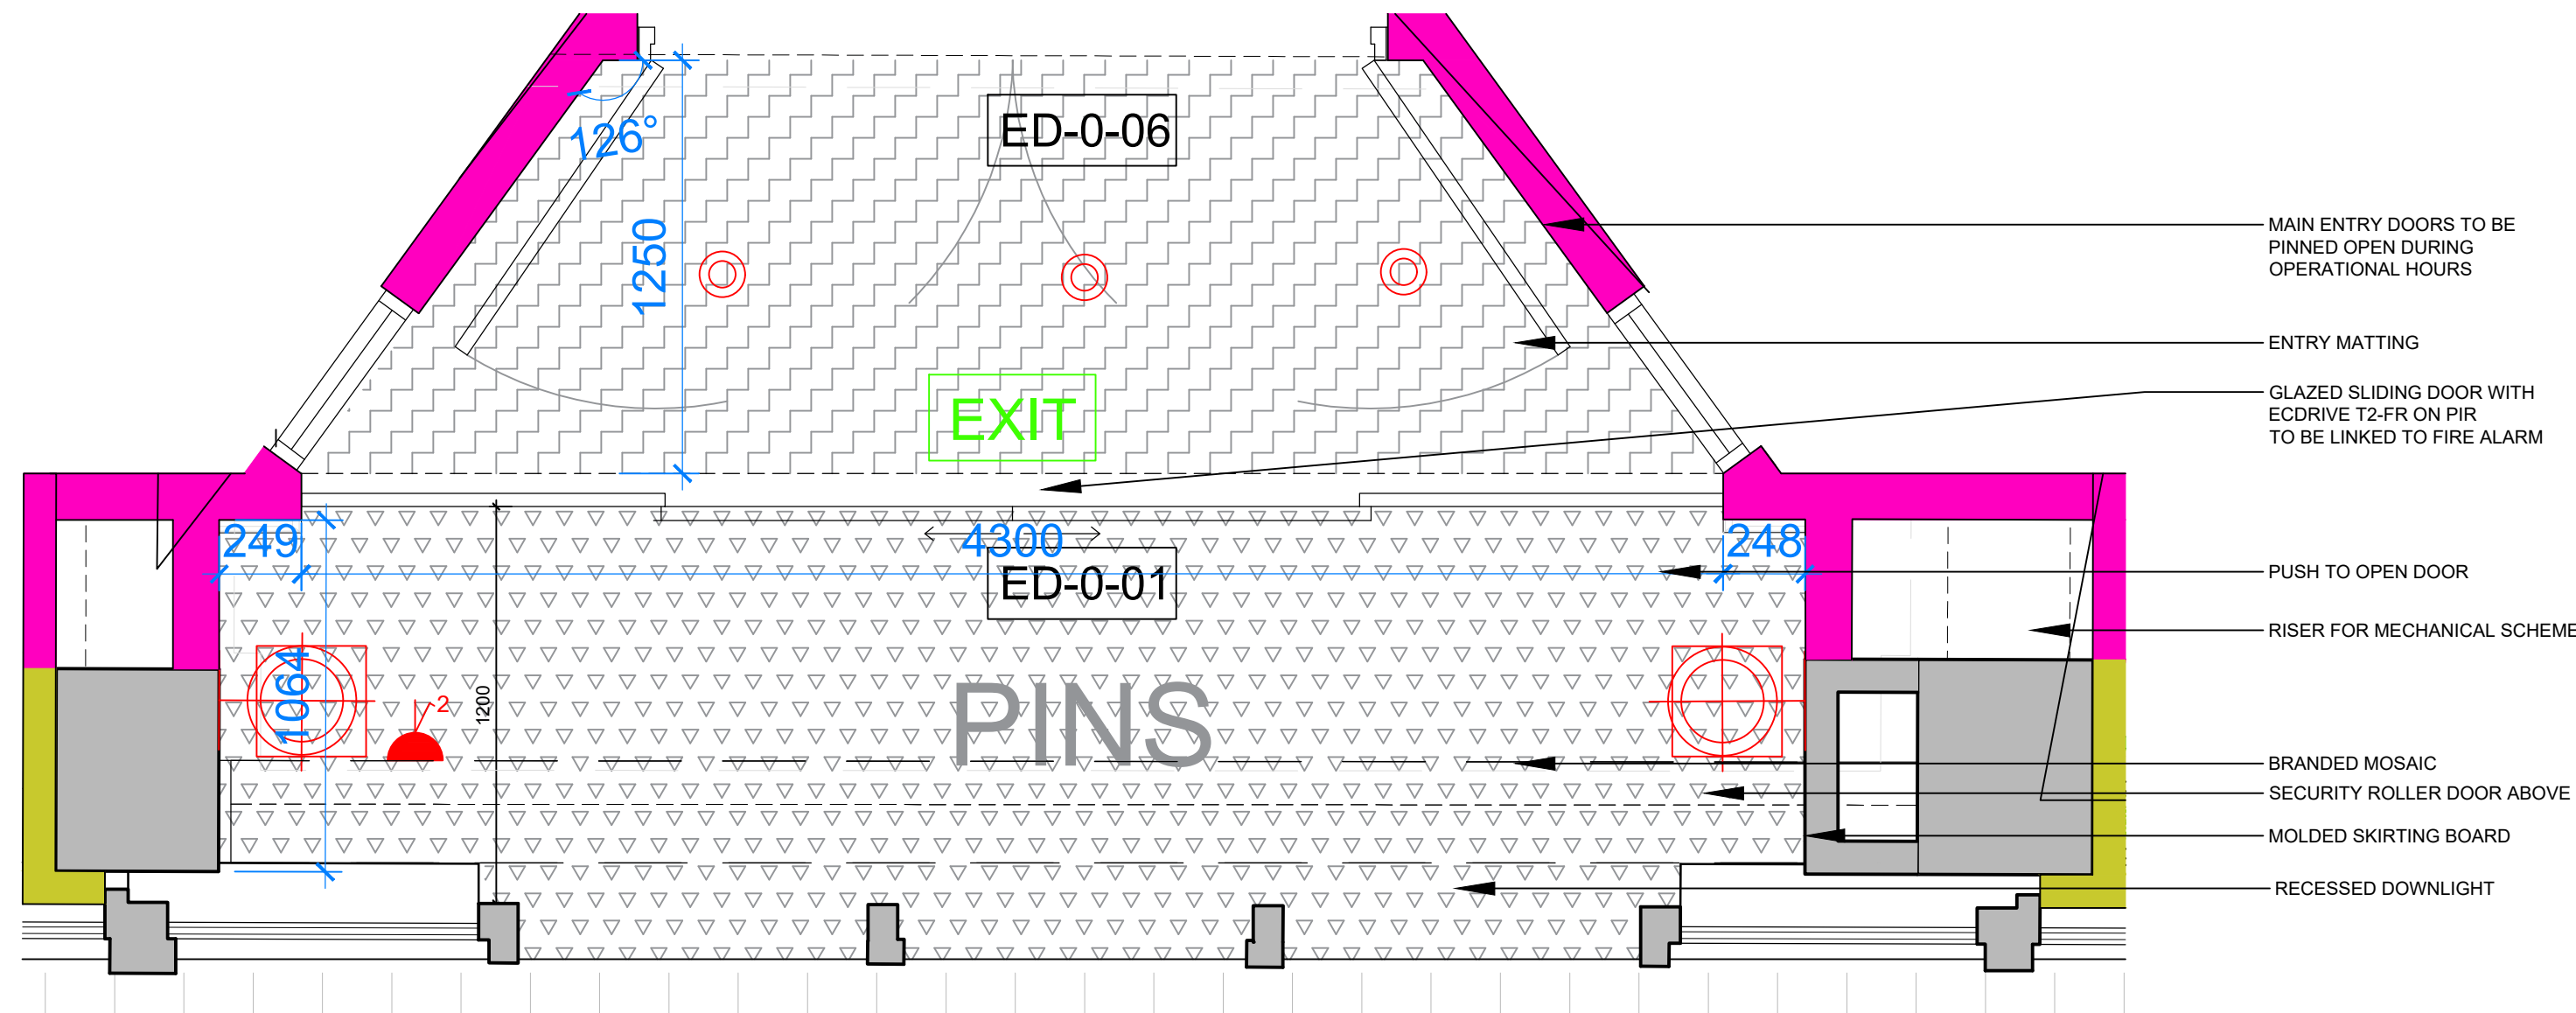


PROPOSED MAIN ENTRY LOBBY

1:20

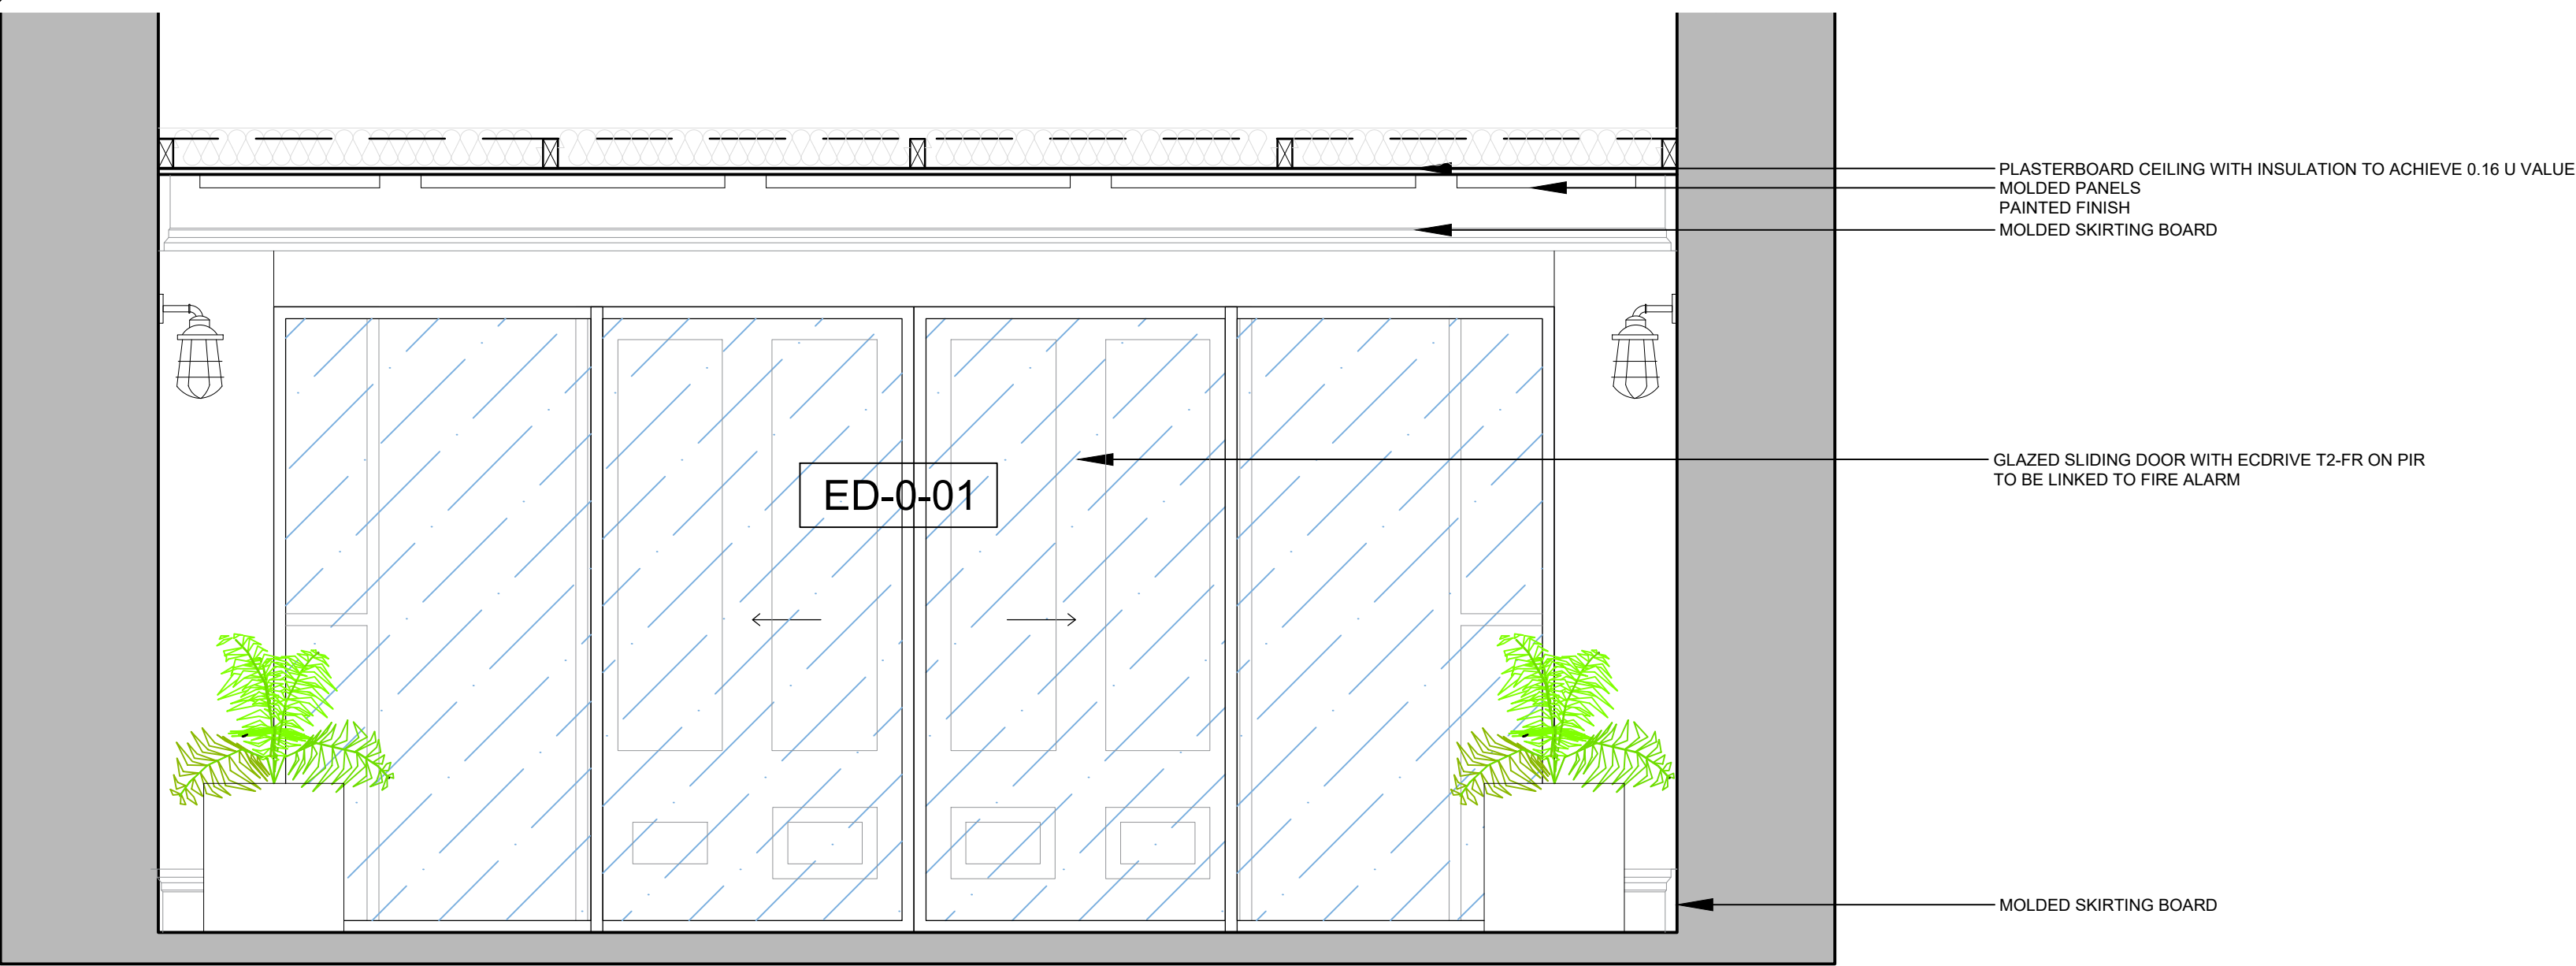

PROPOSED MAIN ENTRY SECTION

1:20

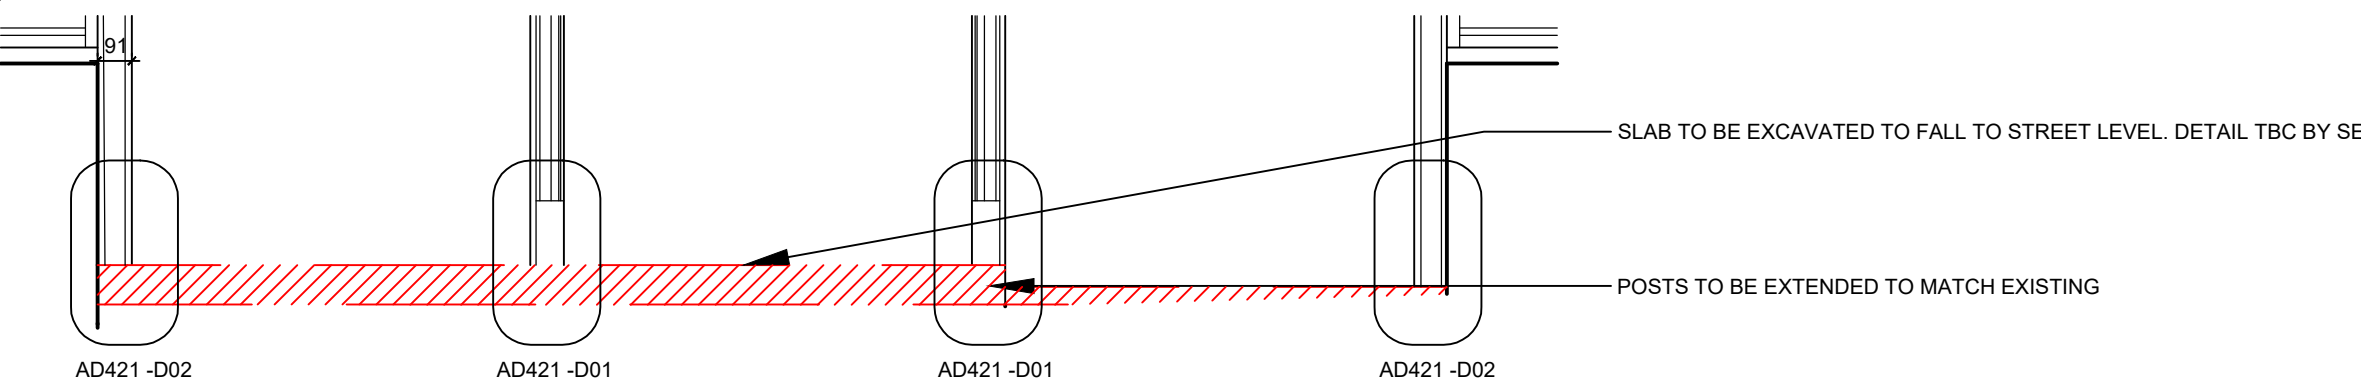

SLAB TO BE REMOVED (STREET ELEVATION)

1:20




PROPOSED SHOE DETAIL - D03

1:5

PROPOSED SHOE DETAIL - D04


1:5

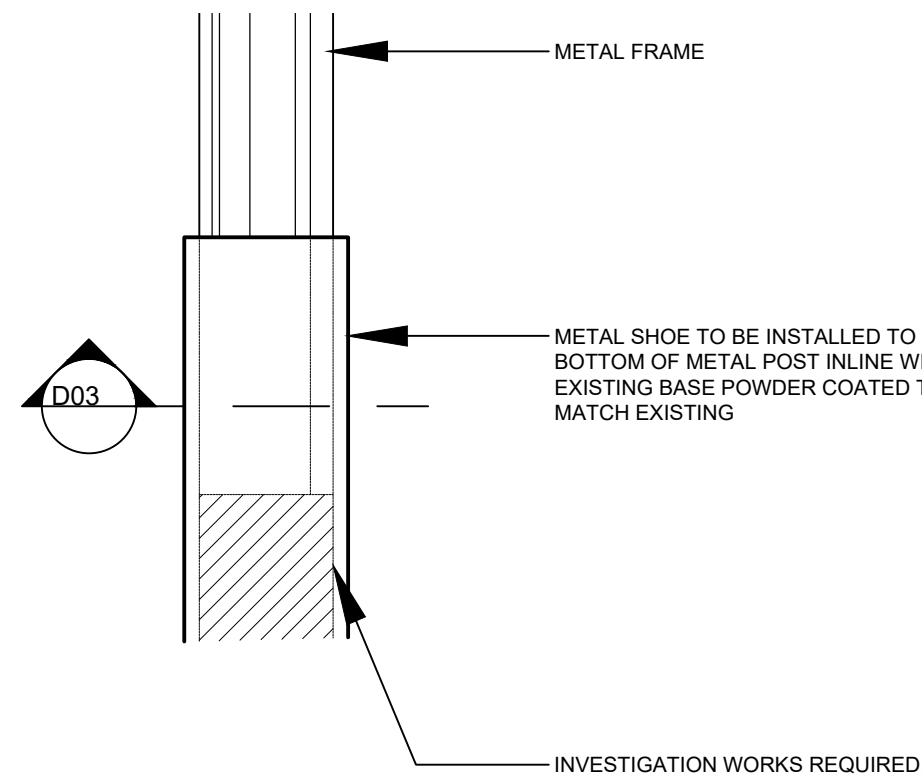

PROPOSED SHOE DETAIL - D01


1:5

NOTE: TO BE CONFIRMED DURING SLAB REMOVAL ON THE EXTENT OF THE METAL WORK ENCASED IN THE SLAB - SHOE DETAIL TO BE CONFIRMED BASED ON OUTCOME

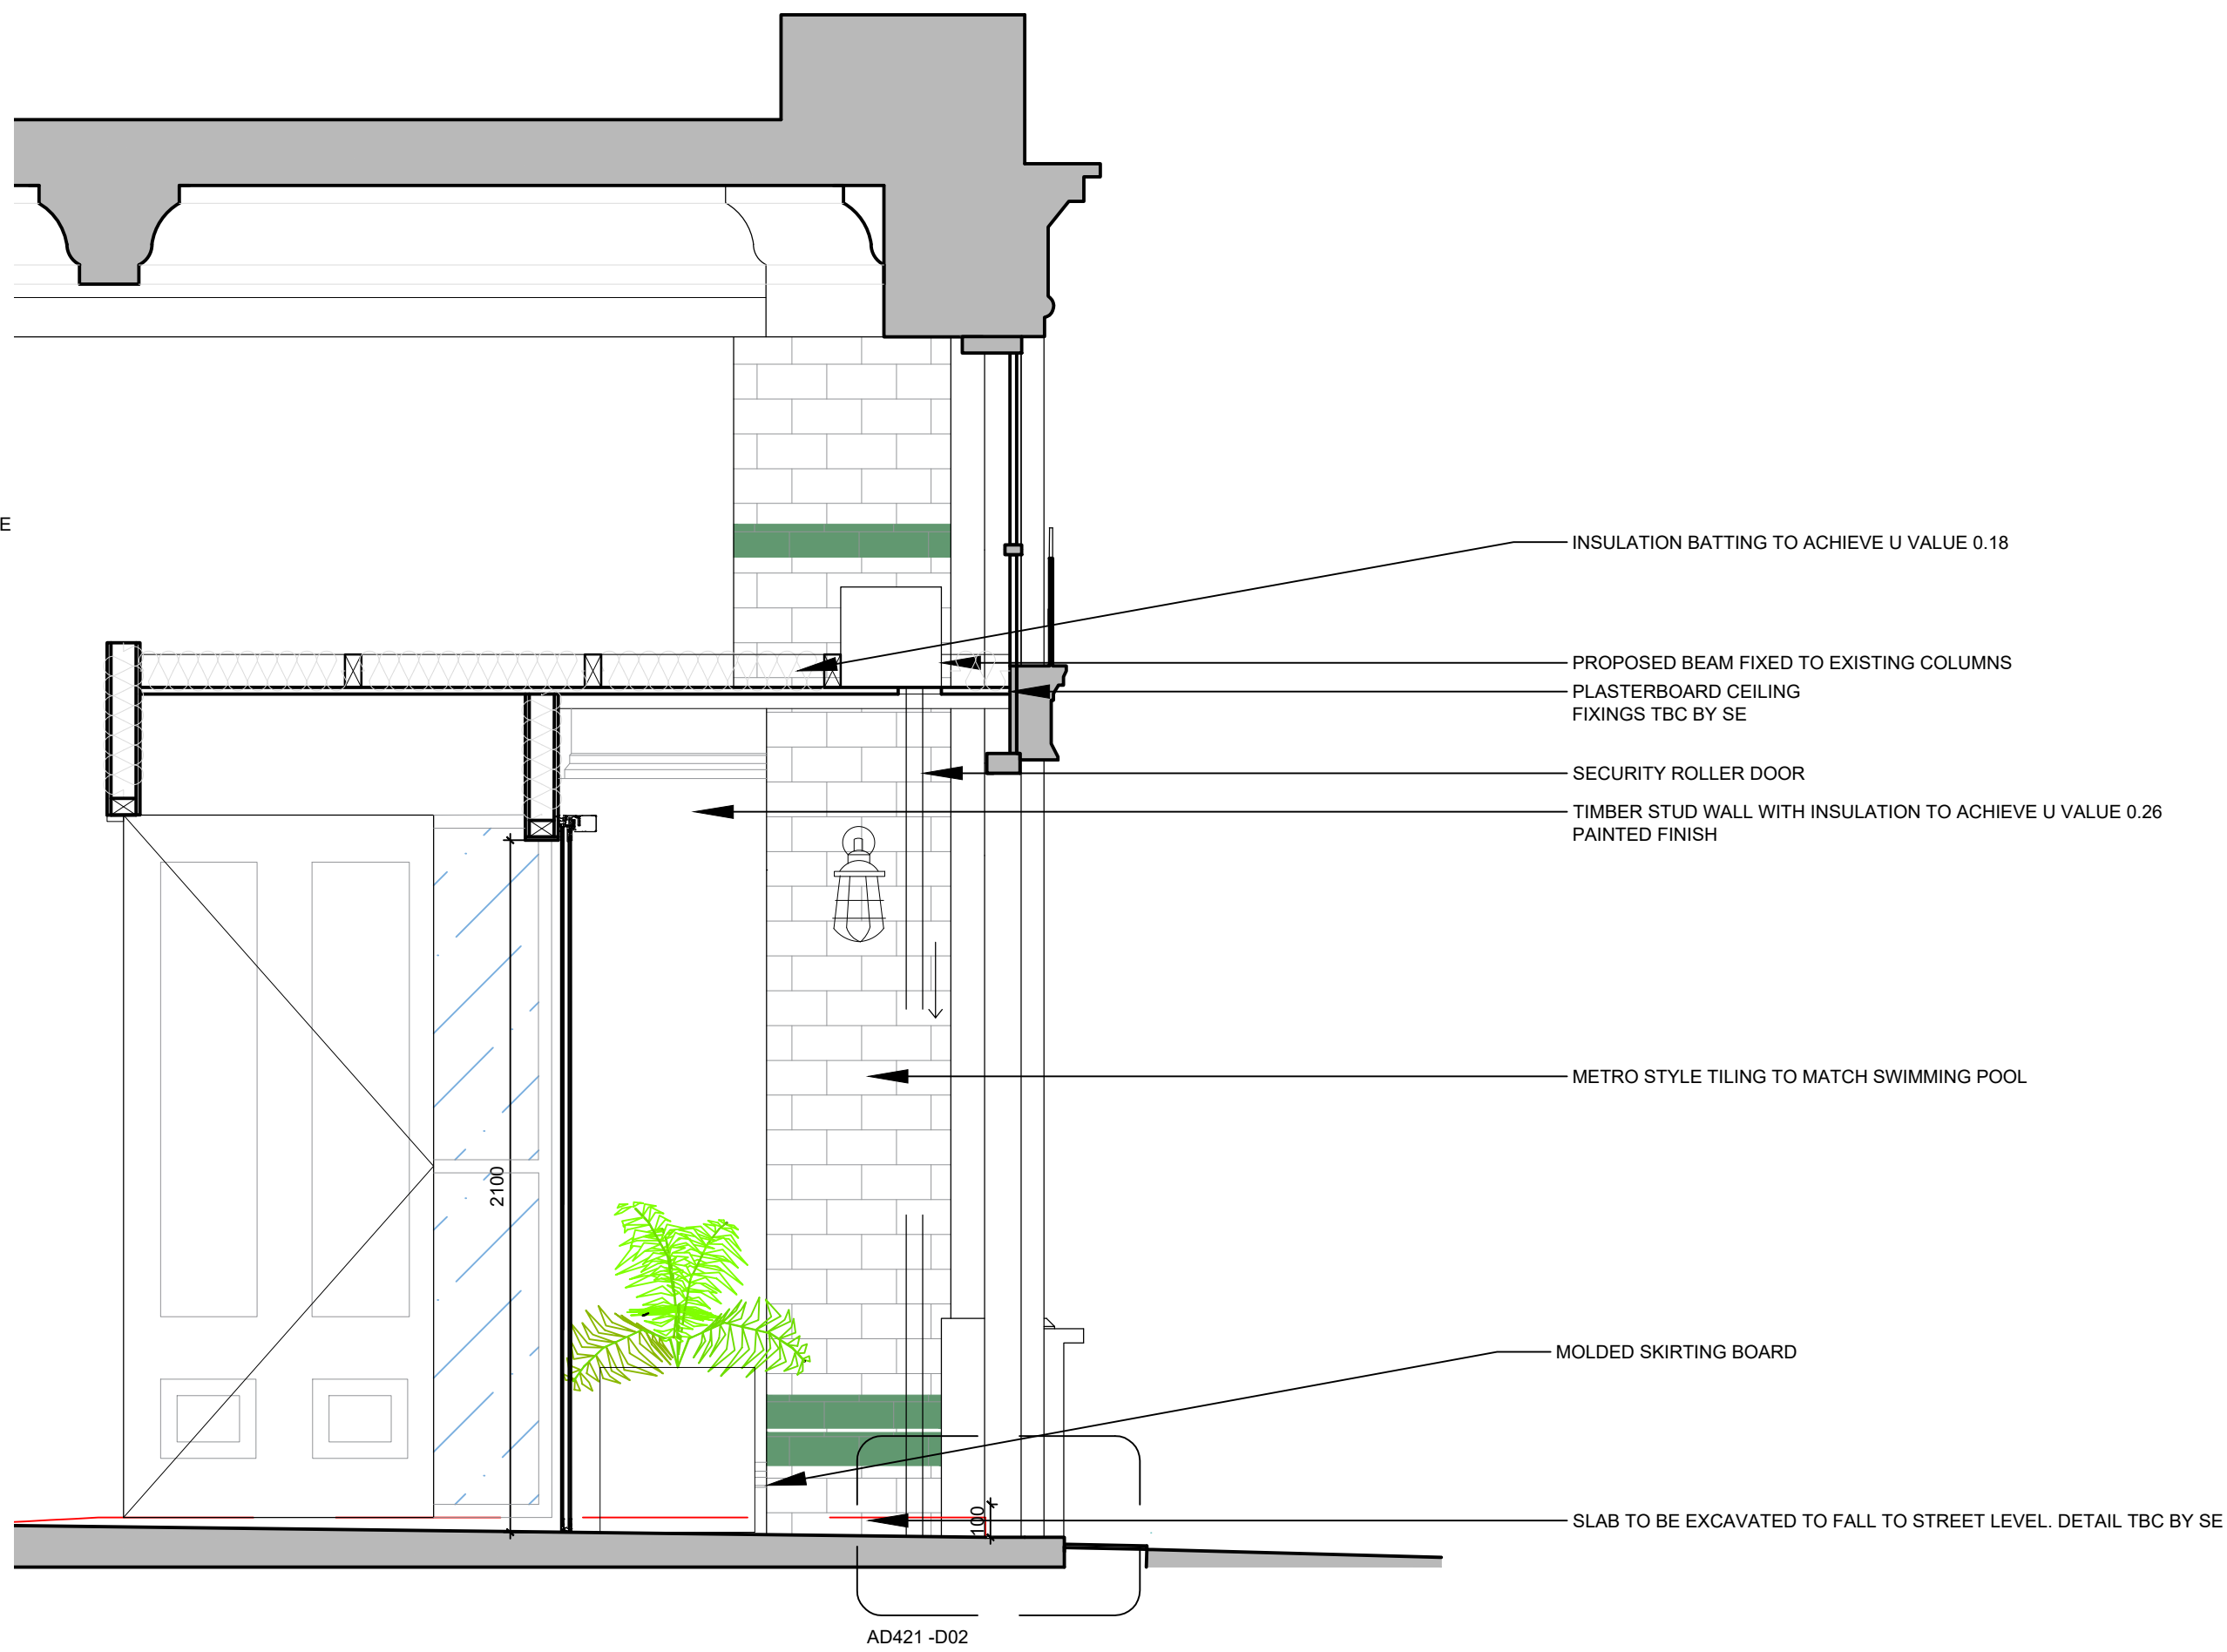

PROPOSED MAIN ENTRY SECTION

1:20

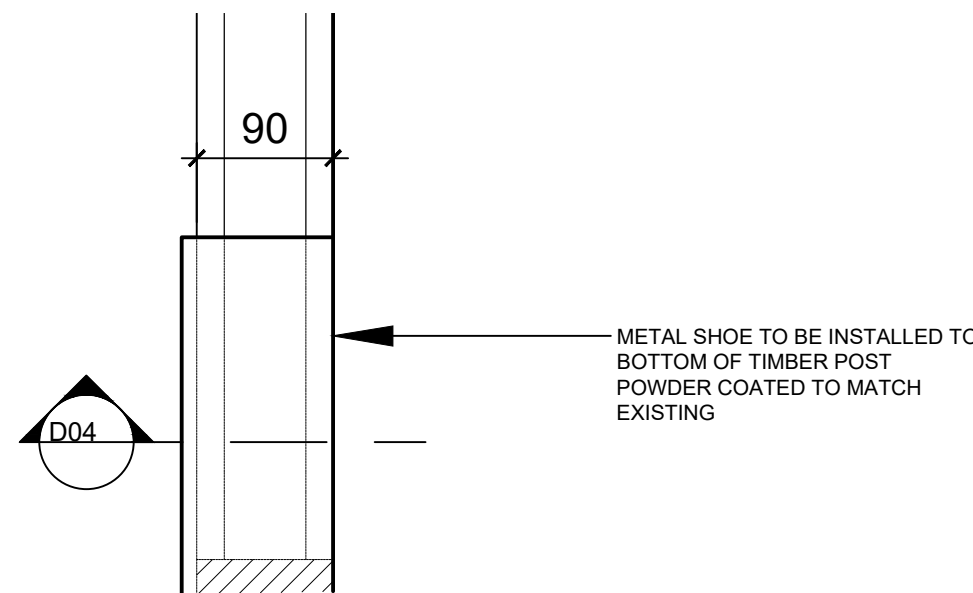

PROPOSED SHOE DETAIL - D02

1:5

ALL DIMENSIONS TO BE CHECKED ON SITE BEFORE CONSTRUCTION

FOR PLANNING



HARRISON INCE

ARCHITECTS INTERIOR DESIGNERS

PINS SOCIAL CLUB

CLIENT

SUNLIGHT HOUSE
LITTLE QUAY ST, MANCHESTER M3 3HP

MAIN ENTRY LOBBY DETAIL

TITLE

DATE FEBRUARY 2026

JOB NO. 01

DRAWN CAD/GW

SCALE VARIES @ A1

DWG. NO. AD421 H

CHECKED

SECOND FLOOR
EASTGATE
2 CASTLE STREET
MANCHESTER
M3 4LZ
TEL: 0161 236 3050
EMAIL: enquiries@harrison-ince.co.uk