



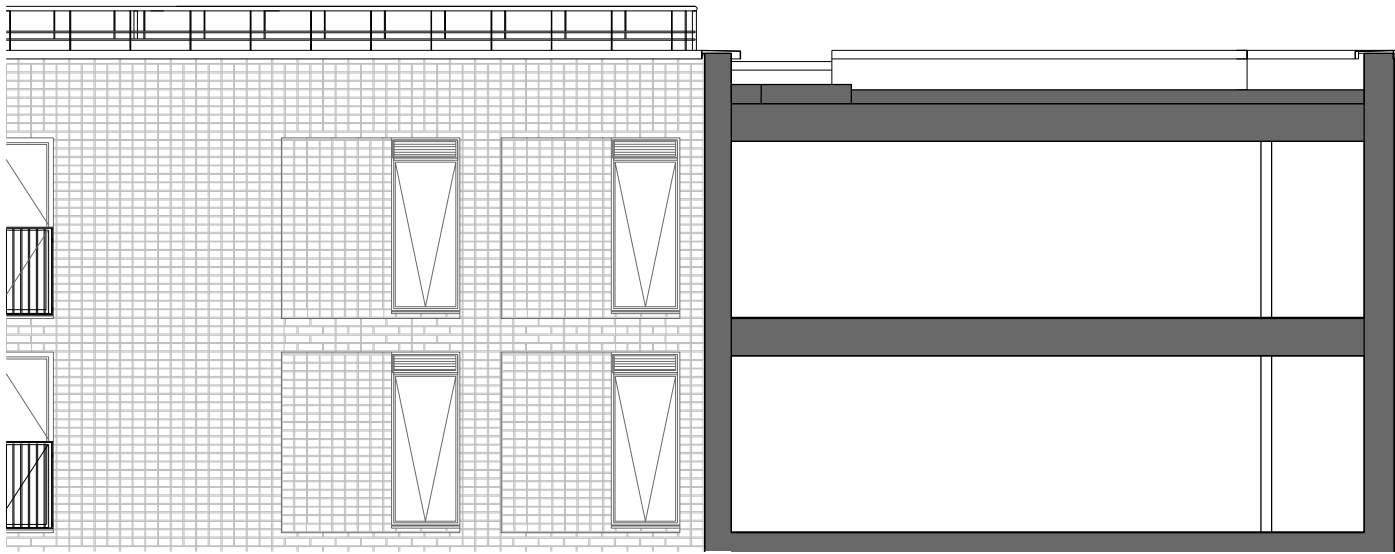

existing section B-B

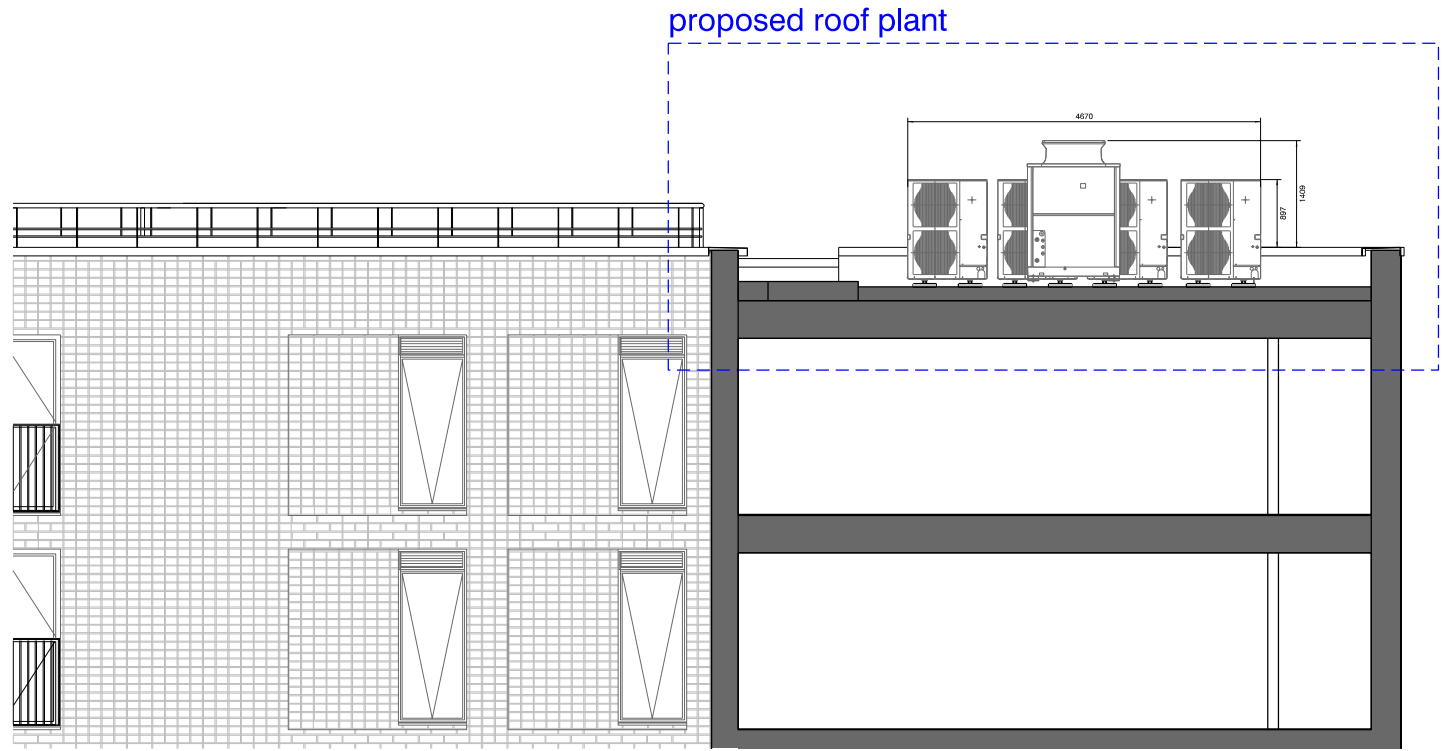

proposed section B-B

revision:	date:	note:
P01	2025.11.07	planning issue
P02	2026.01.16	revised following planning officer's comments on 2026.01.15

project
Oldham Street, Manchester
job no.
7708
title
existing & proposed section B-B
scale
1:100 @ A3
drawing no.
7708-al(05)130

stephenson hamilton risley
STUDIO

3 riverside mews
4 commercial street
manchester, M15 4RQ
www.shr.studio
email@shr.studio
0161 832 0244