



Birchfields Guesthouse, 31 Milverton Road, Manchester M14 5PJ

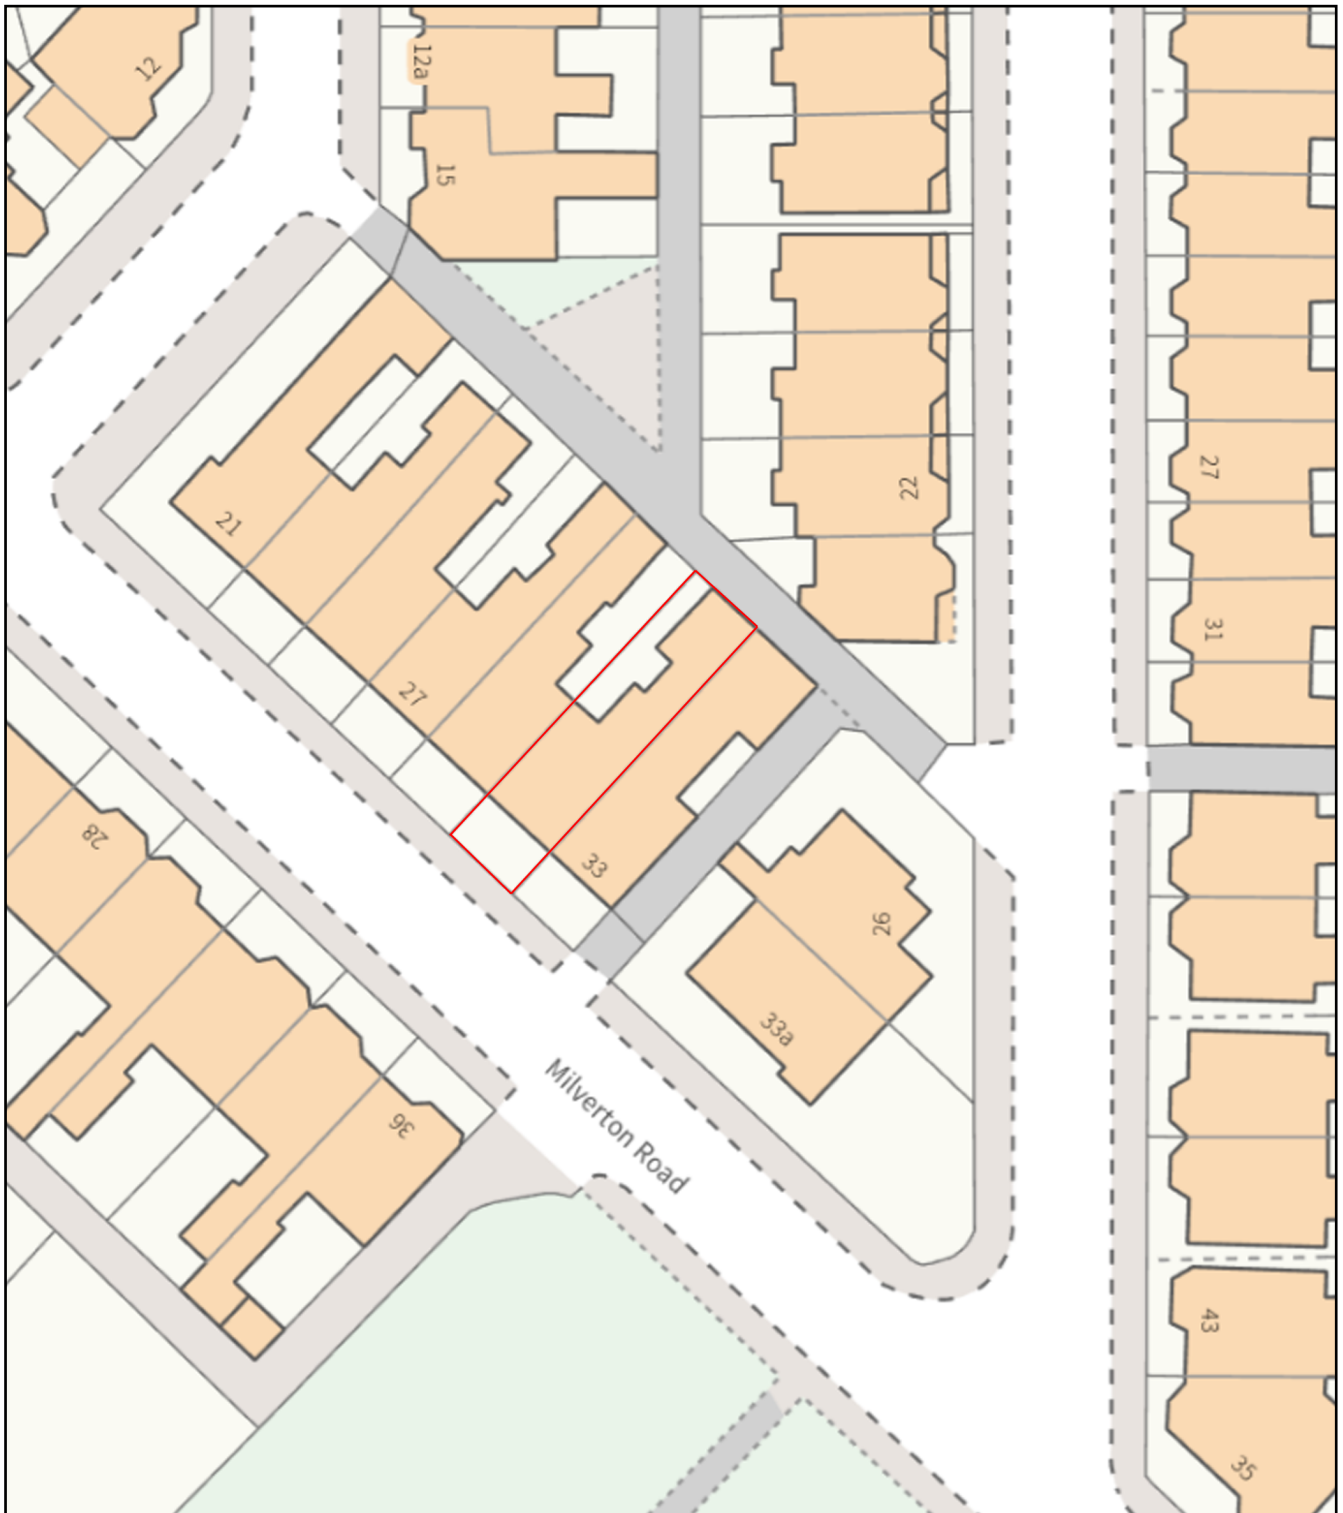

0 20
Metres

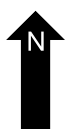

Plan Produced for: Planning purposes
Date Produced: 21 Aug 2025
Plan Reference Number: TQRQM25456111634032
Scale: 1:500 @ A4