


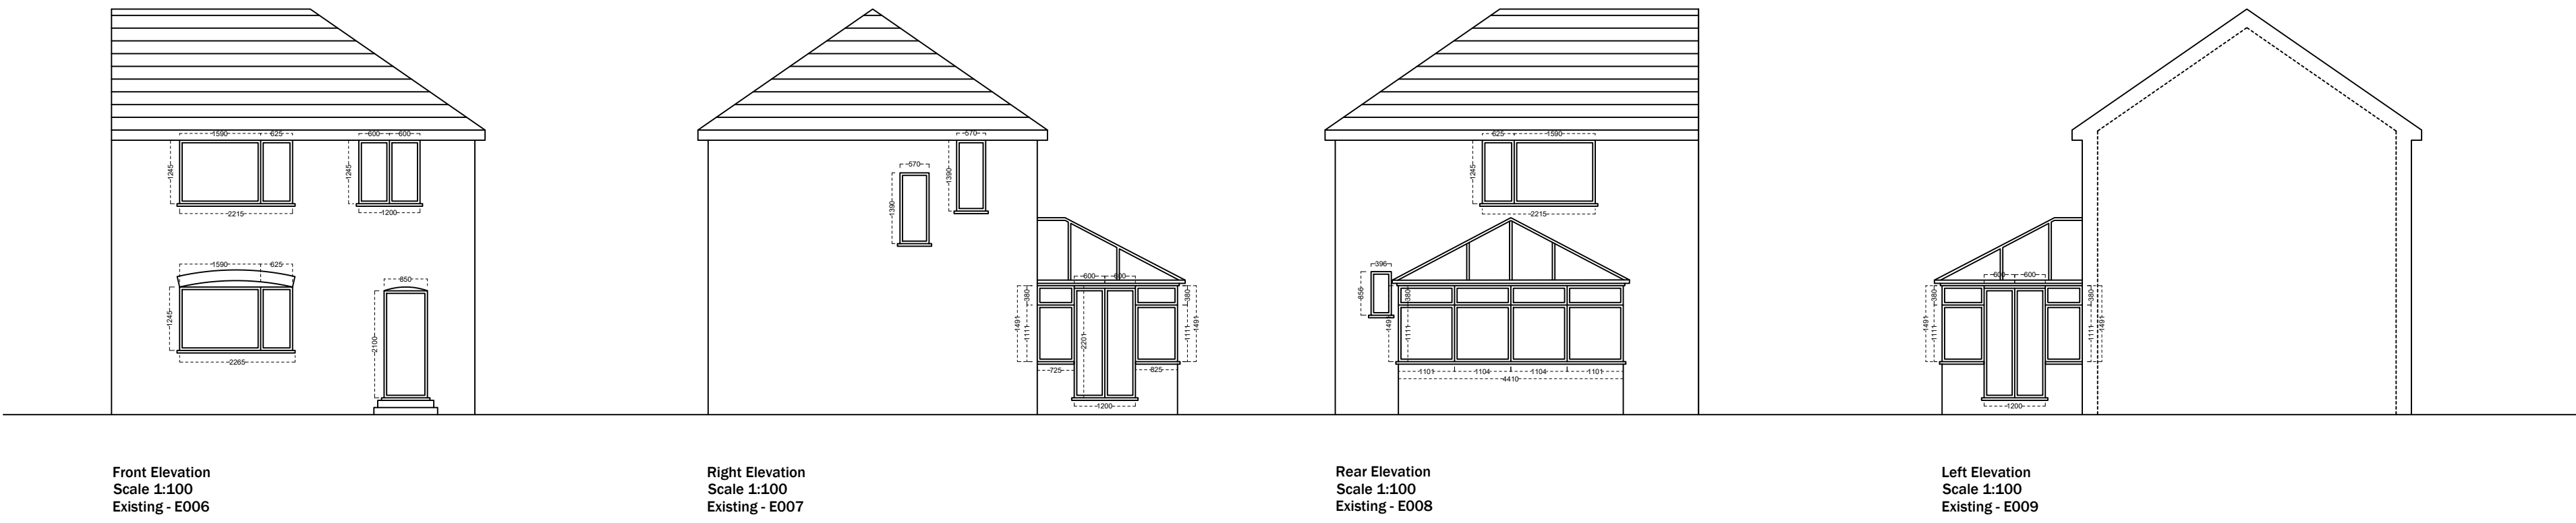
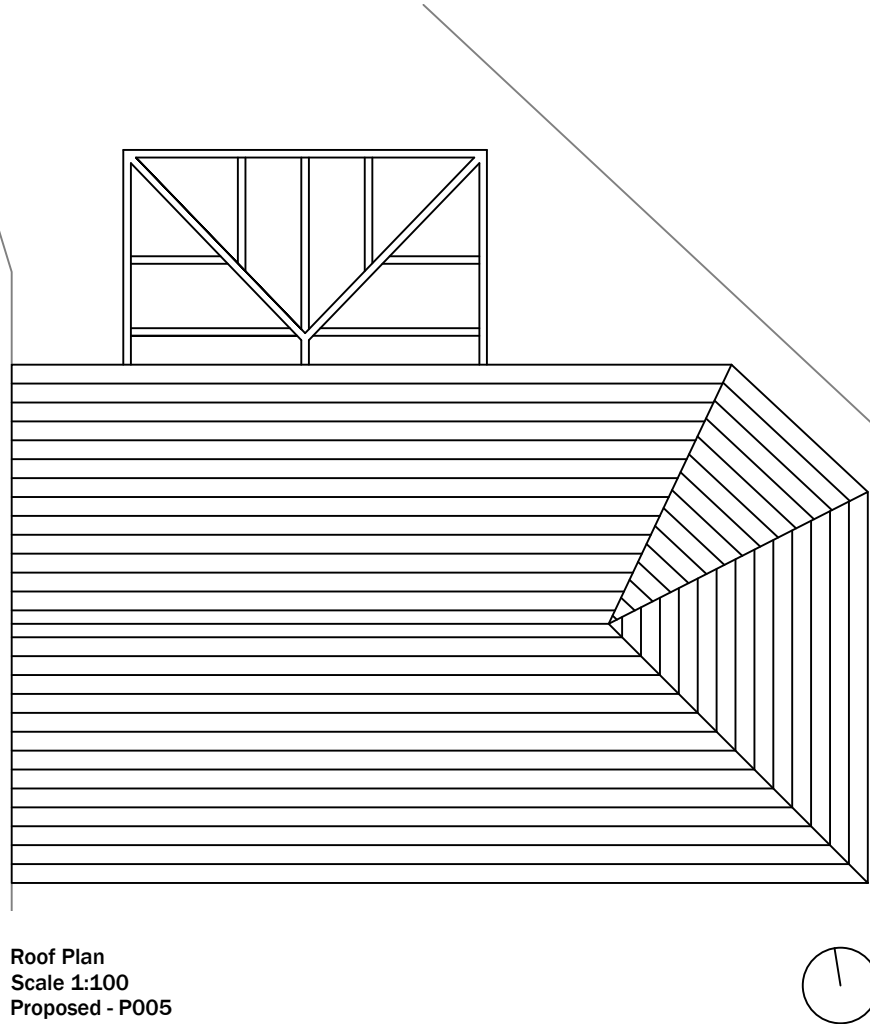
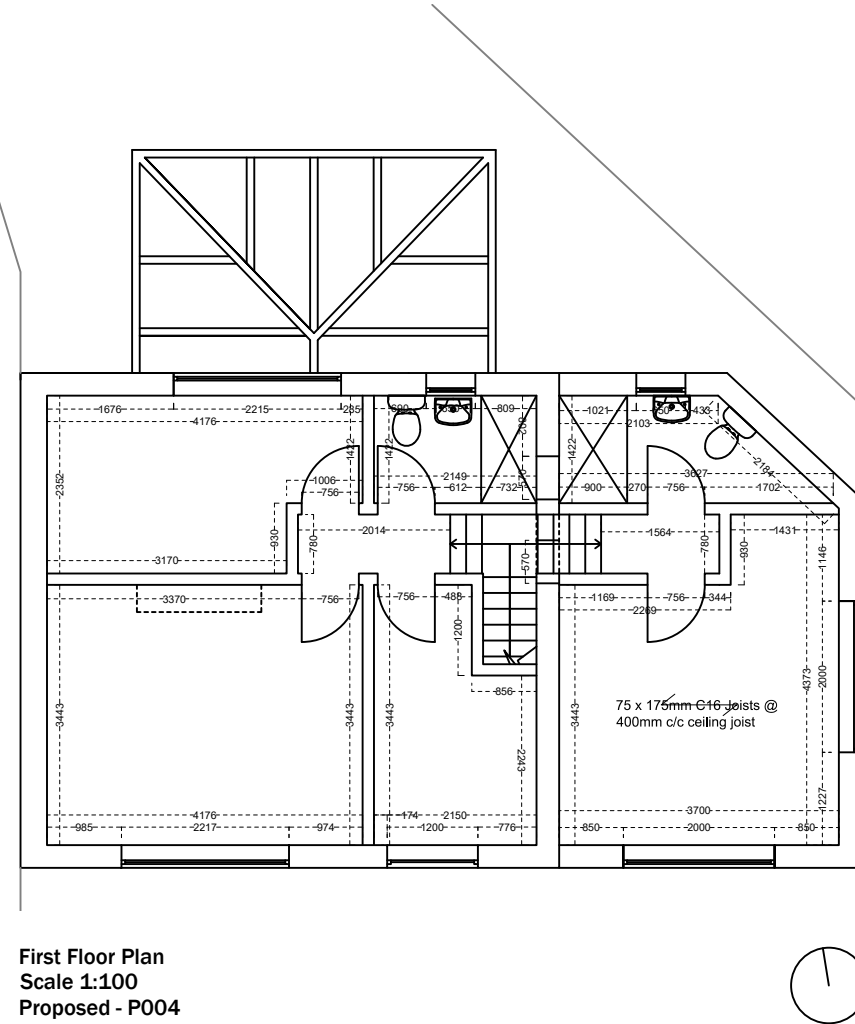
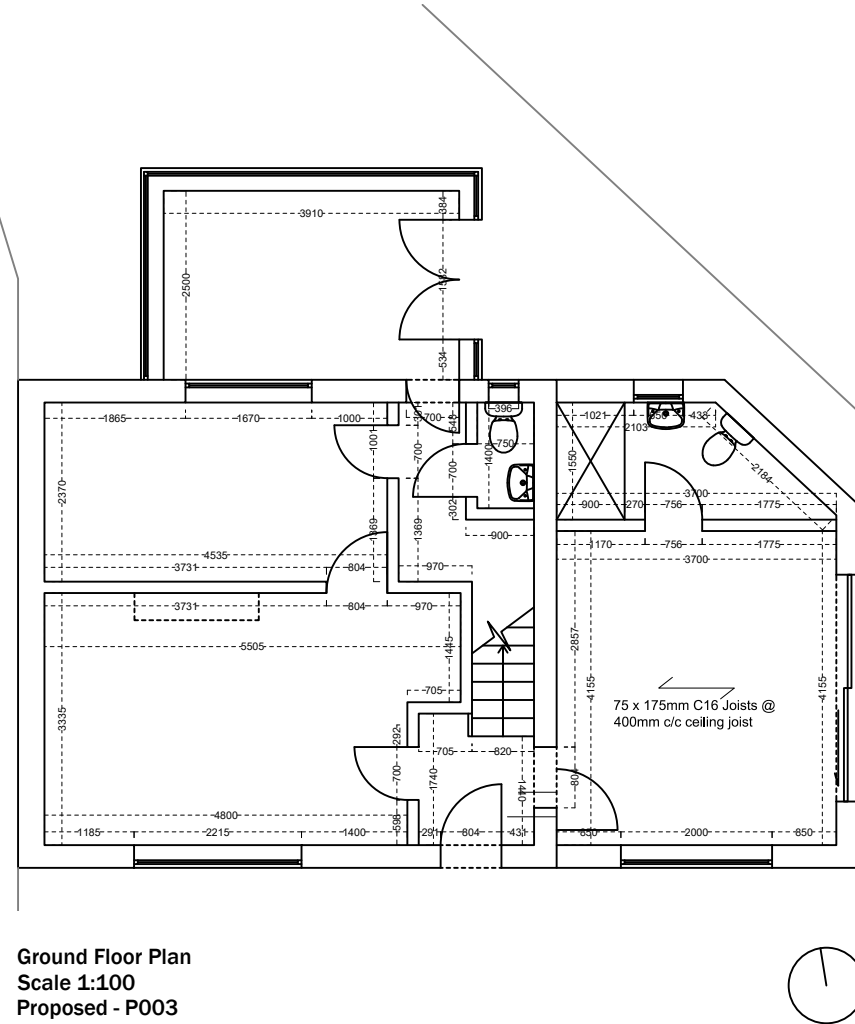
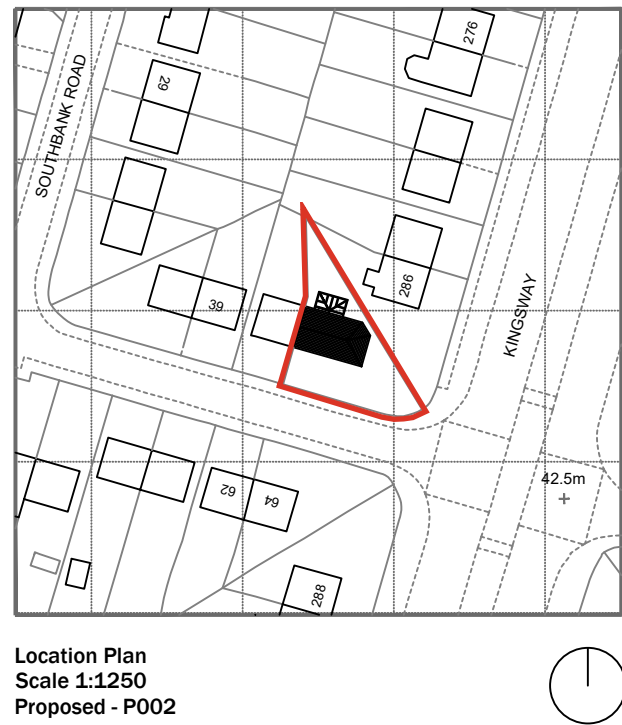
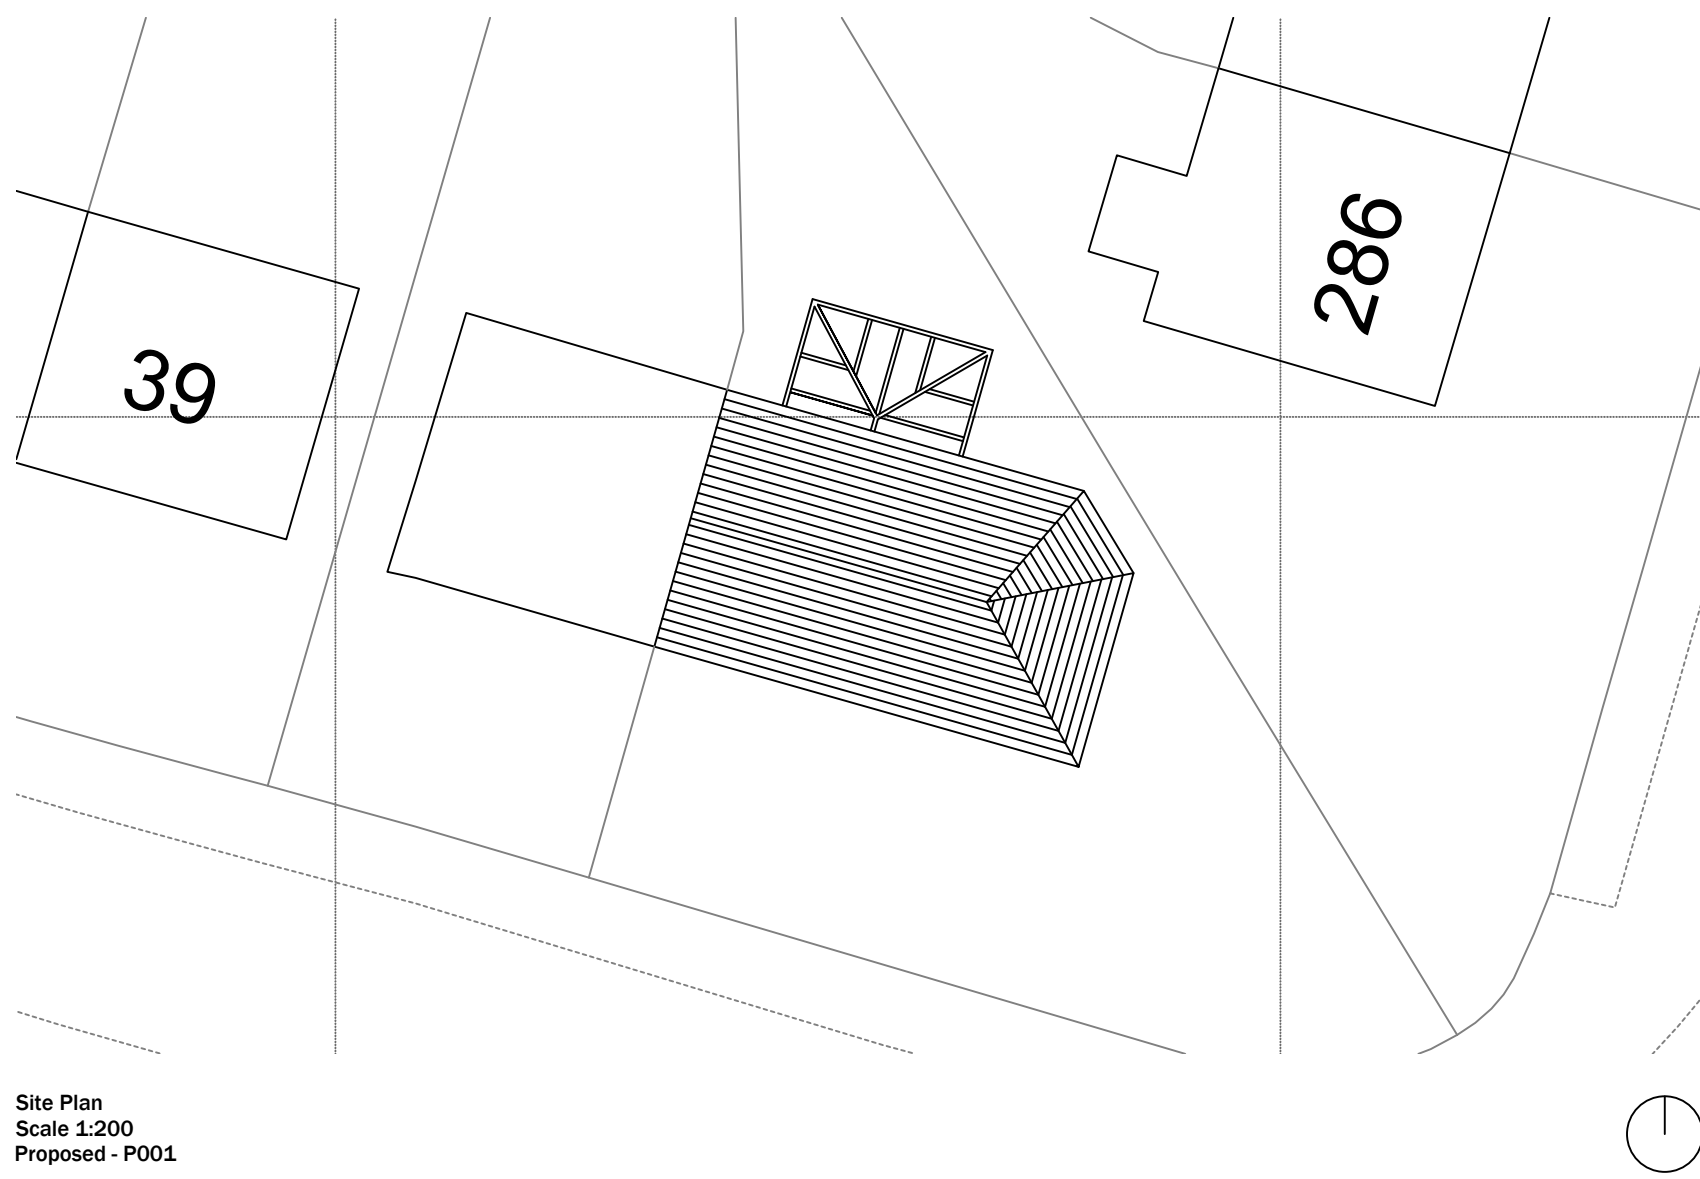
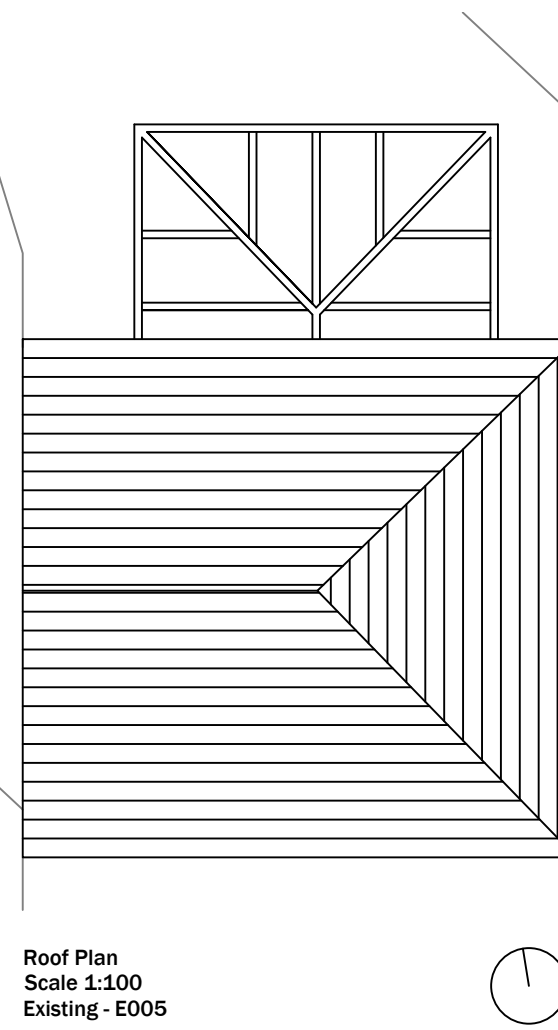
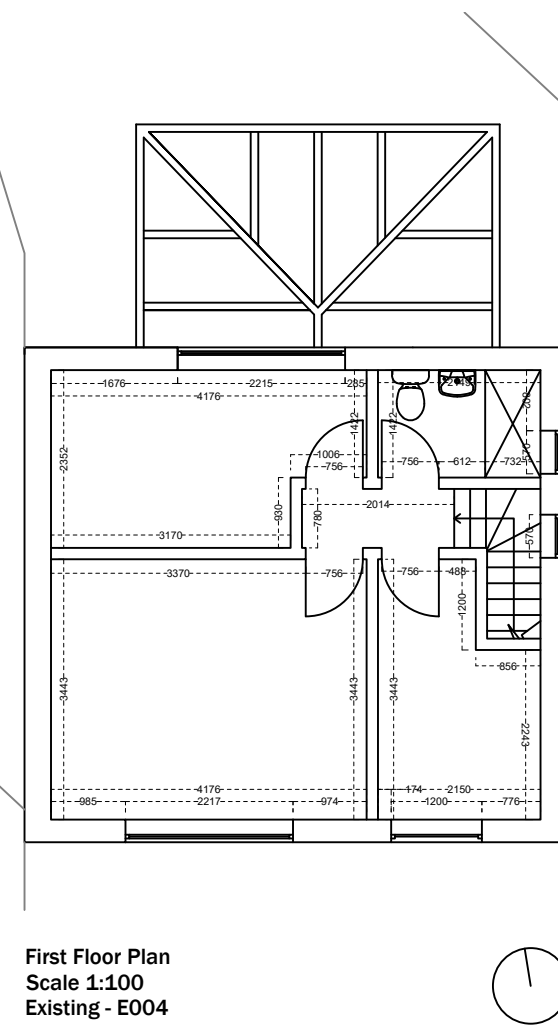
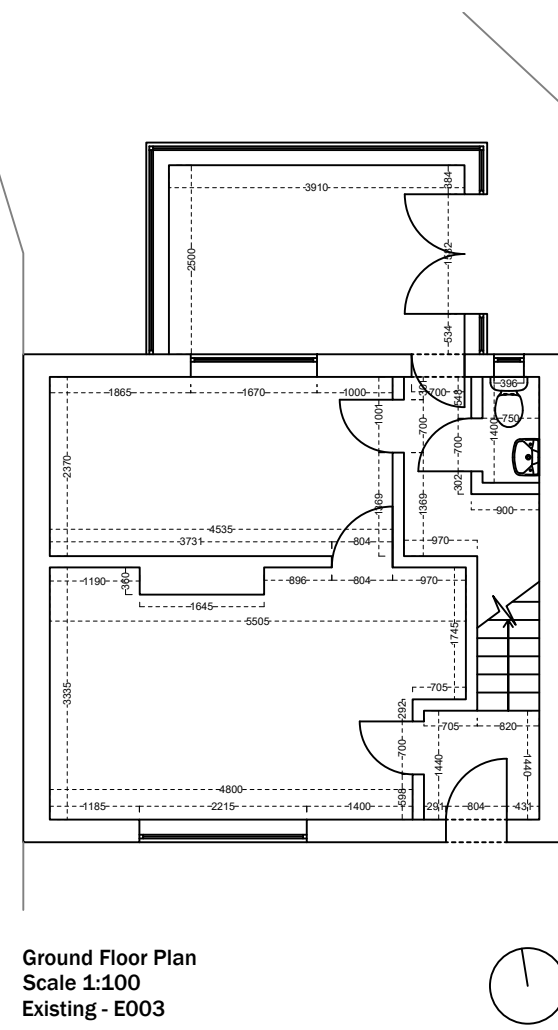
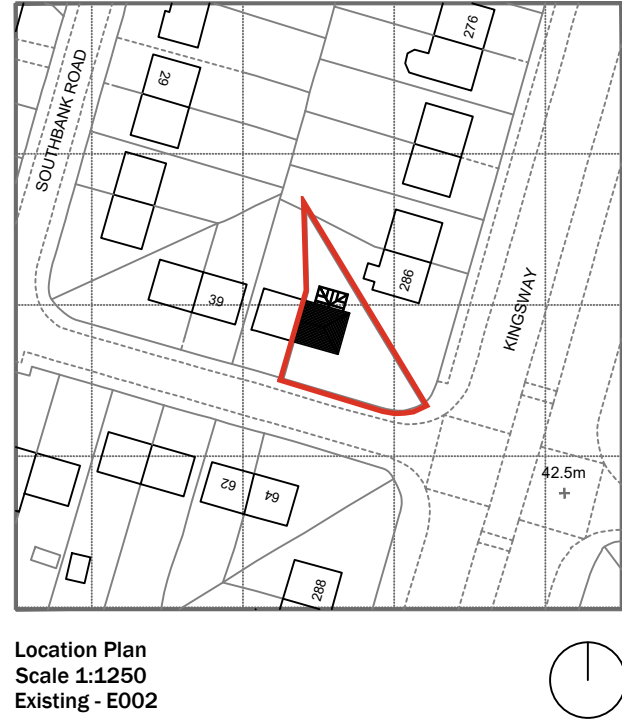


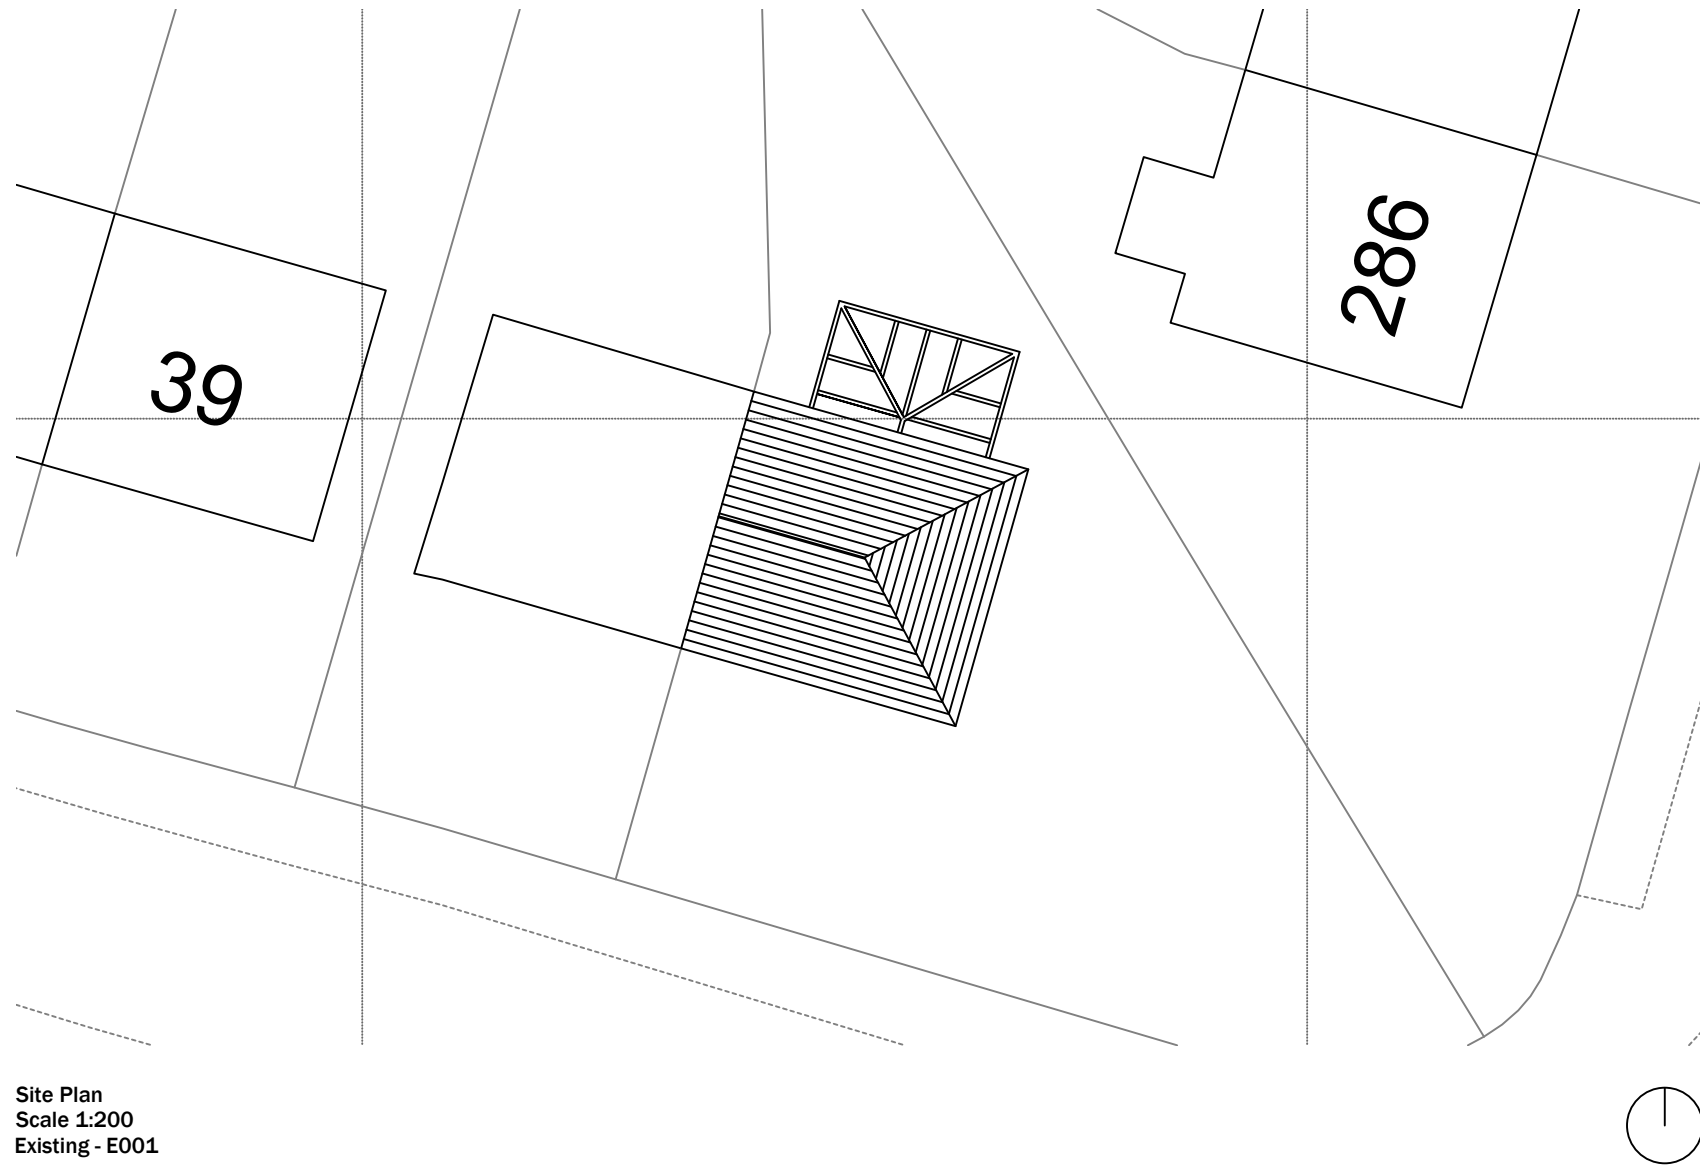


Right Elevation
Scale 1:100
Existing - E007

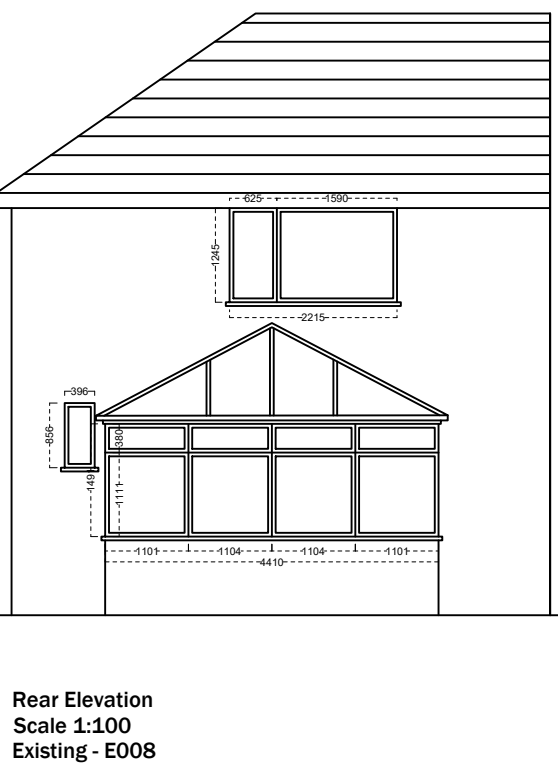

Left Elevation
Scale 1:100
Existing - E009

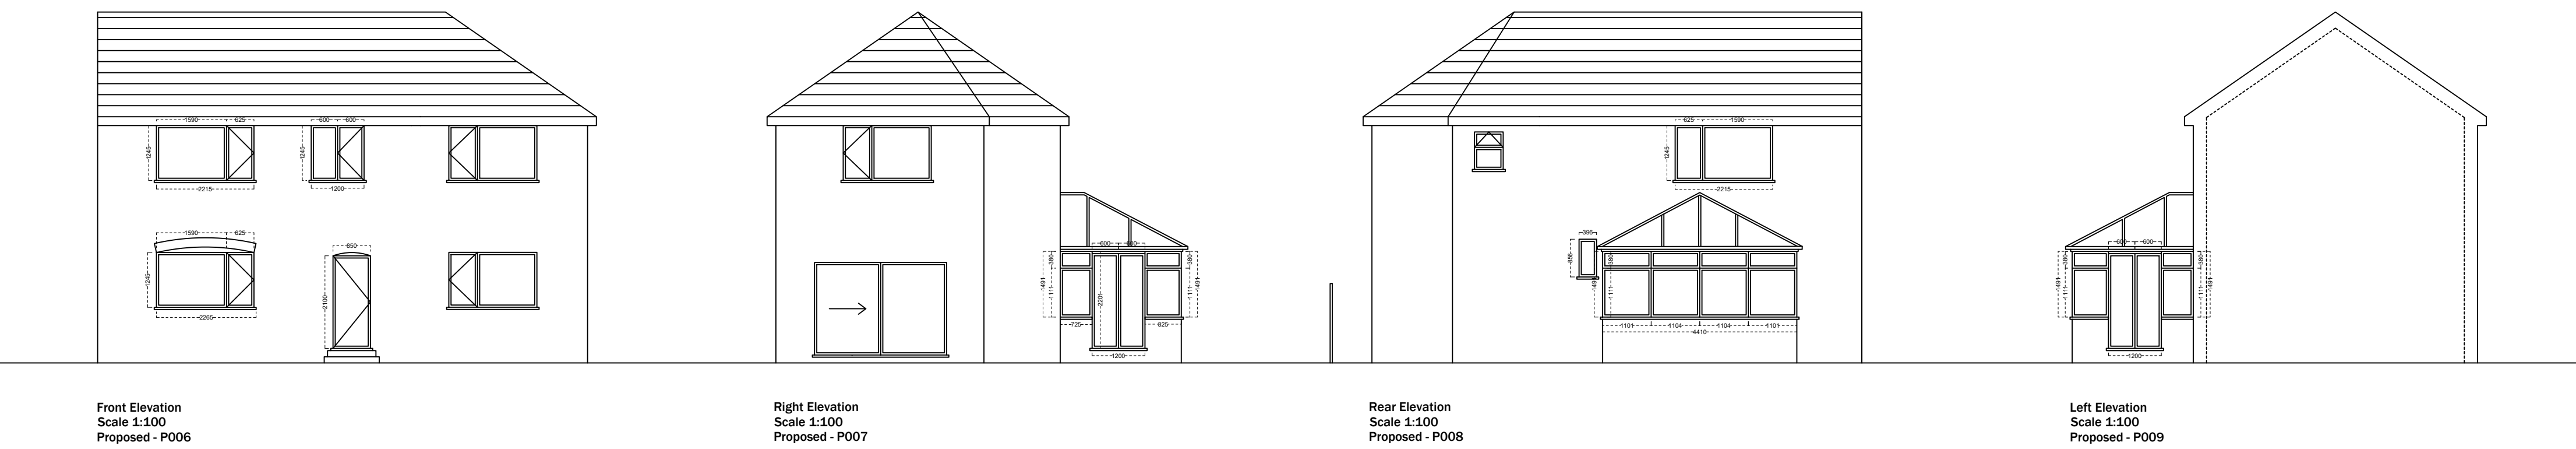

Right Elevation
Scale 1:100
Proposed - P007

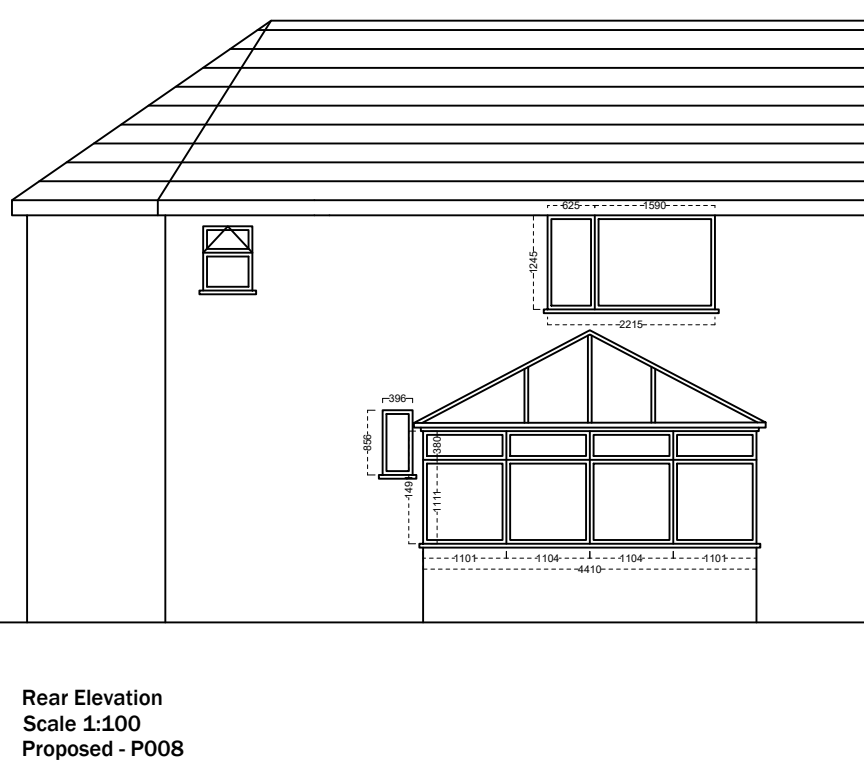

Left Elevation
Scale 1:100
Proposed - P009