
EXISTING BASEMENT PLAN

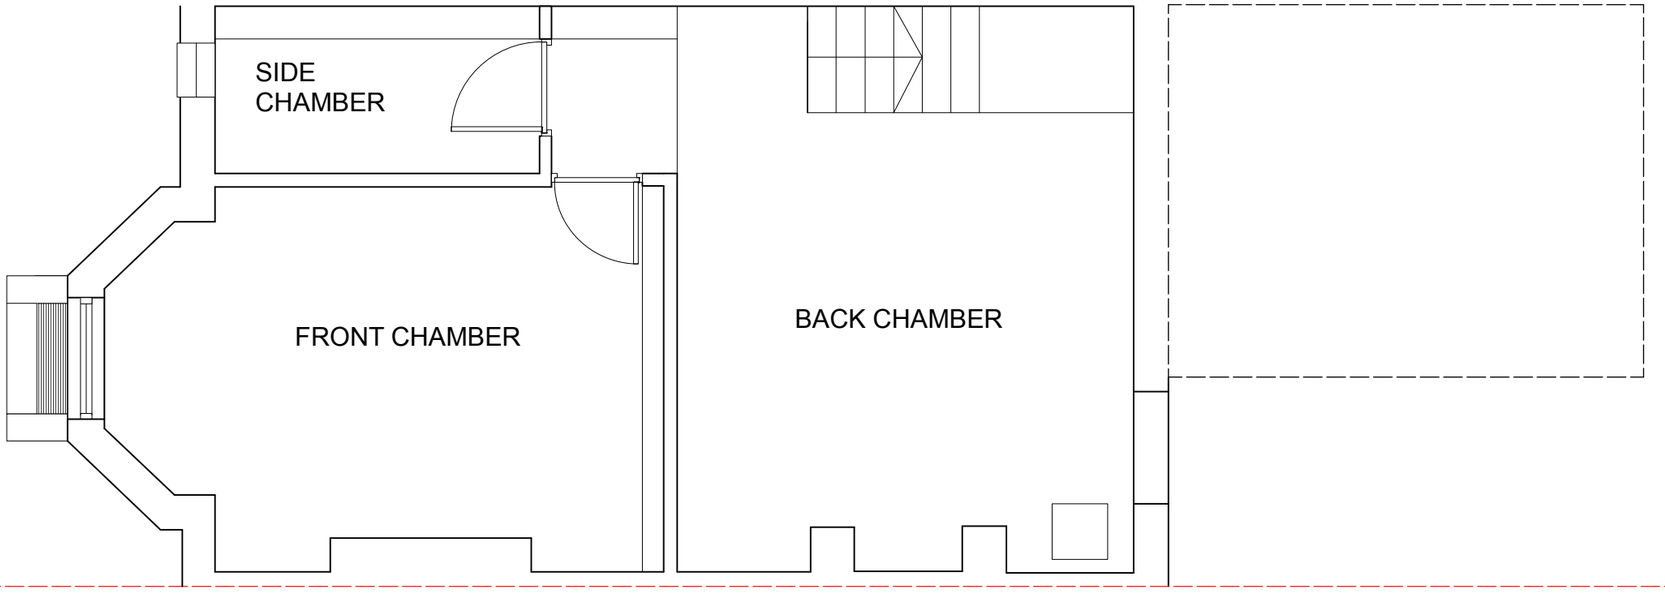

0 1 2 3 4 5m

©COPYRIGHT This drawing is protected by copyright, it may not be reproduced in any form or by any means for any purpose, without gaining written permission from Paula Architecture Design.
NOTES This drawing is to be read in conjunction with all relevant Paula Architecture Design, Structural Engineer's, Service Engineer's, and Subcontractor drawings. Review all drawings and report any discrepancies to Paula Architecture Design prior to consulting. All structural walls to be confirmed by SE / Contractor on site. Do not scale from this drawing except for the purposes of determining planning application. All dimensions and levels including any abutment to existing structures to be checked on site prior to commencement. All dimensions in millimetres unless stated otherwise. Work from figured dimensions only. No deviation from details shown on this drawing is allowed without Paula Architecture Design's prior permission in writing. All work is to be carried out in accordance with British Standard Codes of Practice, Statutory requirements and the Contract Documents.

paula architecture design
reimagining spaces

W \ WWW.PAULA ARCHITECTURE DESIGN.CO.UK
E \ PAULA@PAULAARCHITECTUREDESIGN.CO.UK
M \ +44 (0)7779302856
102 ROSENEATH ROAD, URMSTON, MANCHESTER, M41 5AZ


CLIENT	P Clode and M McGuirk
ADDRESS	10 Limley Grove, Chorlton, M21 8UB
PROJECT DESCRIPTION	Proposed side extension, basement conversion and internal remodeling to create open plan living/kitchen
PROJECT ADDRESS	As Above

NOTES

Rev	Date	Description

TITLE	EXISTING BASEMENT PLAN
DWG.NO.	2317 - EX - 100
SCALE	1:50 @ A3
ISSUE	PLANNING
DATE	26/2/26
REVISION A	JOB NO. 2317

EXISTING GROUND FLOOR PLAN

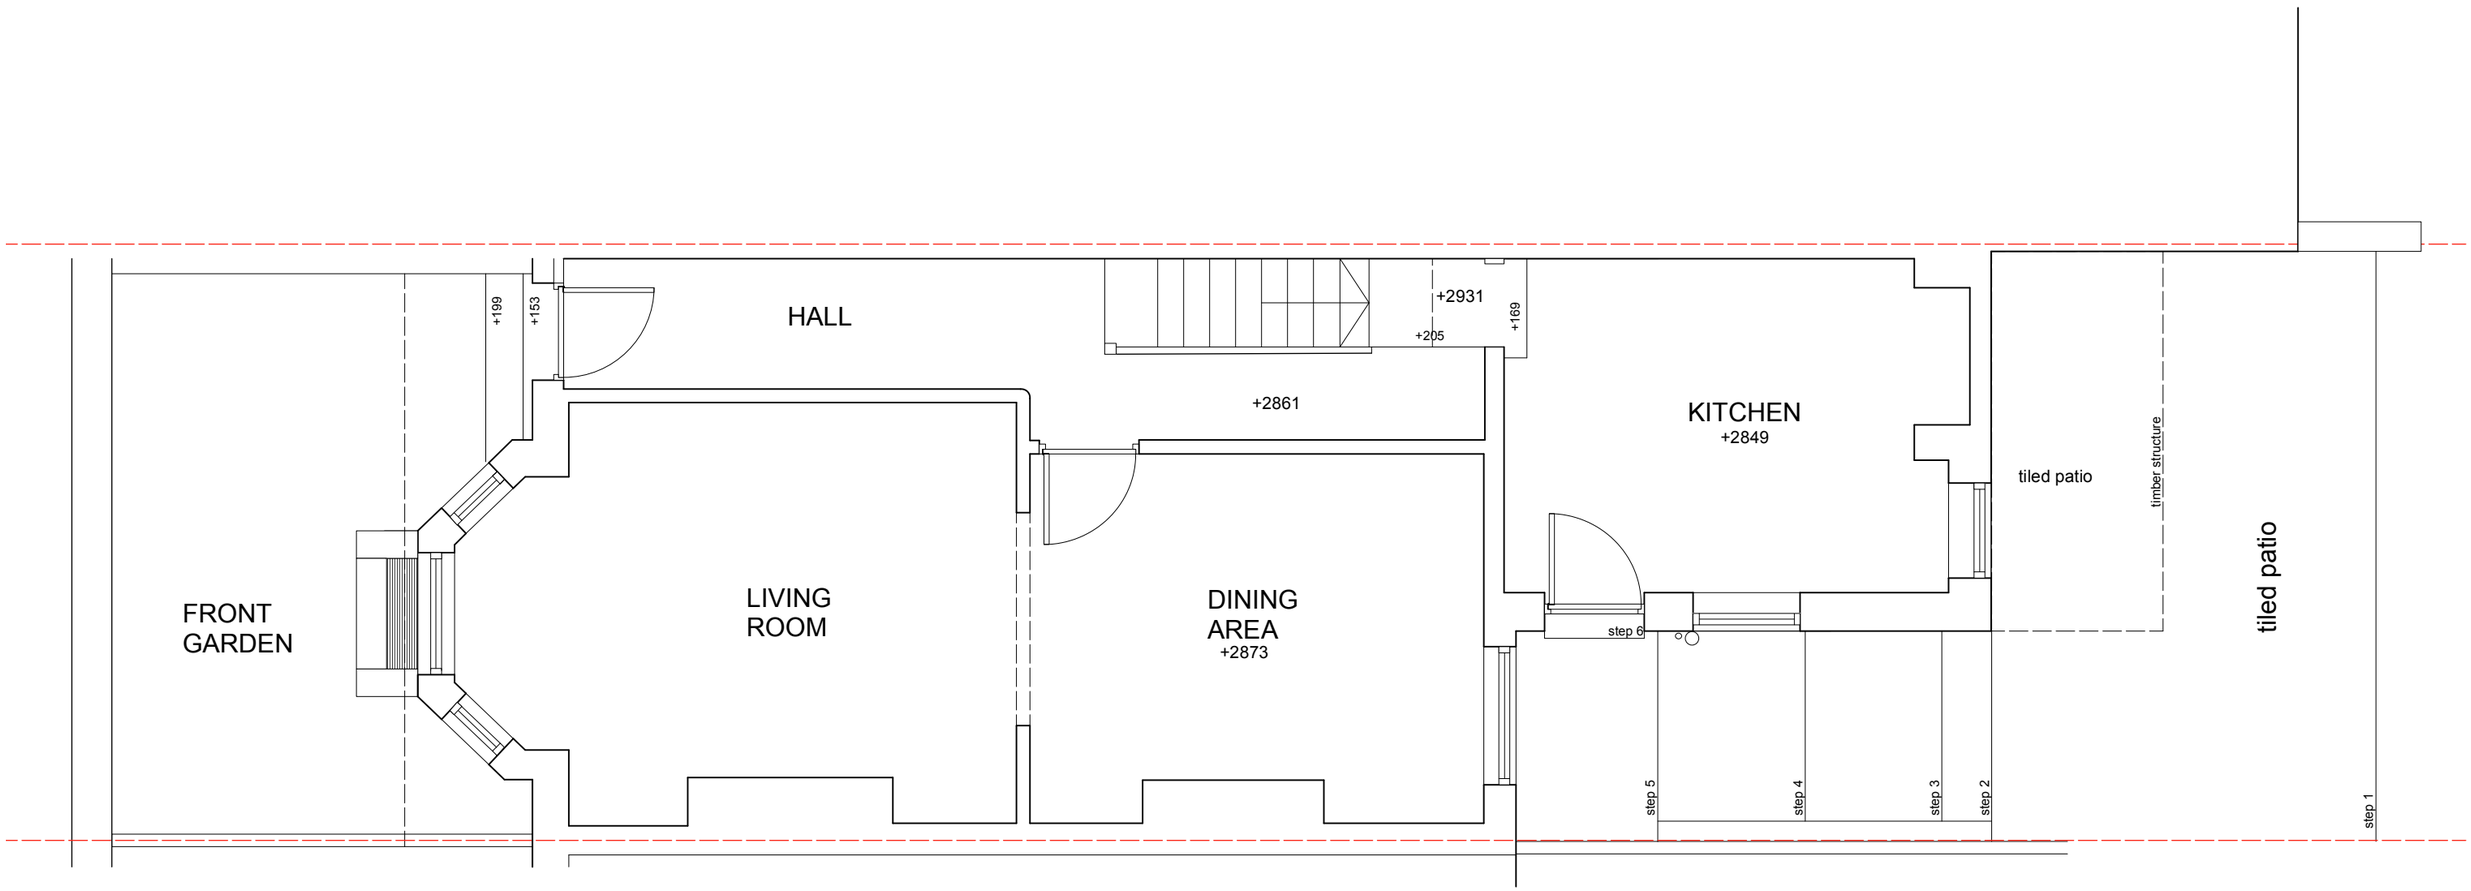

0 1 2 3 4 5m

©COPYRIGHT This drawing is protected by copyright, it may not be reproduced in any form or by any means for any purpose, without gaining written permission from Paula Architecture Design.
NOTES This drawing is to be read in conjunction with all relevant Paula Architecture Design, Structural Engineer's, Service Engineer's, and Subcontractor drawings. Review all drawings and report any discrepancies to Paula Architecture Design prior to consulting. All structural walls to be confirmed by SE / Contractor on site. Do not scale from this drawing except for the purposes of determining planning application. All dimensions and levels including any abutment to existing structures to be checked on site prior to commencement. All dimensions in millimetres unless stated otherwise. Work from figured dimensions only. No deviation from details shown on this drawing is allowed without Paula Architecture Design's prior permission in writing. All work is to be carried out in accordance with British Standard Codes of Practice, Statutory requirements and the Contract Documents.

paula architecture design
reimagining spaces

W \ WWW.PAULA ARCHITECTURE DESIGN.CO.UK
E \ PAULA@PAULAARCHITECTUREDESIGN.CO.UK
M \ +44 (0)7779302856
102 ROSENEATH ROAD, URMSTON, MANCHESTER, M41 5AZ


CLIENT	P Clode and M McGuirk
ADDRESS	10 Limley Grove, Chorlton, M21 8UB
PROJECT DESCRIPTION	Proposed side extension, basement conversion and internal remodeling to create open plan living/kitchen
PROJECT ADDRESS	As Above

NOTES

Rev	Date	Description

TITLE	EXISTING GROUND FLOOR PLAN
DWG.NO.	2317 - EX - 101
SCALE	1:50 @ A3
ISSUE	PLANNING
DATE	26/2/26
REVISION A	JOB NO. 2317

EXISTING FIRST FLOOR PLAN

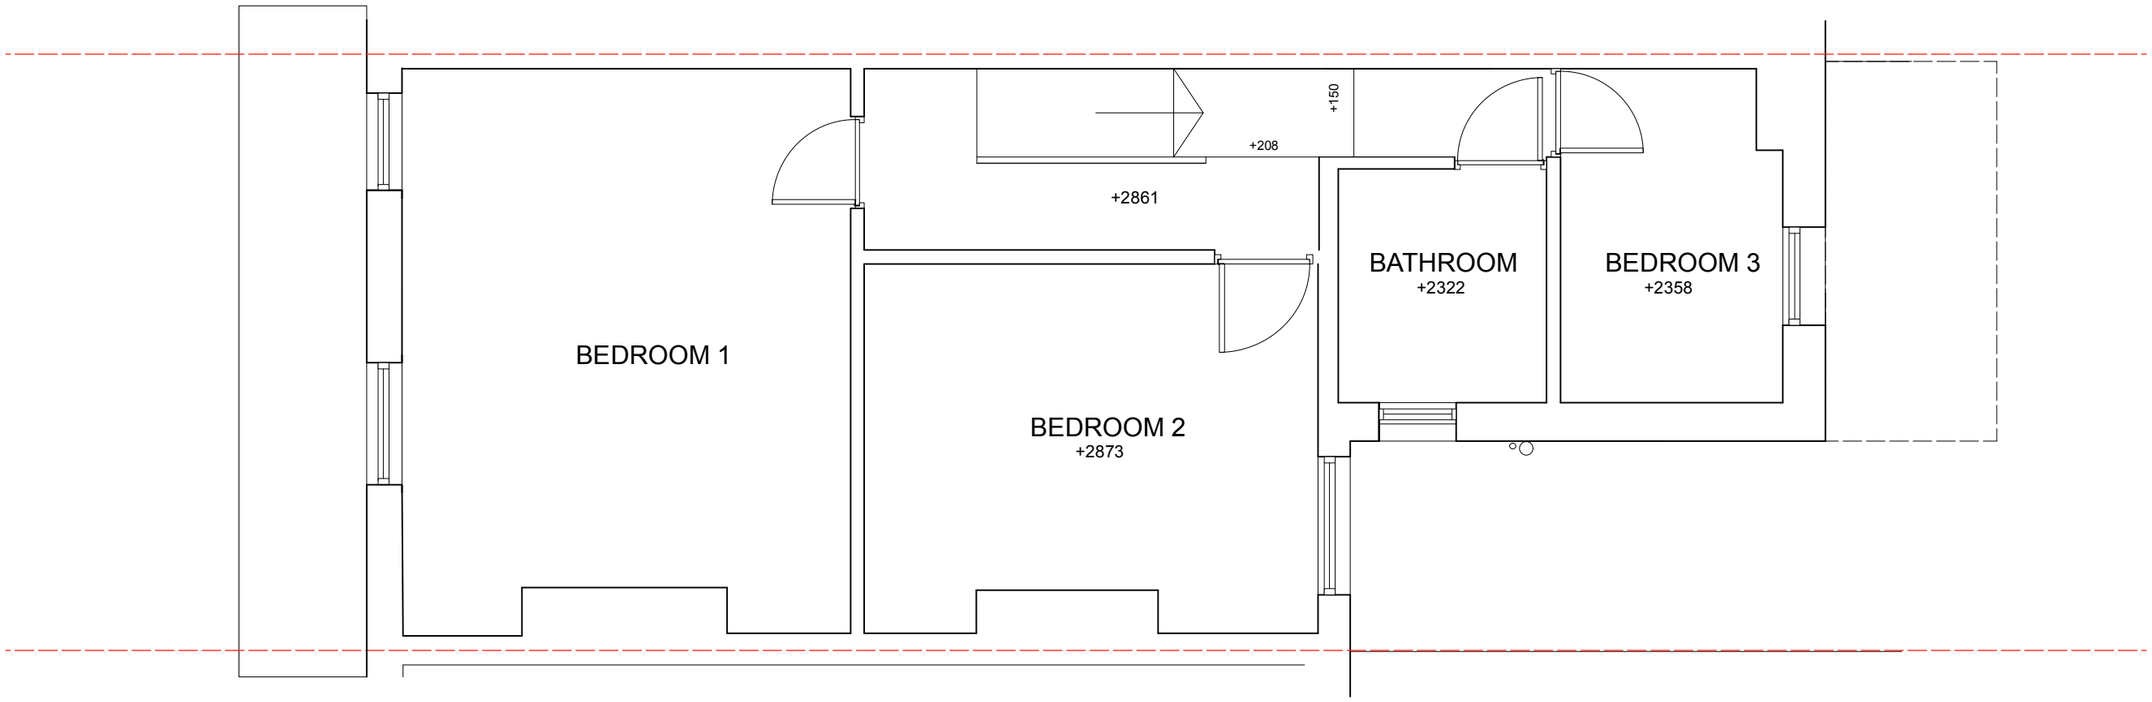

0 1 2 3 4 5m

©COPYRIGHT This drawing is protected by copyright, it may not be reproduced in any form or by any means for any purpose, without gaining written permission from Paula Architecture Design.
NOTES This drawing is to be read in conjunction with all relevant Paula Architecture Design, Structural Engineer's, Service Engineer's, and Subcontractor drawings. Review all drawings and report any discrepancies to Paula Architecture Design prior to consulting. All structural walls to be confirmed by SE / Contractor on site. Do not scale from this drawing except for the purposes of determining planning application. All dimensions and levels including any abutment to existing structures to be checked on site prior to commencement. All dimensions in millimetres unless stated otherwise. Work from figured dimensions only. No deviation from details shown on this drawing is allowed without Paula Architecture Design's prior permission in writing. All work is to be carried out in accordance with British Standard Codes of Practice, Statutory requirements and the Contract Documents.

paula architecture design
reimagining spaces

W \ WWW.PAULA ARCHITECTURE DESIGN.CO.UK
E \ PAULA@PAULAARCHITECTUREDESIGN.CO.UK
M \ +44 (0)7779302856
102 ROSENEATH ROAD, URMSTON, MANCHESTER, M41 5AZ


CLIENT	P Clode and M McGuirk
ADDRESS	10 Limley Grove, Chorlton, M21 8UB
PROJECT DESCRIPTION	Proposed side extension, basement conversion and internal remodeling to create open plan living/kitchen
PROJECT ADDRESS	As Above

NOTES

Rev	Date	Description

TITLE	EXISTING FIRST FLOOR PLAN
DWG.NO.	2317 - EX - 102
SCALE	1:50 @ A3
ISSUE	PLANNING
DATE	26/2/26
REVISION A	JOB NO. 2317

EXISTING ROOF PLAN

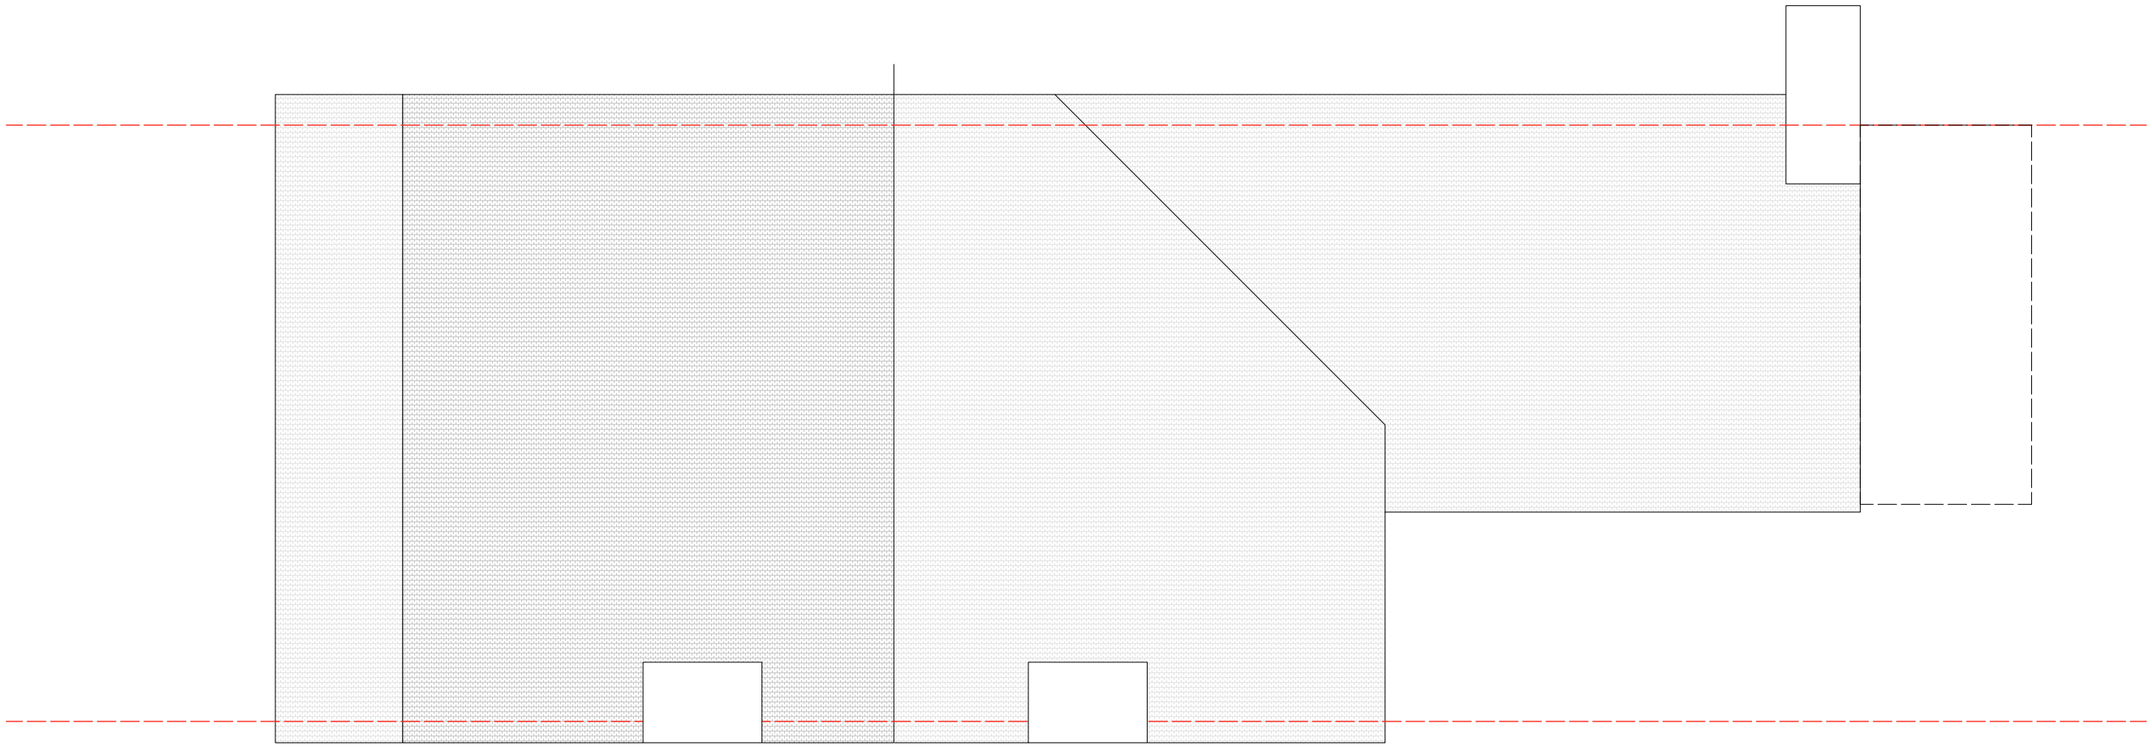

1 2 3 4 5m

'RIGHT This drawing is protected by copyright, it may not be reproduced in any form or by any for any purpose, without gaining written permission from Paula Architecture Design.
This drawing is to be read in conjunction with all relevant Paula Architecture Design, Structural er's, Service Engineer's, and Subcontractor drawings. Review all drawings and report any ancies to Paula Architecture Design prior to consulting. All structural walls to be confirmed by SE / tor on site. Do not scale from this drawing except for the purposes of determining planning ion. All dimensions and levels including any abutment to existing structures to be checked on site commencement. All dimensions in millimetres unless stated otherwise. Work from figured ons only. No deviation from details shown on this drawing is allowed without Paula Architecture s prior permission in writing. All work is to be carried out in accordance with British Standard Codes ice, Statutory requirements and the Contract Documents.

paula architecture design
reimagining spaces

W \ WWW.PAULA ARCHITECTURE DESIGN.CO.UK
E \ PAULA@PAULAARCHITECTUREDESIGN.CO.UK
M \ +44 (0)7779302856
102 ROSENEATH ROAD, URMSTON, MANCHESTER, M41 5AZ

CLIENT	P Clode and M McGuirk
ADDRESS	10 Limley Grove, Chorlton, M21 8UB
PROJECT DESCRIPTION	Proposed side extension, basement conversion and internal remodeling to create open plan living/kitchen
PROJECT ADDRESS	As Above

NOTES

Rev	Date	Description

TITLE	EXISTING ROOF PLAN
DWG.NO.	2317 - P - 103
SCALE	1:50 @ A3
ISSUE	PLANNING
DATE	26/2/26
REVISION A	JOB NO. 2317