
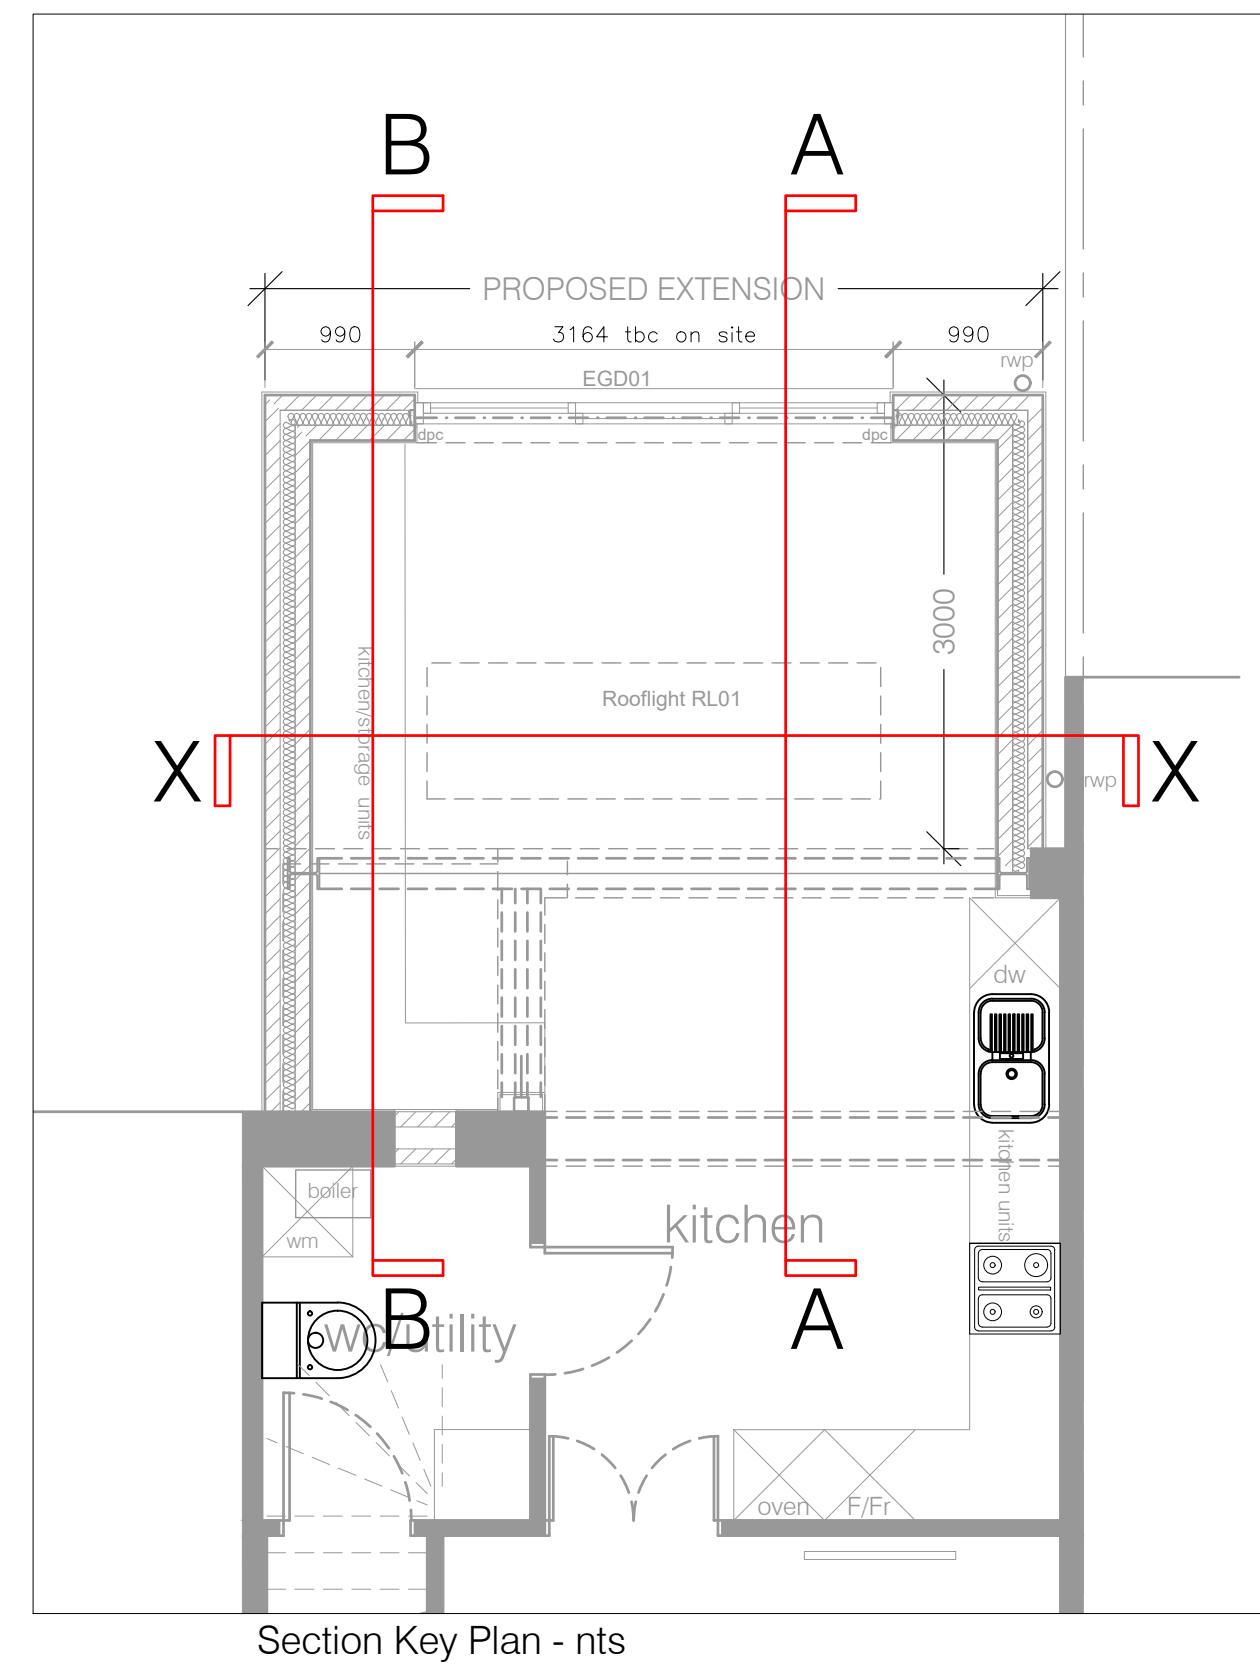
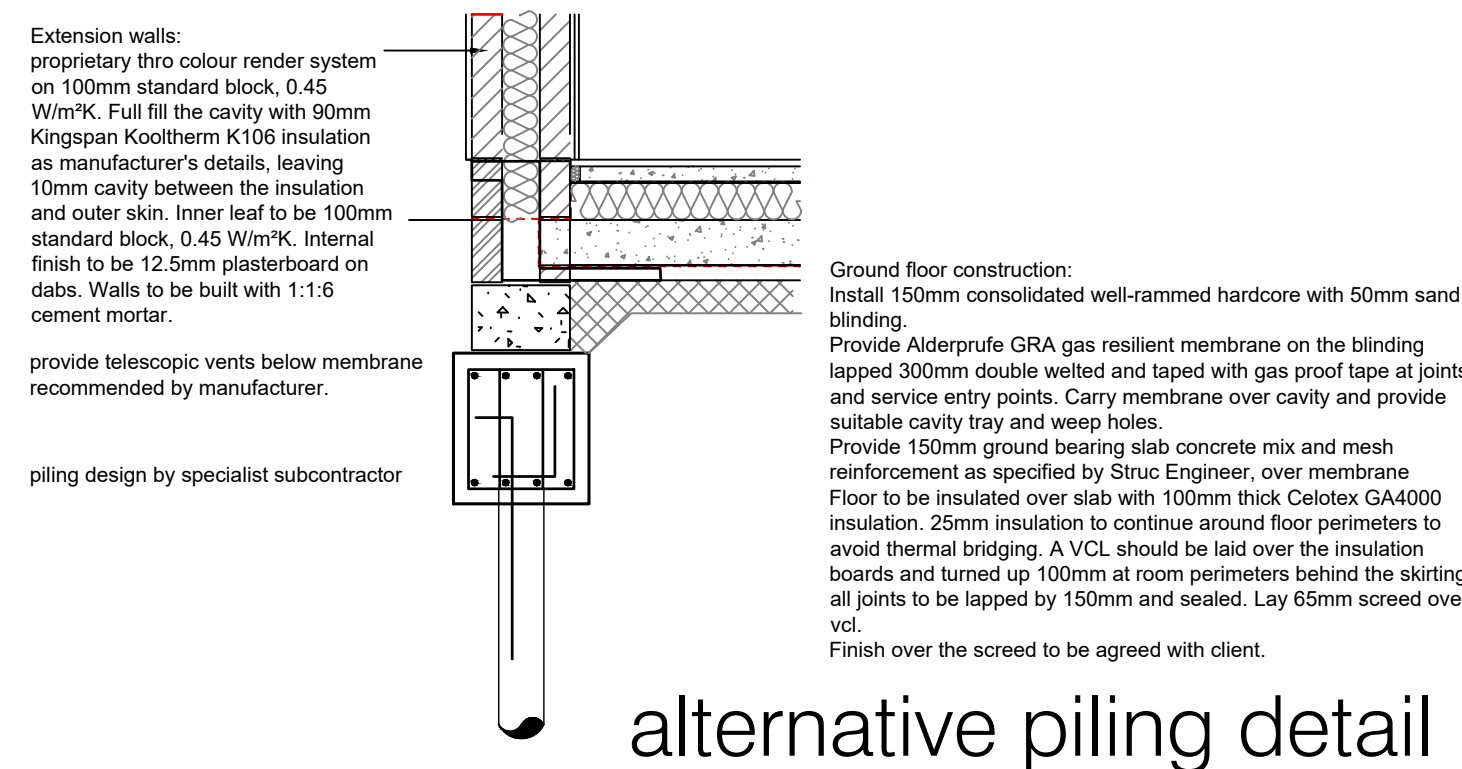
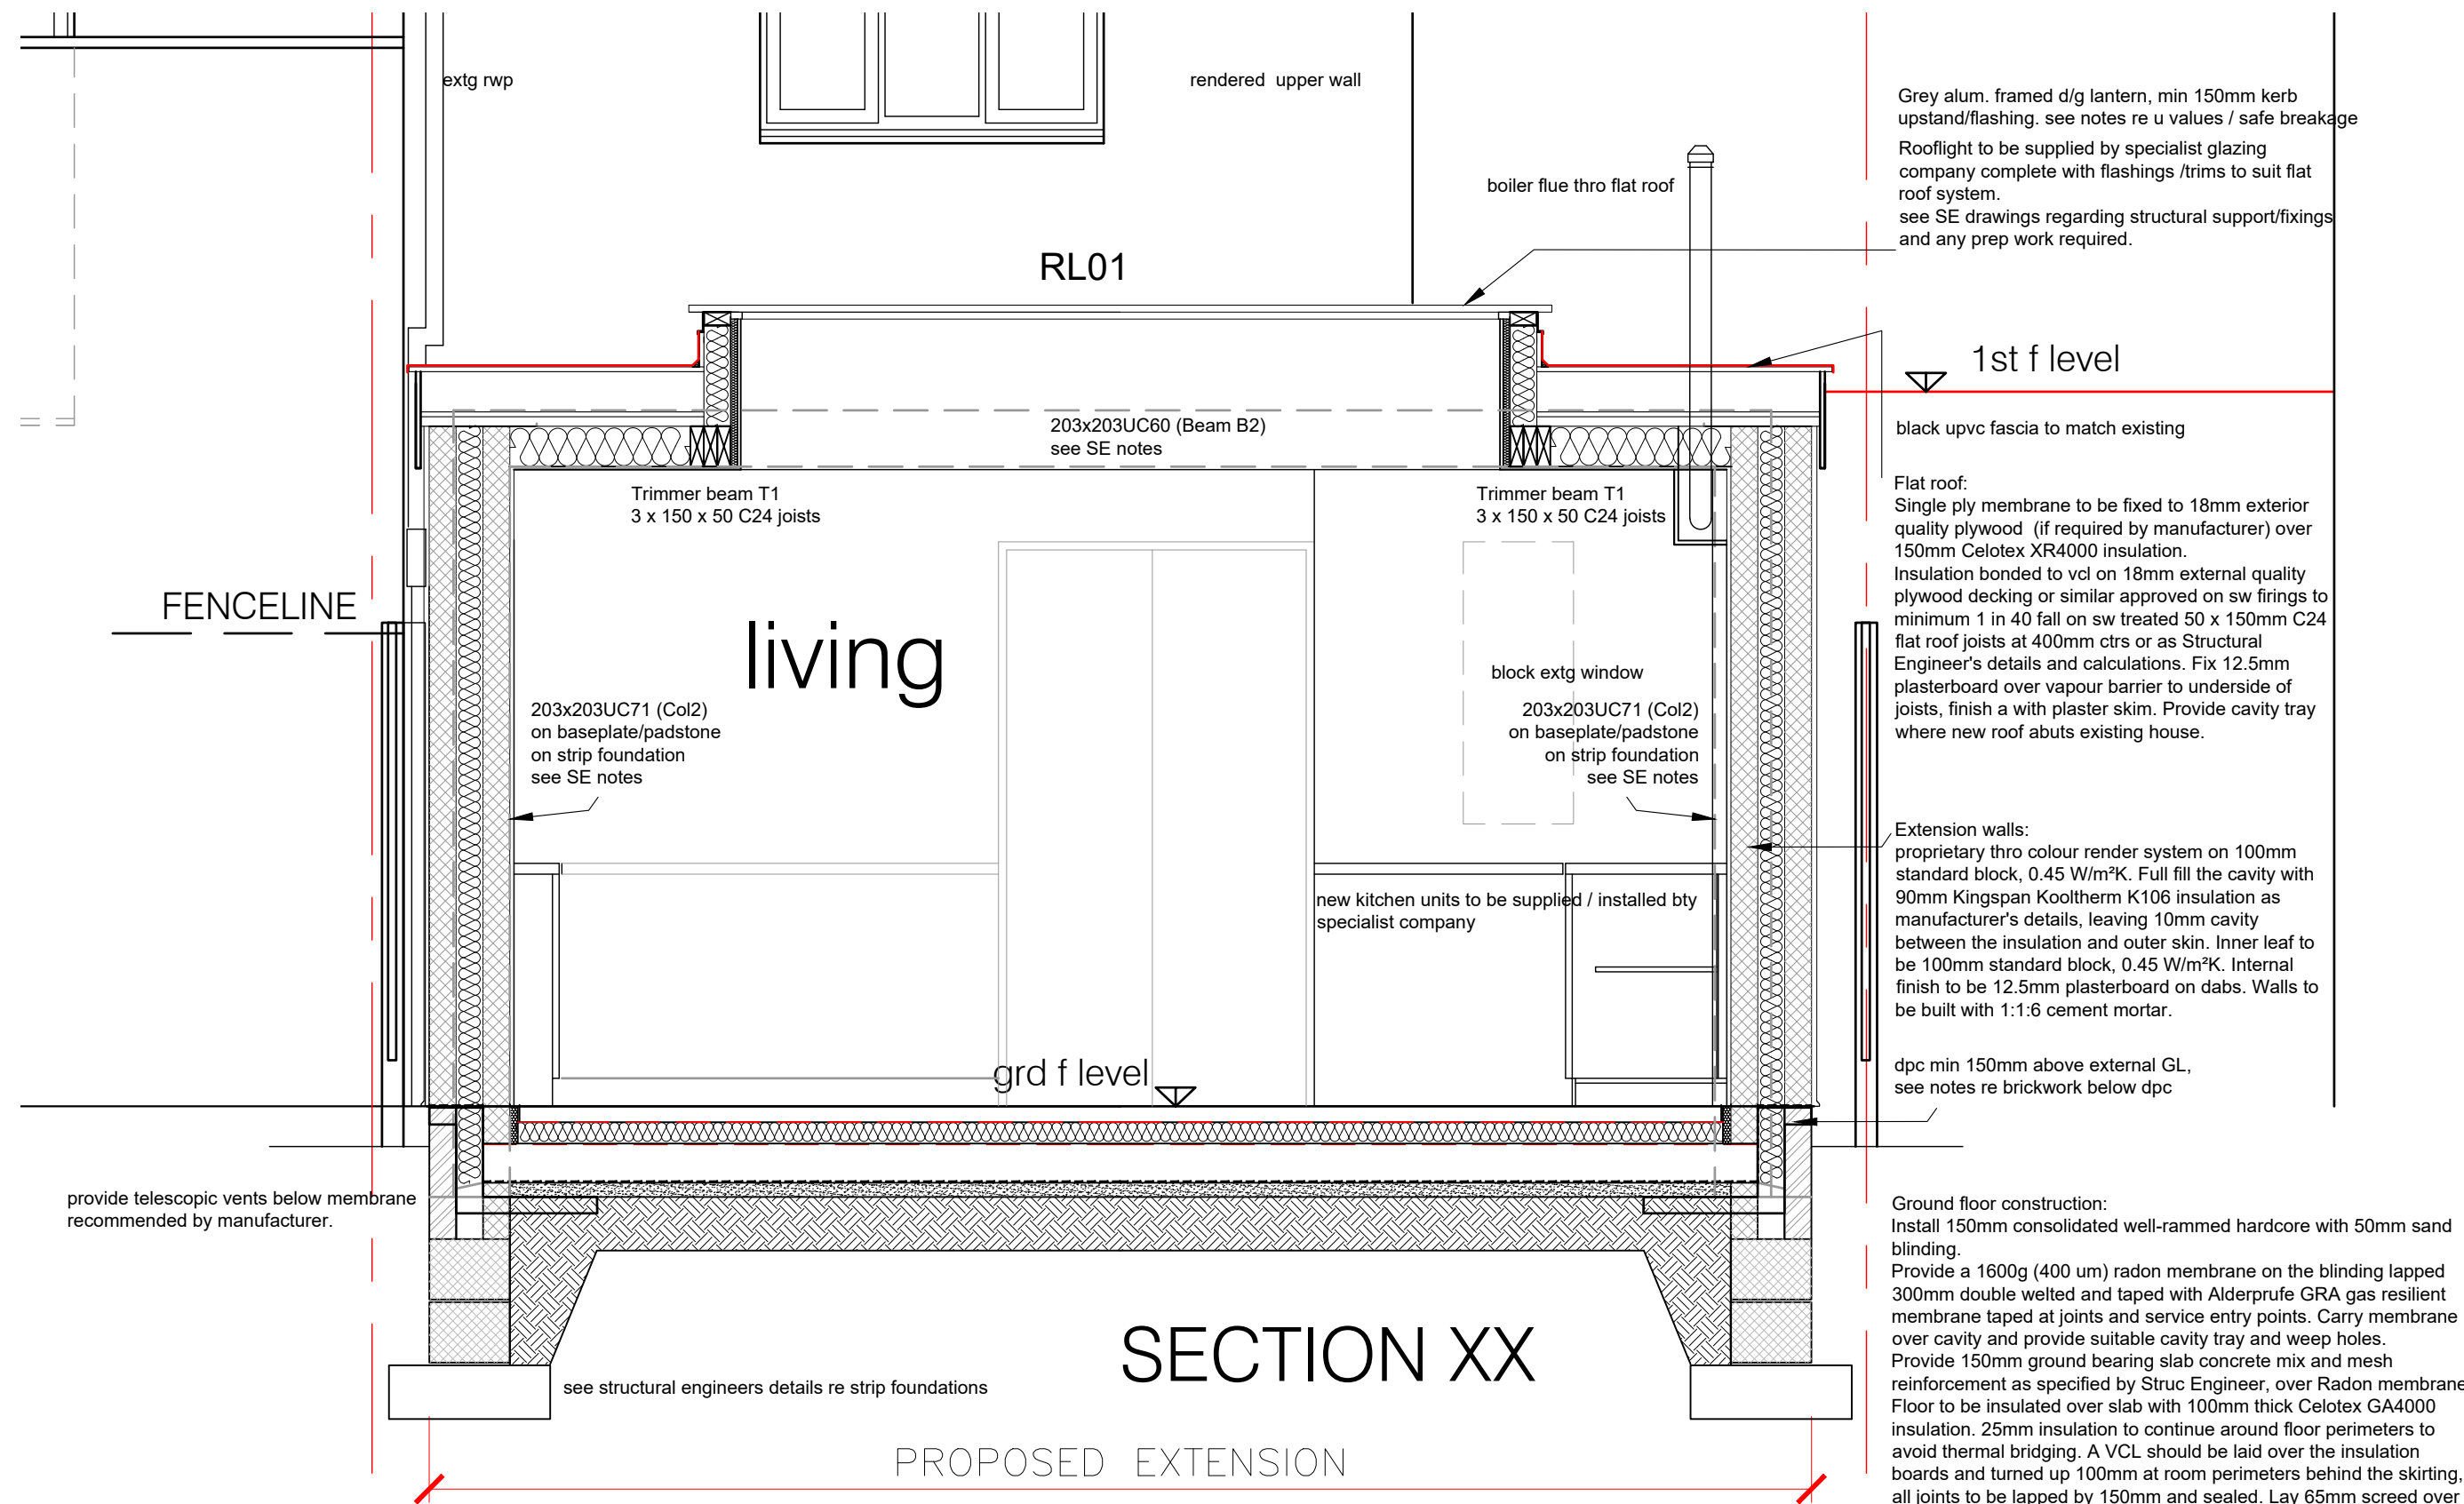
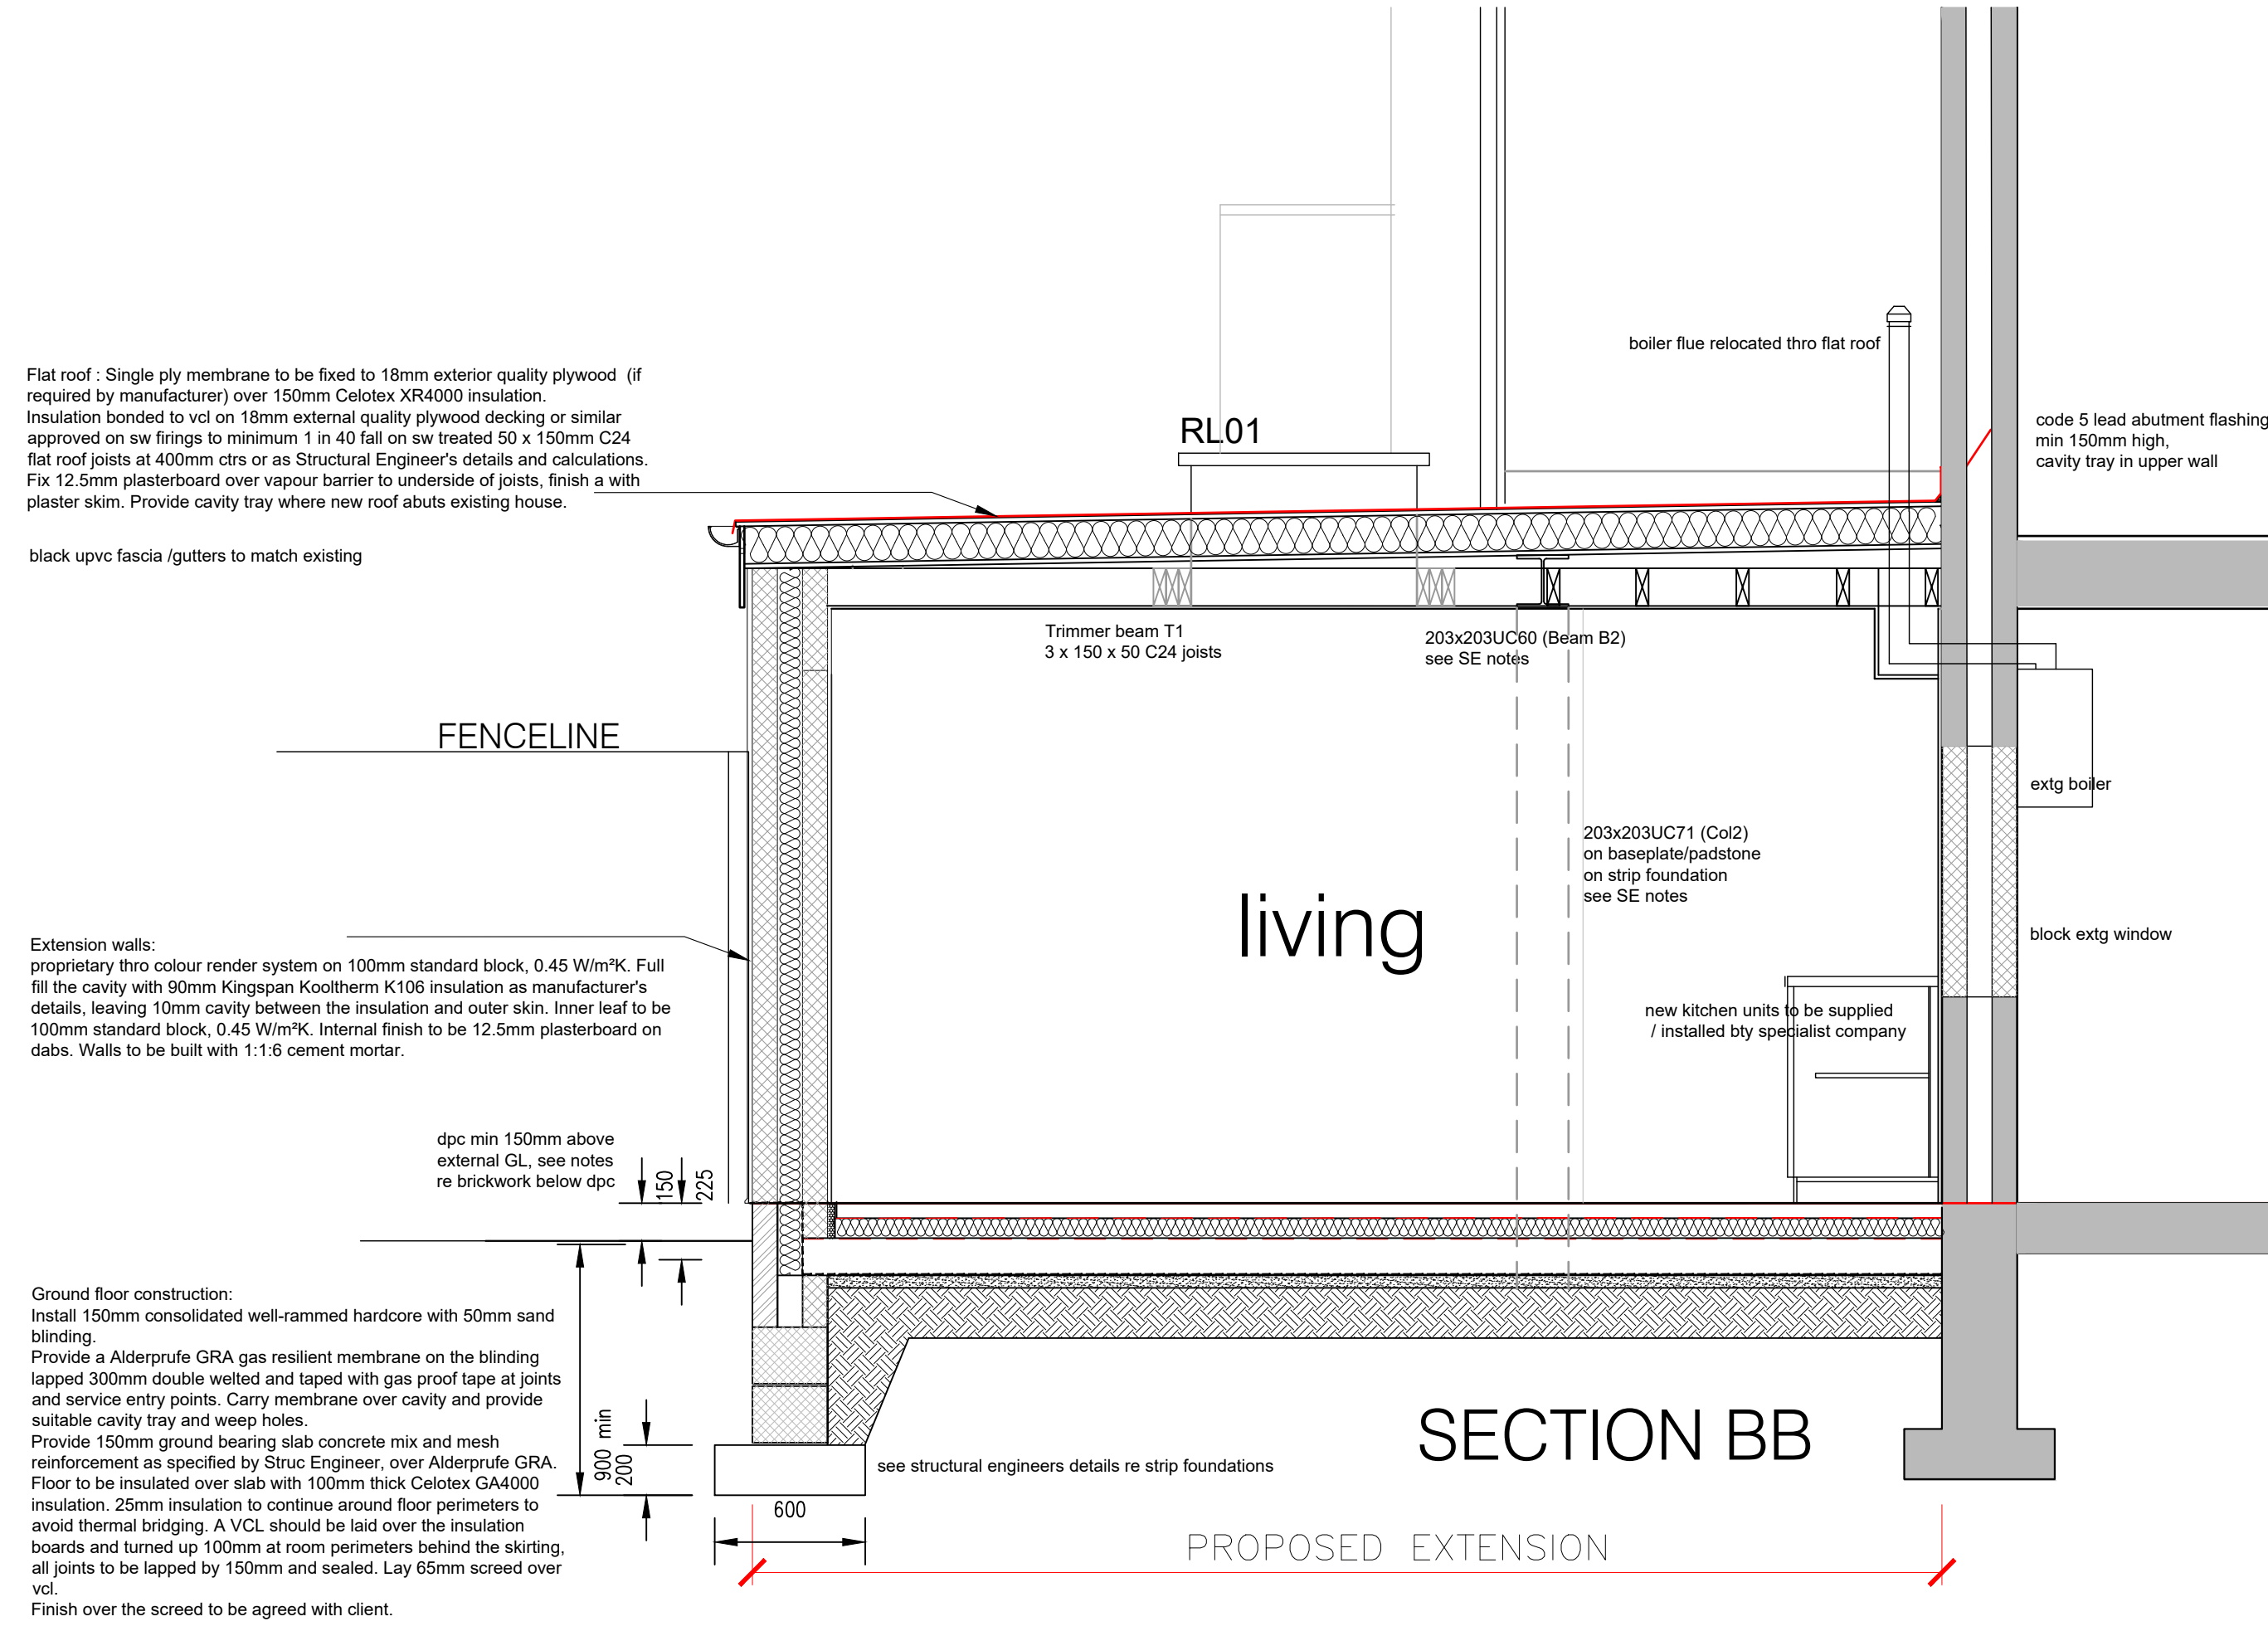


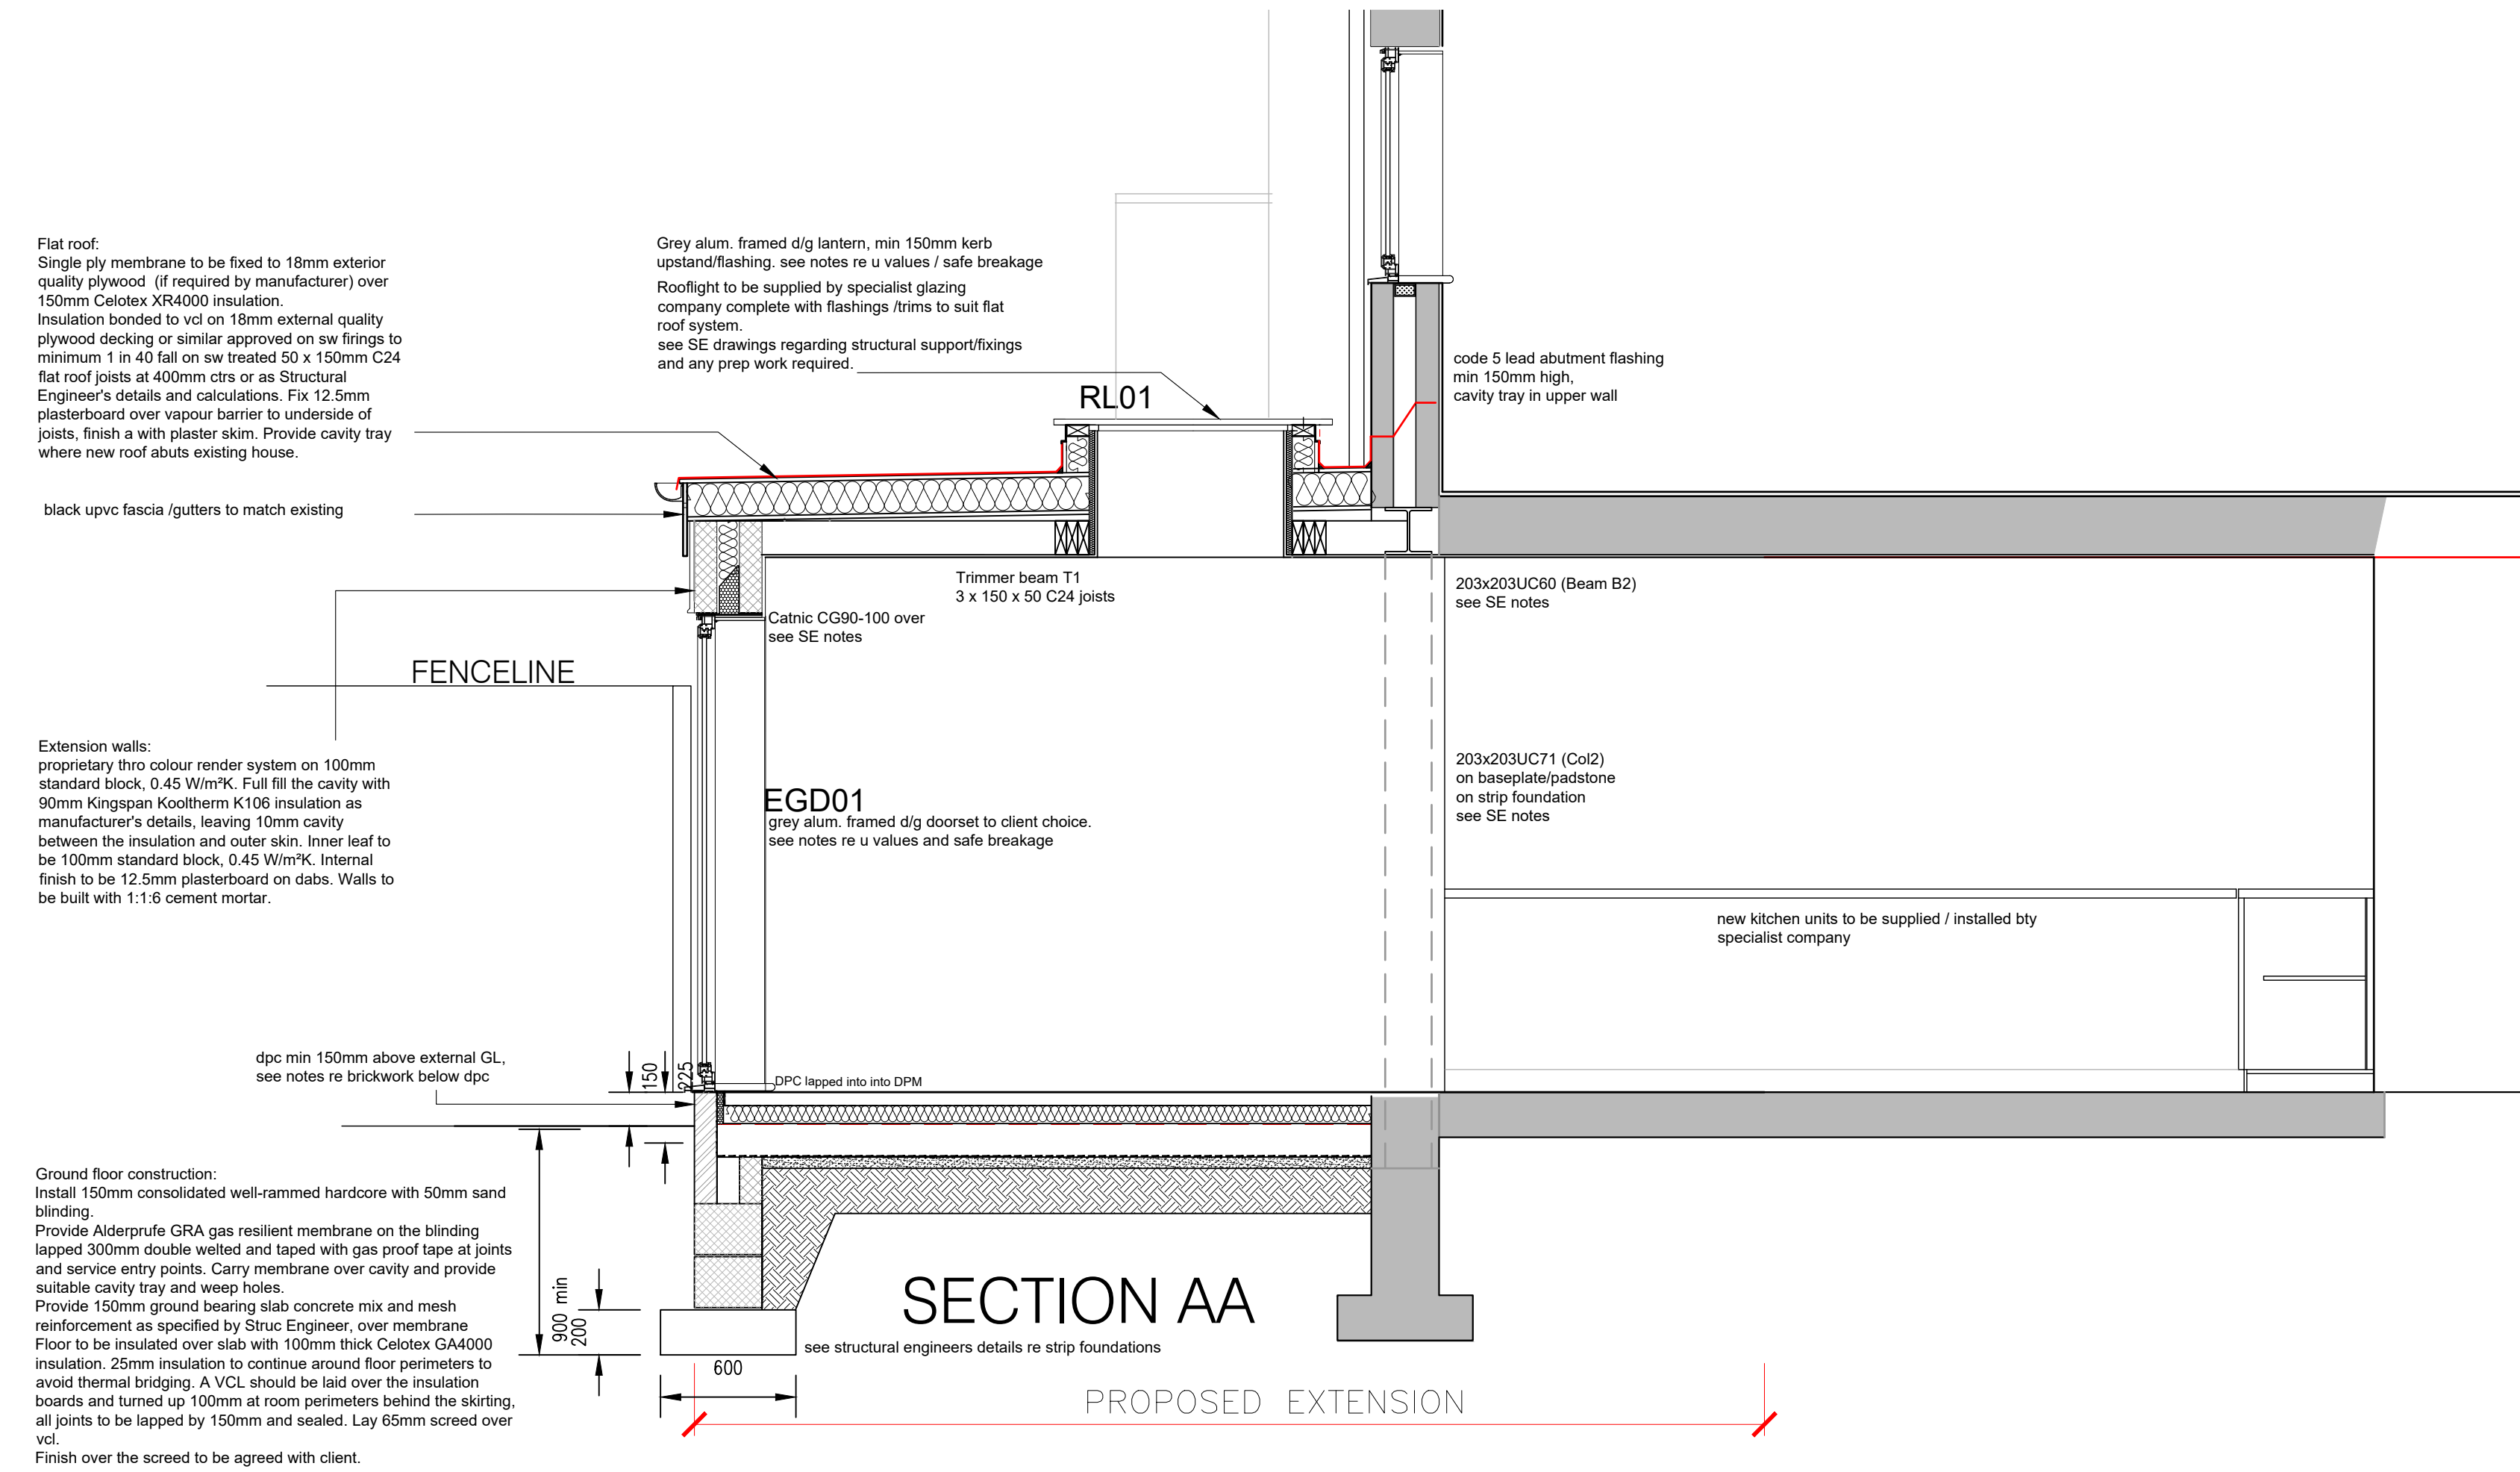

Simon R Miles Chartered Architect Didsbury Manchester T: 07778 137830 E: srmilesarchitect@gmail.com	Revision Date Revision note
	T2 27.01.2026 Alderprufe GRA memembrane spec added to floor

Notes

CONTRACTOR TO ADVISE ARCHITECT & STRUCTURAL ENGINEER OF ANY CHANGES TO DRAWINGS.
CONTRACTOR TO KEEP A PHOTOGRAPHIC RECORD OF ALL ACTIVITIES ON SITE AND ENSURE SITE INSPECTION NOTES ARE ISSUED BY BUILDING INSPECTOR FOLLOWING SITE VISITS

THIS DRAWING TO BE READ IN CONJUNCTION WITH ALL OTHER SRM LTD DRAWINGS/BUILDING REGS NOTES, AND ASSOCIATED STRUCTURAL ENGINEERS DRAWINGS AND CALCULATIONS

Project : 71 Houseman Crescent Didsbury	Scale : 1:25@A1
Title: PROPOSED SECTIONS	Date: 07.01.2026
Drawing number : 24 426 BR40	CAD Ref : 24 426
Issue : T2	Drawn by : SRM
Client : Mr & Mrs Sozon	

SRM
Simon R Miles BA Hons Dip Arch RIBA
Chartered Architect

Do not scale. Contractors must check all dimensions on site before preparing production drawings or commencing any work. This drawing and its design is the copyright of S.R.Miles Ltd and may not be reproduced in any form whatsoever without their prior express written consent.