
Notes

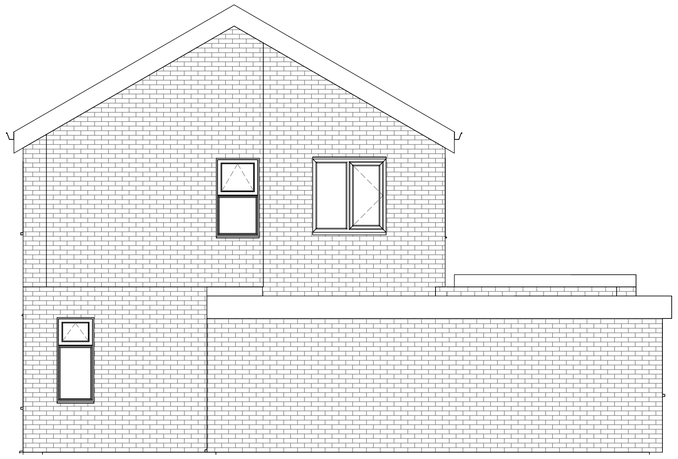


1 **North EXISTING**
1 : 50



2 **East EXISTING**
1 : 50



3 **South EXISTING**
1 : 50

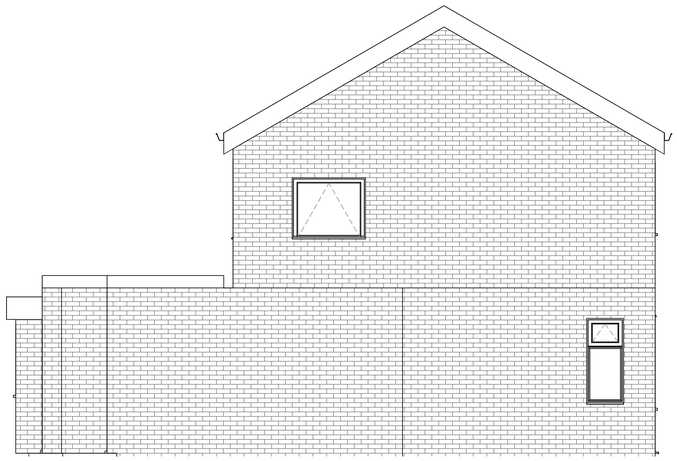

4 **West EXISTING**
1 : 50

Rev	Description	Date	Dr by	App by
original by NK		date created 27/10/23		approved by NK

NK Architectural
Enquiries@nkarchitectural.co.uk
0161 818 4727
www.NKARCHITRCTURAL.co.uk

client name
OWNER

project
16A Darley Avenue Didsbury M20 2XF

drawing
EXISTING ELEVATIONS

computer file
C:\Users\NKARK\Dropbox\NKARC\16A Darley Avenue Didsbury M20 2XF\16A Darley Avenue Didsbury M20 2XF.rvt

plot date

project number 2025.0042.2248

scale 1 : 50 @A1

drawing number A102

rev

issue status

This drawing is to be read in conjunction with all related drawings. All dimensions must be checked and verified on site before commencing any work or producing shop drawings. The originator should be notified immediately of any discrepancy.
This drawing is copyright and remains the property of NK Architectural.