




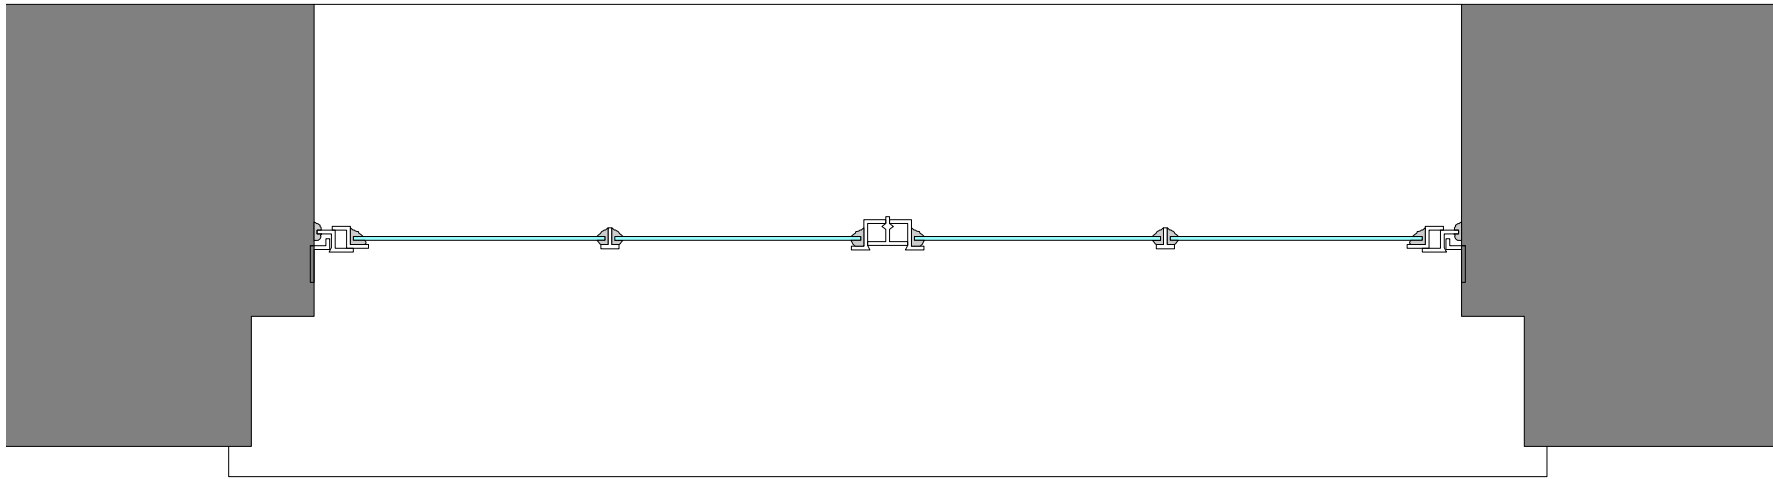

1 Window A Plan
Scale: 1:10

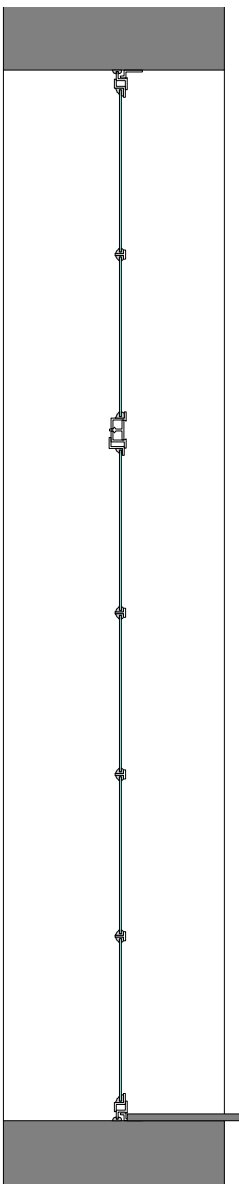

3 Window A Section
Scale: 1:20

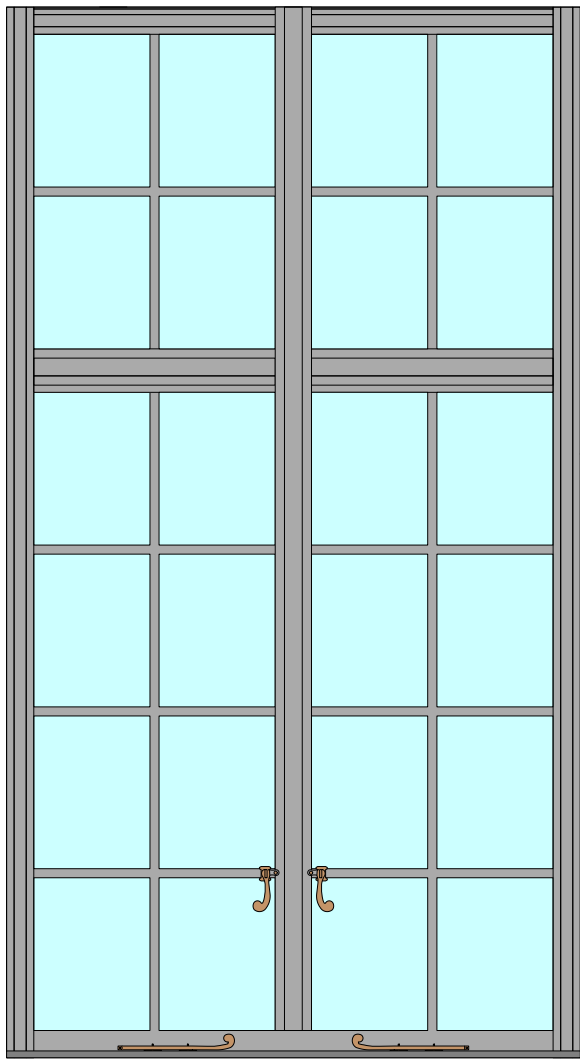

2 Window A Elevation
Scale: 1:20

Existing steel window painted black

REV	NOTE	DRN	CHK
-----	------	-----	-----

HOTEL GOTHAM SECONDARY GLAZING			
-----------------------------------	--	--	--

Existing Window A
Third Floor

PROJECT REF.	2112
DRWG NO.	E(100)
REVISION	
SCALE	1:100 @ A3
DATE 1st	Feb 26
DRAWN	GS

SK sketch E existing P proposed T tender C construction FI final issue

+44 161 236 0051
ARCHITECT@ATELIERMB.CO.UK

ATELIER.MB