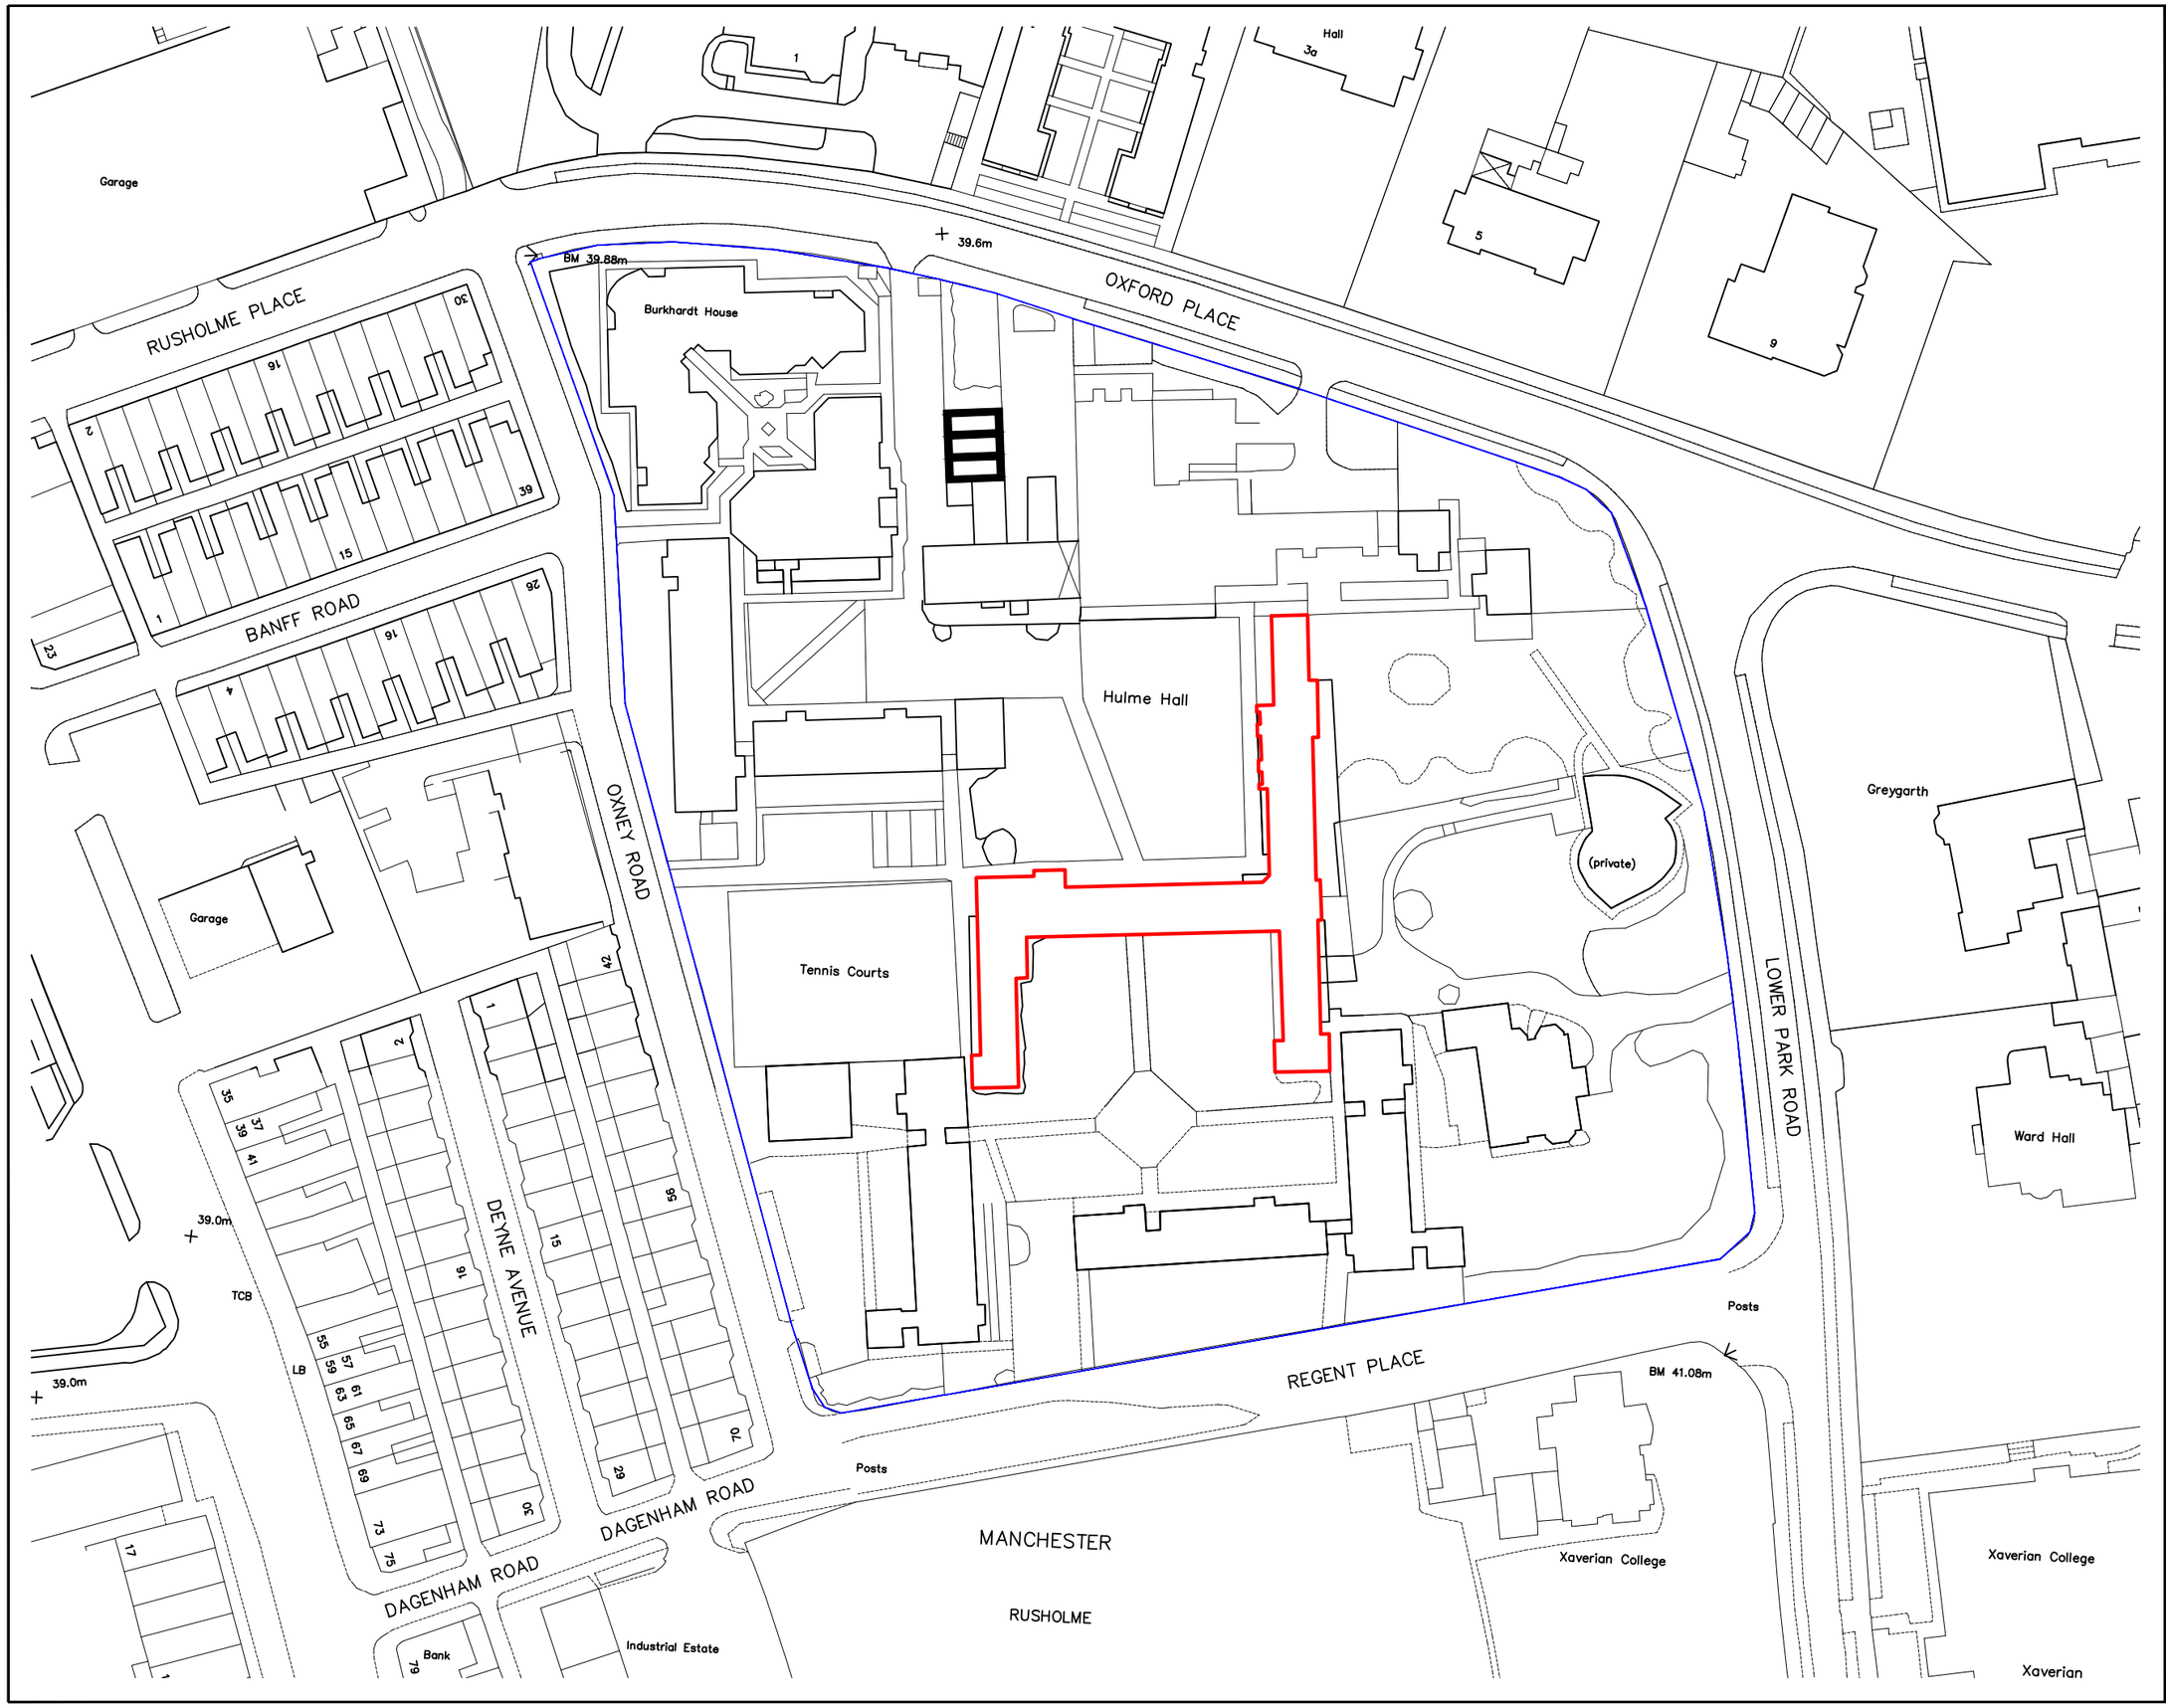

NOTES

1. DO NOT SCALE FROM THIS DRAWING.
2. ALL MEASUREMENTS ARE IN MILLIMETERS UNLESS STATED OTHERWISE.
3. THIS DRAWING IS TO BE READ IN CONJUNCTION WITH THE SPECIFICATION AND ALL RELEVANT ARCHITECTURAL, ELECTRICAL, MECHANICAL AND STRUCTURAL DRAWINGS.
4. © UNIVERSITY OF MANCHESTER. THIS DRAWING MUST NOT BE REPRODUCED WITHOUT PERMISSION.
5. DIRECTORATE OF ESTATES AND FACILITIES TO BE NOTIFIED OF ANY DISCREPANCIES.

Rev	Description	Rev	By	Chk'd	Auth

MANCHESTER 1824
The University of Manchester

Directorate of Estates and Facilities
Beyer Building
The University of Manchester
Oxford Road
Manchester
M13 9PL

Drawing Status

Project
IMPROVEMENTS TO MEANS OF ESCAPE

Building Name: HOULDSWORTH
Building No.: 045AD

Site Name: VICTORIA PARK
Sub Site Name: -

Drawing Title
LOCATION PLAN

PM	Drawn	Checked	Authorised
JW	JW	-	-
Scale @ A3 1:1000	Date 24-02-26	Date -	Date -

Drawing No. 9354 - A100
Revision -

Original Drawing Paper Size 297mm x 420mm

Plot Stamp: C:\Users\mtessyk\OneDrive - The University of Manchester\Live Projects\9354 - Hulme Hall - Houldsworth & Annexe - Travel Distance Reduction and Escape Route Upgrade Works\05 Drawing & Specifications\Site plan.dwg