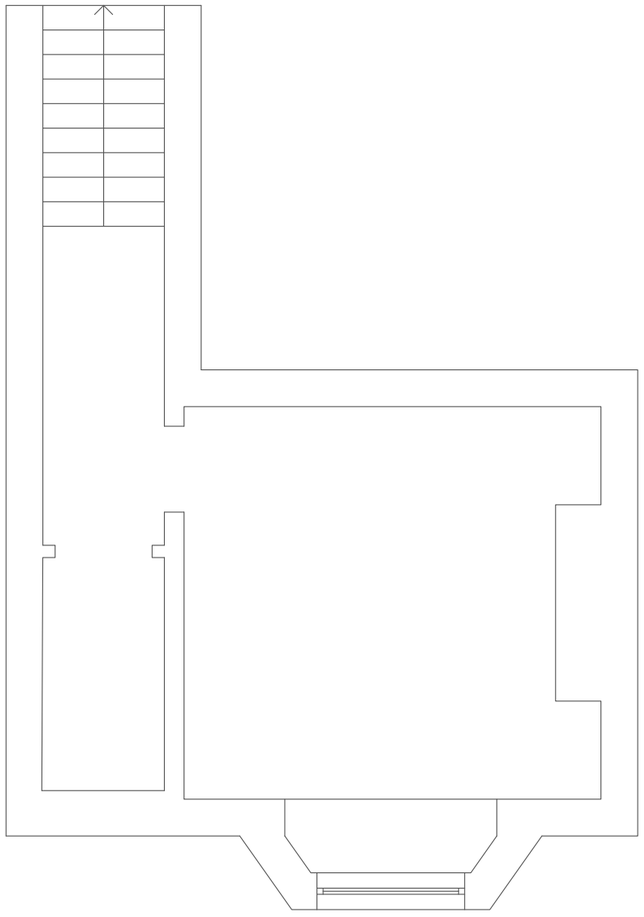


EXISTING BASEMENT FLOOR LAYOUT
1:50 @ A3

Rev	Description	By	Date
Initial Issue:			

CLIENT
Rosie & Max

PROJECT TITLE
25 Churchwood Road

DRAWING TITLE
Existing Basement Floor Layout

Drawn by: AW	Checked by: AW
Date: 20.02.2026	Scale: 1:50@A3

Job Ref.	Drawing No.	Revision
	1	