MANCHESTER - 102-104 Market St

Fountain Street Elevation

STATUS

PLANNING CONSULTATION

Stage 1

OPS	H&S	BC

Stage 2

EXISTING

existing shopfront photograph

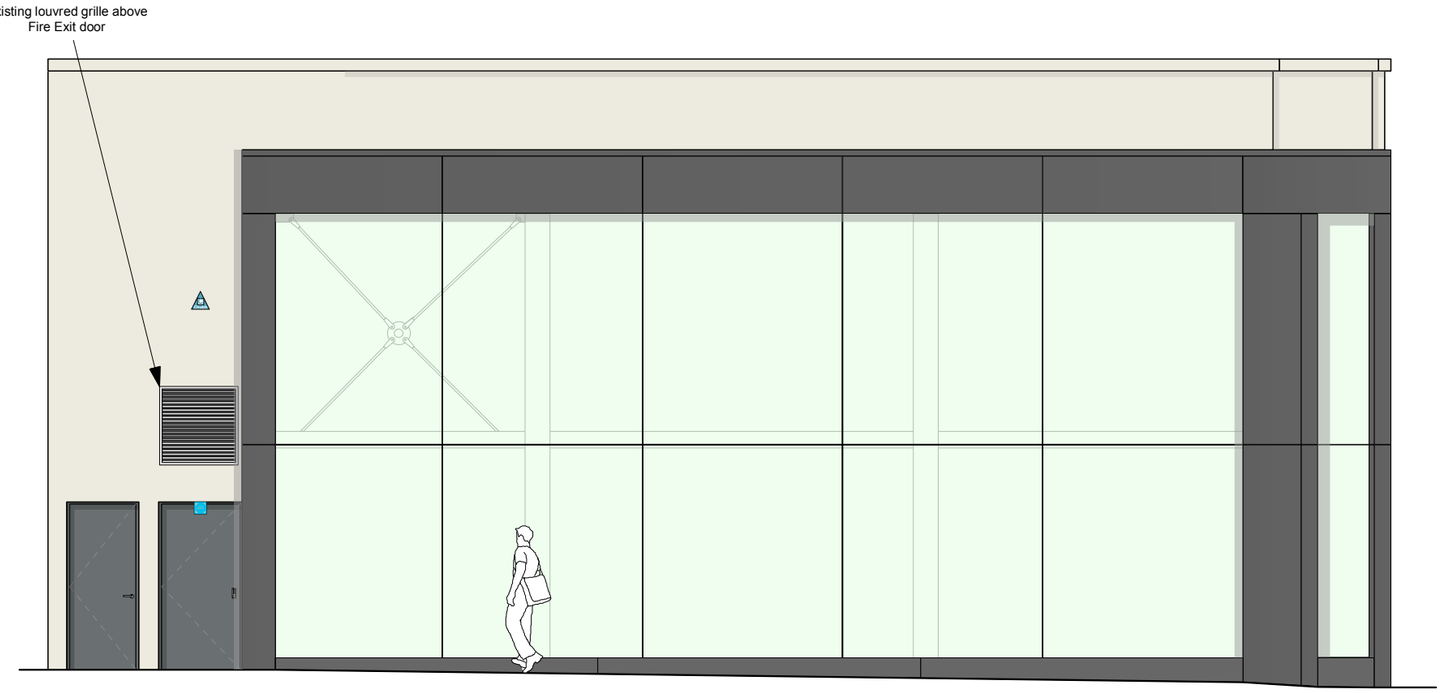

Fountain Street Elevation

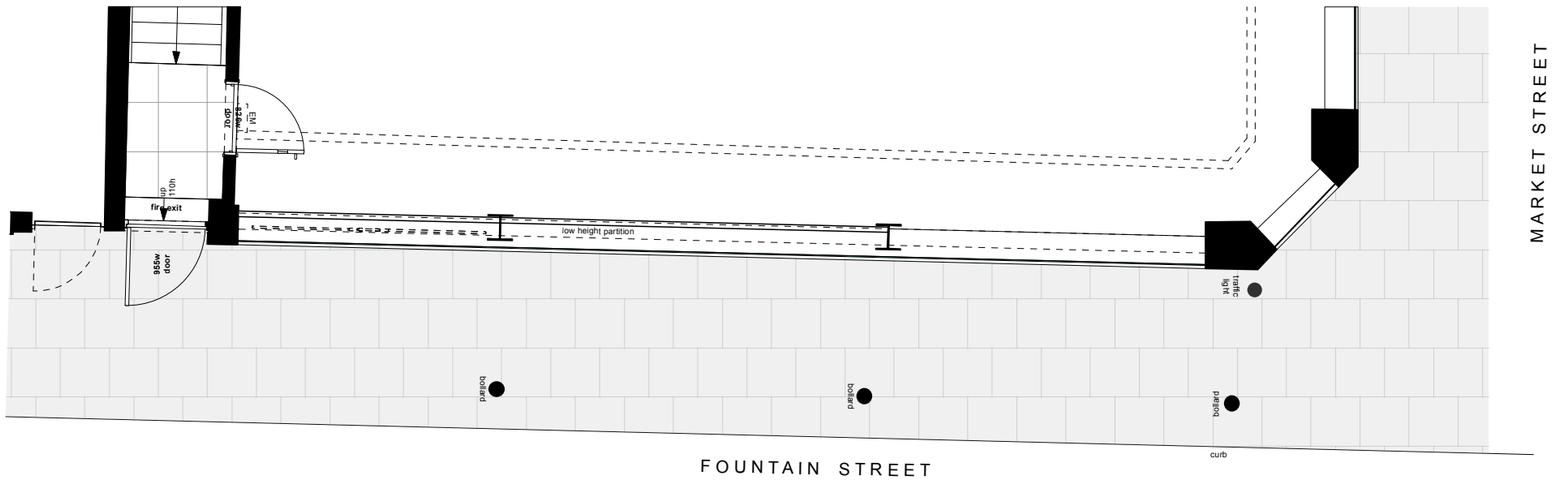

PROJECT
MANCHESTER
102-104 Market St

TITLE
Fountain St - Louvres
EXISTING

DRAWING No.
WAS-MKT ST-01

REVISION	DATE	SCALE @ A3
	25.11.25	1:150

SCALE BAR: 1:150
0 1 2 3M

NORTH

わさび
wasabi
sushi & bento