
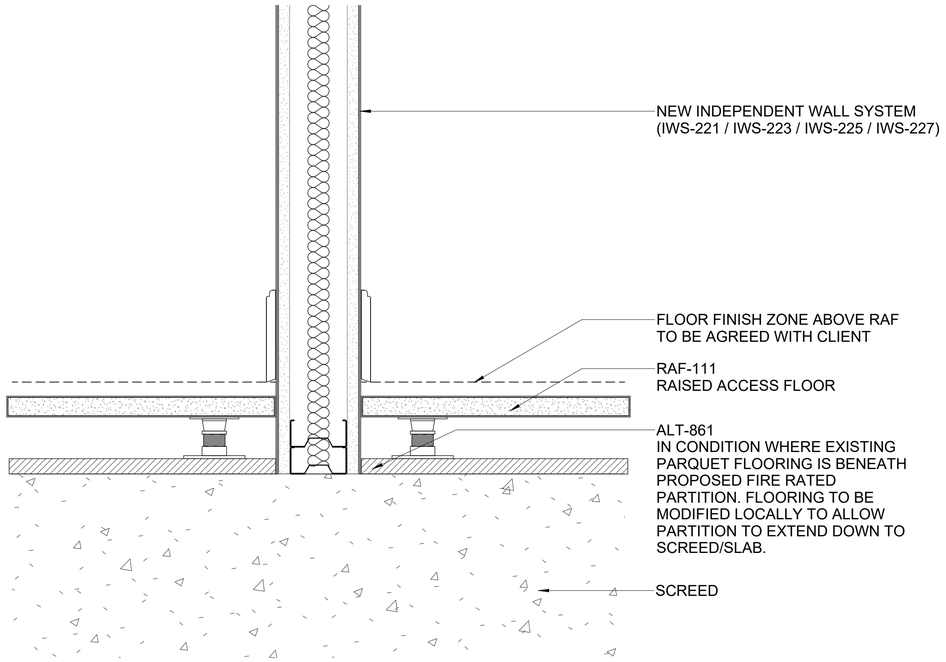


1 Plasterboard Partition Junction with Raised Access Floor

1 : 5

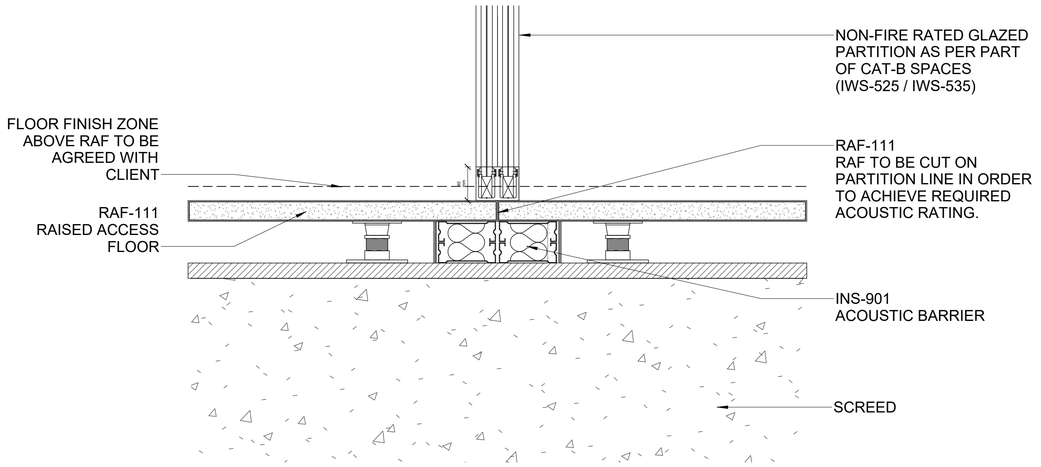

2 Non-Fire Rated Glazed Partition Junction with Raised Access Floor

1 : 5

NOTES:

This drawing is produced for use in this project only and may not be used for any other purpose. Arcadis (UK) accept no liability for the use of this drawing other than the purpose for which it was intended in connection with this project as recorded on the title block fields 'Purpose of Issue' and 'File Status Code'.
This drawing may not be reproduced in any form without prior written agreement.

RESPONSIBILITY IS NOT ACCEPTED FOR OTHERS SCALING DIRECTLY FROM THIS DRAWING. DO NOT SCALE FROM THIS DRAWING, USE WRITTEN DIMENSIONS ONLY.

Existing building information based on measured survey data which is included within the Appendices of end of Stage Reports – Contractor to undertaken localised checks following strip-out for technical design and coordination, in conjunction with review of Landlord O&M Information.

LEGEND:

NOTE 01:
ANY NEW PARTITIONS TO BE CENTERED TO THE ABOVE BEAM. REFER TO THE DRAWING 34702 FOR INFORMATION.
EXISTING COLUMN AND BEAM LOCATION TO BE CONFIRMED ON SITE.

REFER FOR INFORMATION AND DETAIL SETTING OUT OF LOBBIES OF THE MAIN CENTRAL CORES TO TYPICAL CORE STAIRCASE DRAWINGS PACKAGE [30]


S/O'S TBC ONCE DOORS SYSTEMS HAVE BEEN CONFIRMED WITH SUPPLIER.

ALL DIMENSIONS TO BE CHECKED ON SITE.

REQUIREMENT AND SCOPE FOR PARTITIONS AT BASE AND OVERHEAD OF GLAZING SCREENS AND DOORS TO BE CONFIRMED AS PART OF DESIGN DEVELOPMENT WITH GLAZED SCREEN SUPPLIER.


GLAZED SCREEN SUB-CONTRACTOR TO CONFIRM REQUIRED OPENING SIZES. SETTING OUT SUBJECT TOSUB-CONTRACTOR DETAIL DESIGN DRAWINGS. NEARBY PARTITIONS MAY BE AMENDED FOLLOWING CONFIRMED DESIGN.

C01 - NOTE INCLUDED

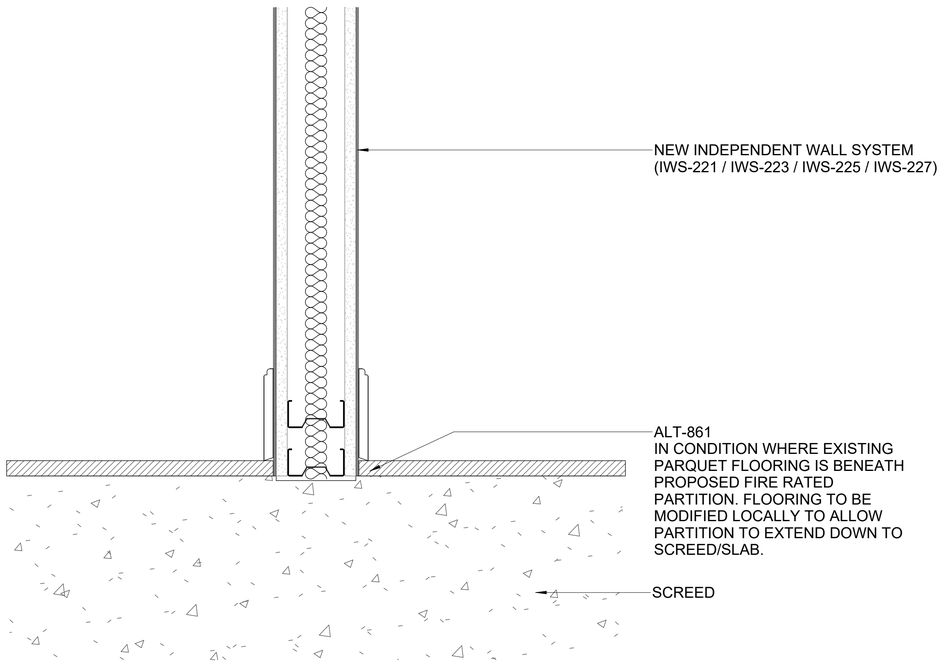

3 Plasterboard Partition Junction with Hard Floor Finish

1 : 5

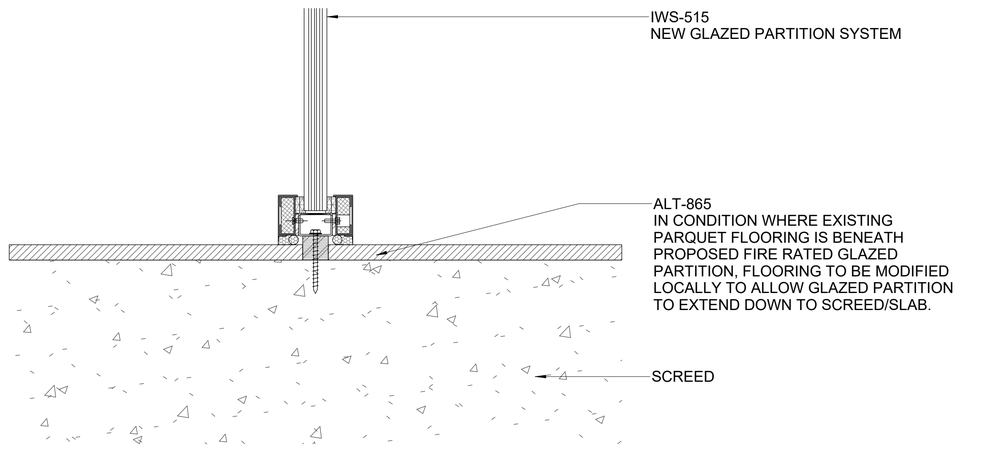

4 Glazed Partition Junction with Hard Floor Finish

1 : 5

N

0 0.1 0.2 0.3 0.4 0.5m

Scale 1:5

Rev	Date	Description	Prod.	Chk.	Rvd.	App.
L01	03/12/25	LBC Submission	SC/JB	JO	LC	GH/KP

Client:

Government Property Agency

ARCADIS

Registered office:
80 Fenchurch Street,
London
EC3M 4BT

Coordinating office:
80 Fenchurch Street,
London
EC3M 4BT

www.arcadis.com

Project:
Sunlight House - Floors 7 and 8

Site
Sunlight House,
Little Quay Street,
Manchester M3 3HP

DrawingTitle:
Typical Details - Wall Details Sheet 2 of 2

Designed: ARCADIS	Signed: ARCADIS	Date:
Drawn: SC/JB	Signed: SC/JB	Date: 03DEC25
Checked: JO	Signed: JO	Date: 03DEC25
Reviewed: LC	Signed: LC	Date: 03DEC25
Approved: GH/KP	Signed: GH/KP	Date: 03DEC25
Design Stage: Listed Building Consent		
Original Size: A1	Grid:	Datum:
Suitability Code: A3	Scale: As indicated	Project Number: 30279810

Suitability Description: **OFFICIAL-SENSITIVE**

Listed Building Consent Submission

Drawing Number: 30279810-ARC-MAN-XX-DR-AR-O5204

Revision: L01

100mm on Original

Print Date: 12/5/2025 11:46:37 AM

© Copyright reserved