


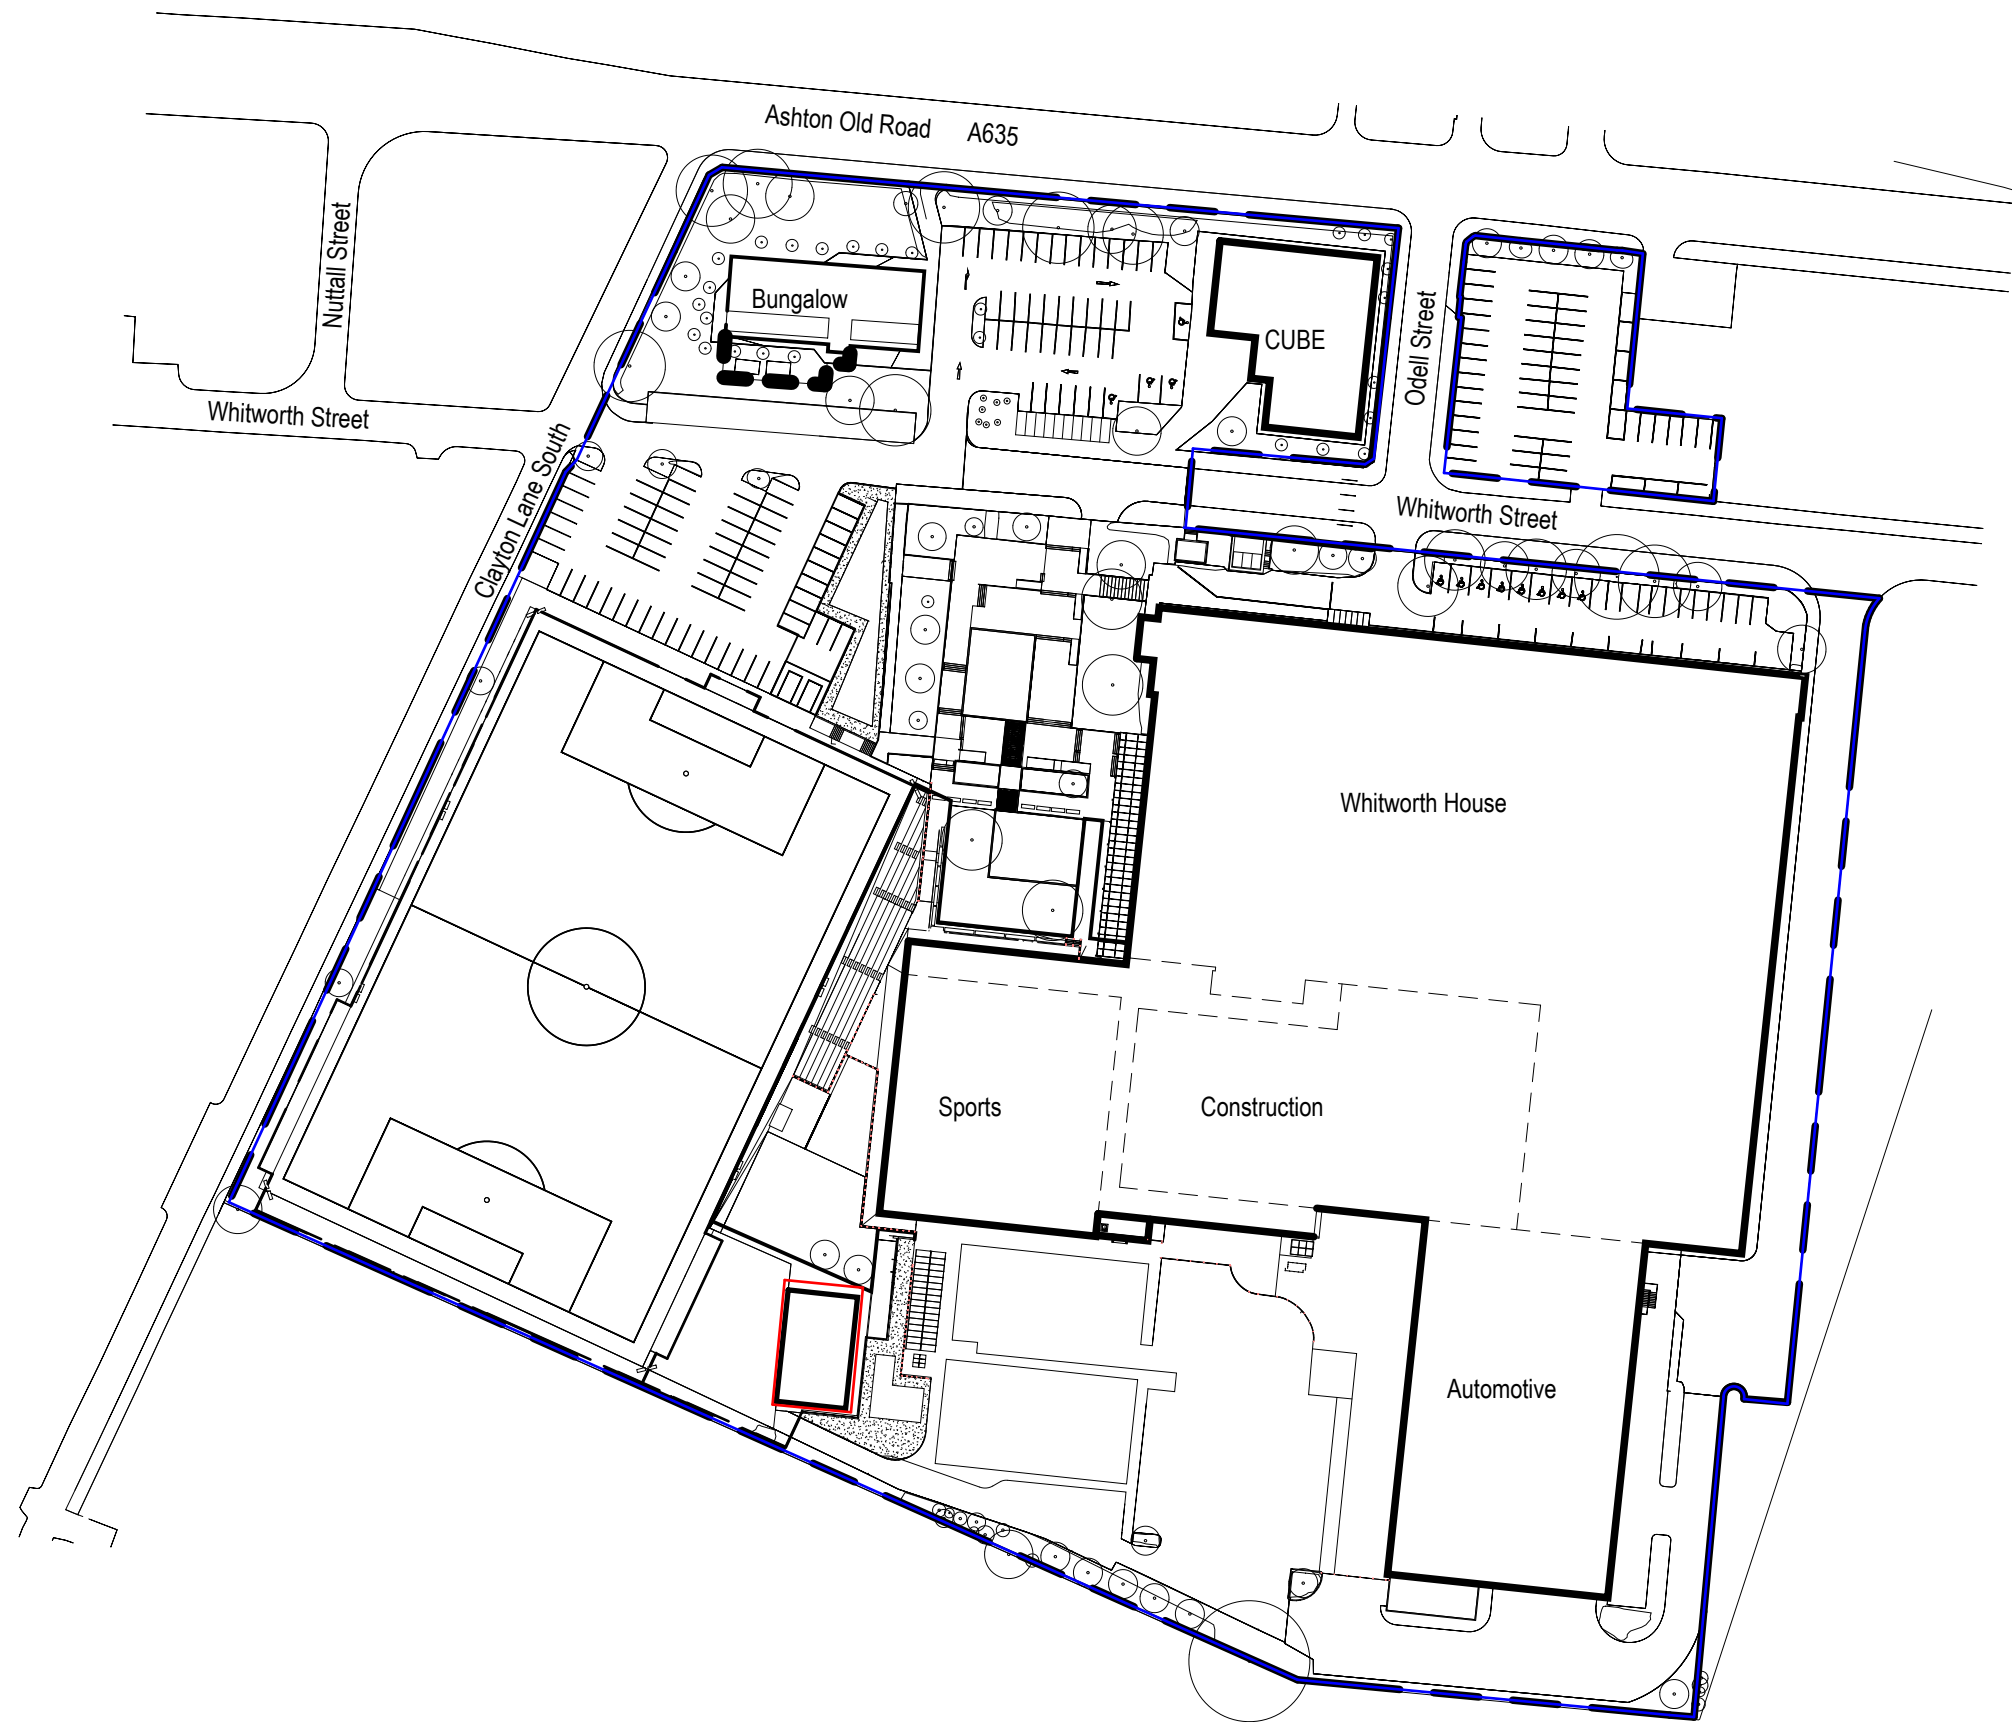

Site address:

The Manchester College
Openshaw Campus
Ashton Old Road
Openshaw
Manchester
M11 2WH

Application boundary
269 sqm or 0.269 ha

Site ownership boundary
47130 sqm or 47.13 ha

Client: The Manchester College
Project: Openshaw Engineering
Job No.: 1461
Date: 11/03/26
BIM Model: OPEB-10A-M3
QA: AP ADS
Scale: As indicated@A3
Drawing: **Location Plan**
Rev notes: i176 - Temporary Teaching Building Planning Application

OPEB-10A- V1- ZZ- DR- A- 0010-L1



1

Location Plan

1 : 1250