



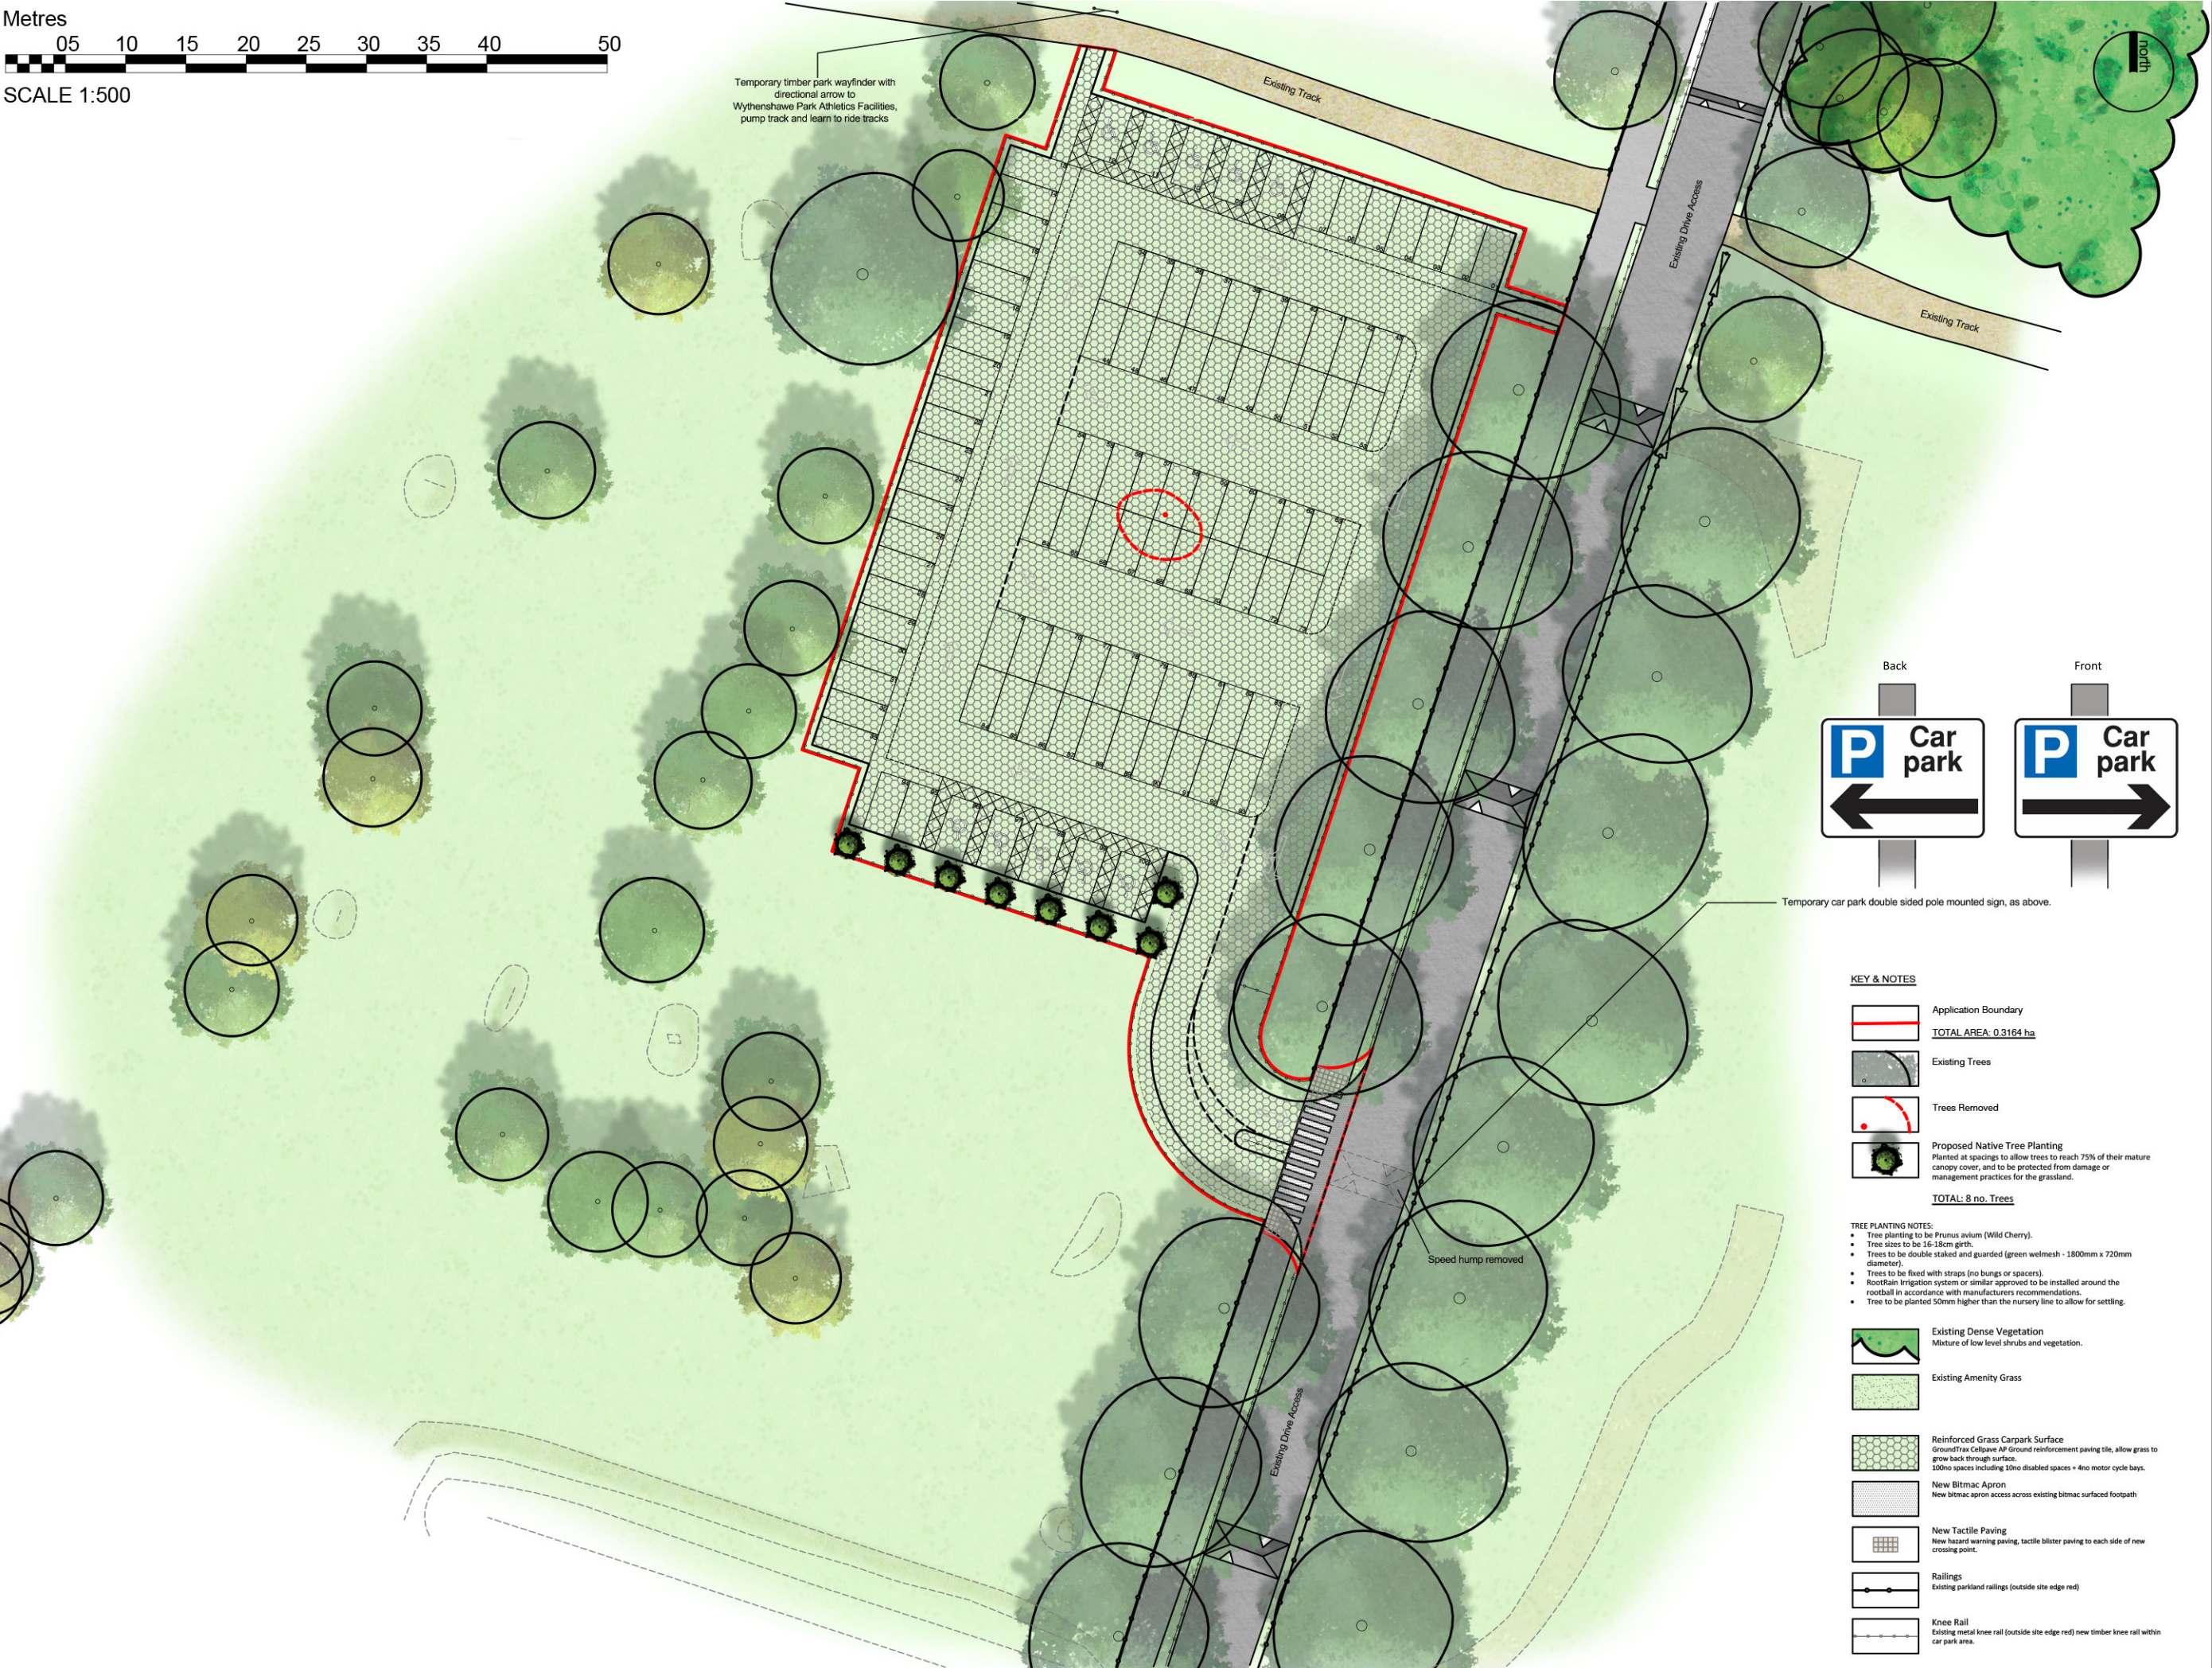

Temporary timber park wayfinder with directional arrow to Wythenshawe Park Athletics Facilities, pump track and learn to ride tracks

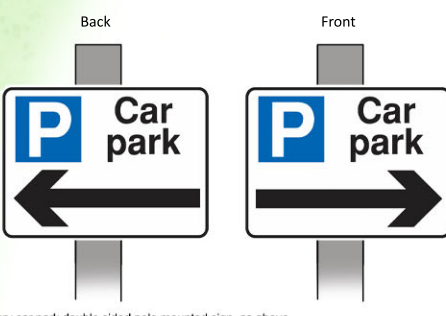

Temporary car park double sided pole mounted sign, as above.

KEY & NOTES

	Application Boundary
	Existing Trees
	Trees Removed
	Proposed Native Tree Planting Planted at spacings to allow trees to reach 75% of their mature canopy cover, and to be protected from damage or management practices for the grassland.

TOTAL: 8 no. Trees

- TREE PLANTING NOTES:**
- Tree planting to be Prunus avium (Wild Cherry).
 - Tree sizes to be 16-18cm girth.
 - Trees to be double staked and guarded (green welmesh - 1800mm x 720mm diameter).
 - Trees to be fixed with straps (no bungs or spacers).
 - RootRain Irrigation system or similar approved to be installed around the rootball in accordance with manufacturers recommendations.
 - Tree to be planted 50mm higher than the nursery line to allow for settling.

	Existing Dense Vegetation Mixture of low level shrubs and vegetation.
	Existing Amenity Grass
	Reinforced Grass Carpark Surface GroundTrax Cellpave AP Ground reinforcement paving tile, allow grass to grow back through surface. 100no spaces including 10no disabled spaces + 4no motor cycle bays.
	New Bitmac Apron New bitmac apron access across existing bitmac surfaced footpath
	New Tactile Paving New hazard warning paving, tactile blister paving to each side of new crossing point.
	Railings Existing parkland railings (outside site edge red)
	Knee Rail Existing metal knee rail (outside site edge red) new timber knee rail within car park area.

BARNES WALKER

Unit 6, Longley Lane
Northenden, Manchester
M22 4VT

T: 0161 946 0808
E: design@barneswalker.co.uk
W: www.barneswalker.co.uk

DWG NO. M4037-PA-02-V04

CLIENT: ETEC CONTRACT SERVICES LTD

WORK STAGE: PLANNING

DWG TITLE: TEMPORARY CAR PARK PLAN

PROJECT TITLE: WYTHENSHAW PARK - TEMPORARY CAR PARK

DATE: 11.25

DRAWN BY: EL/CL

CHECKED BY: MW

© This drawing, the graphics and the landscape works and ideas depicted therein remains the copyright of Barnes Walker Limited and may not be used, copied in whole or part, or amended without prior written consent. Figured dimensions to be followed in preference to scaled and all dimensions are to be checked on site and in the event of any discrepancy refer to Barnes Walker Limited.