Disclaimer:
Do not scale from this drawing
All contractors must visit the site and be responsible for taking and checking dimensions.
All construction information should be taken from figured dimensions only.
Any discrepancies between drawings, specifications and site conditions must be brought to the attention of the supervising officer.

This drawing is for planning purposes only. It is not intended to be used for construction purposes. Whilst all reasonable efforts are used to ensure drawings are accurate, Astle Planning and Design Ltd accept no responsibility or liability for any reliance placed on, or use made of, this plan by anyone for purposes other than those stated above.

1:500 0 5 10 15 25m

PITSFORD ROAD, MANCHESTER

EV Charging Points Key

Proposed vehicle charge point. Sync Energy Charging point, exact location to be determined in conjunction with supplier.

Proposed Sync Energy charging point to be fixed on post as per agreed details, exact location to be determined in conjunction with supplier.

Figure A

Allow for adequate concrete fill beneath tarmac driveway to fix EV charging post down to

Wall mounted EV Charging points on garages to be mounted to the wider 665mm front pillar.

Denotes Route of Ducting

General Notes

This drawing needs to be read in conjunction with the following plans;

- **Landscaping Layout**
- **Boundary Treatment Plan**
- **Hard Surfacing Plan**

References.

Tree Survey - Ascerta Tree Survey & Tree Removal Plan
Drawing reference P.1223.19.02 - Received 12/08/19

OS Plan - Licence no. 100022432

Topographical Survey - Prepared by Powers & Tittman Ltd
Drawing reference 8016-01 Rev A - Received 08/08/19

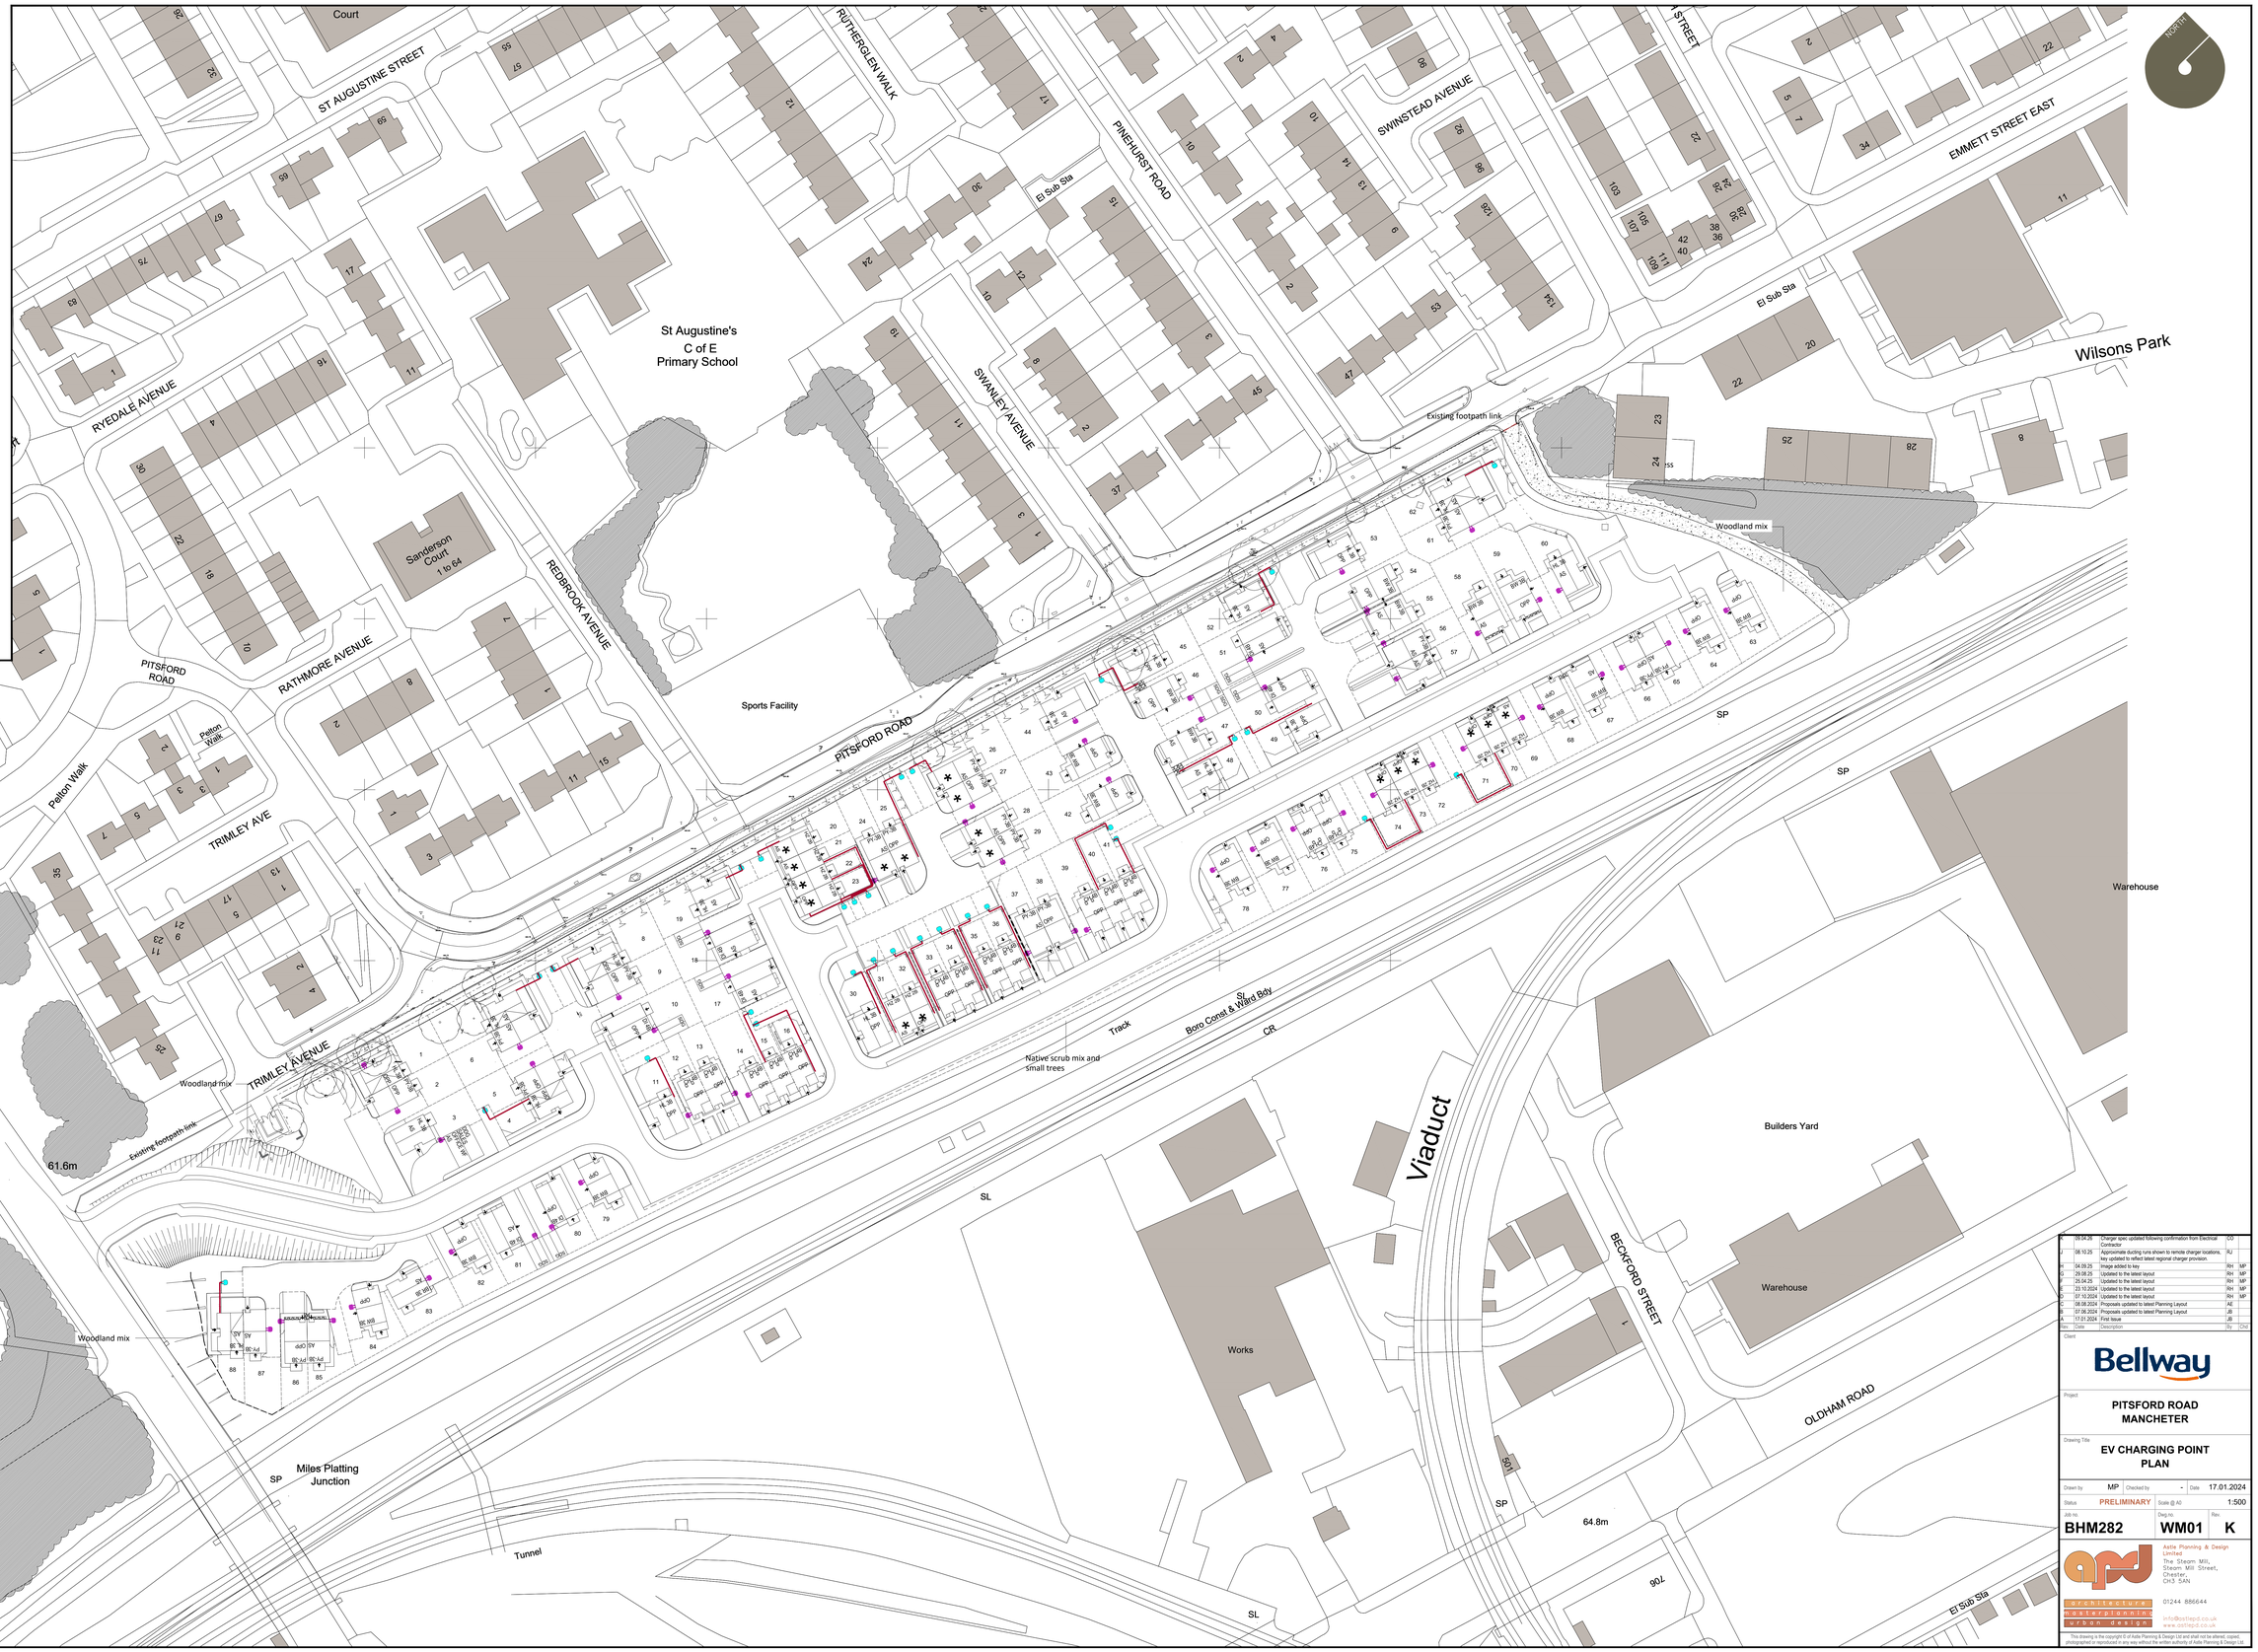

Rev	Date	Description	By	Chkd
K	09.04.25	Charger spec updated following confirmation from Electrical Contractor	DO	
J	08.10.25	Approximate ducting runs shown to remote charger locations, key updated to reflect latest regional charger provision.	RJ	
H	04.09.25	Image added to key	RH	MP
G	29.08.25	Updated to the latest layout	RH	MP
F	25.04.25	Updated to the latest layout	RH	MP
E	23.10.2024	Updated to the latest layout	RH	MP
D	07.10.2024	Updated to the latest layout	RH	MP
C	08.08.2024	Proposals updated to latest Planning Layout	AE	
B	07.06.2024	Proposals updated to latest Planning Layout	JB	
A	17.01.2024	First Issue	JB	

Client

Bellway

Project

PITSFORD ROAD MANCHETER

Drawing Title

EV CHARGING POINT PLAN

Drawn by	MP	Checked by	-
Date	17.01.2024		
Status	PRELIMINARY	Scale @ A0	1:500
Job no.	BHM282	Dwg.no	WM01
Rev.	K		

Astle Planning & Design Limited
The Steam Mill,
Steam Mill Street,
Chester,
CH3 5AN

01244 886644

info@astleapd.co.uk
www.astleapd.co.uk

architecture
masterplanning
urban design

This drawing is the copyright © of Astle Planning & Design Ltd and shall not be altered, copied, photographed or reproduced in any way without the written authority of Astle Planning & Design Ltd.