
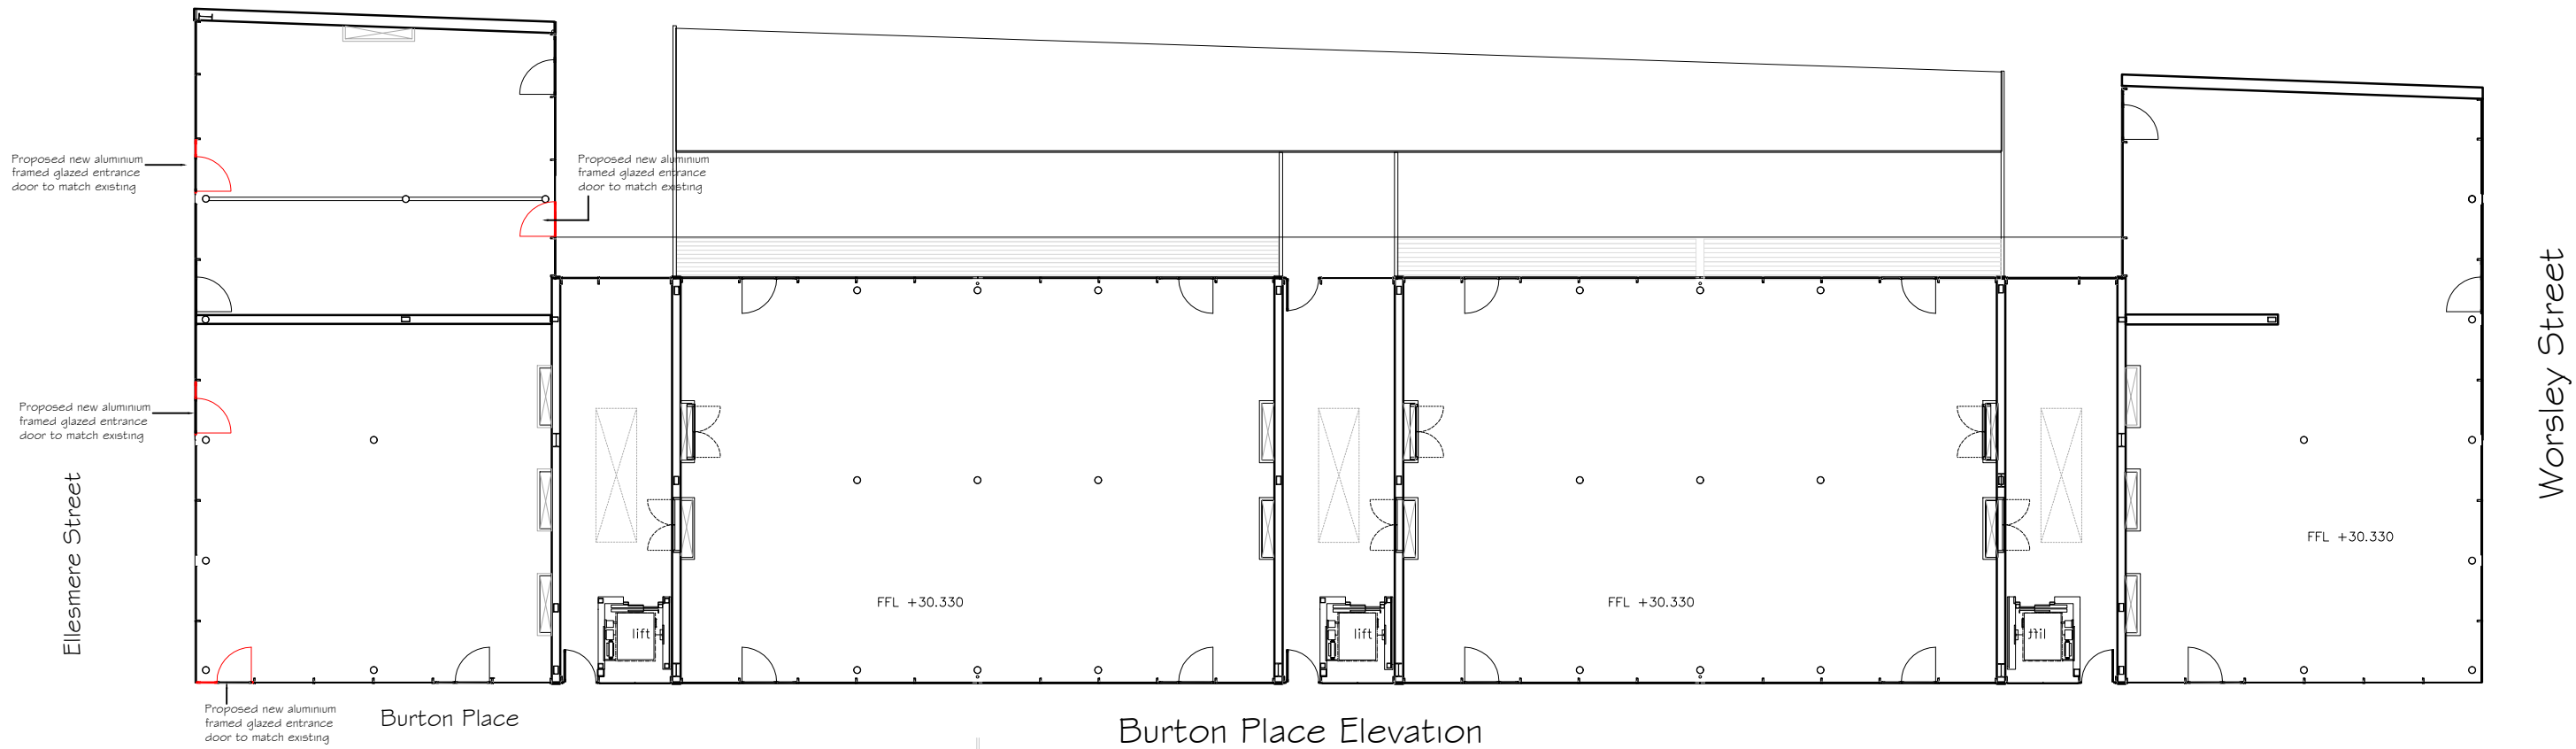
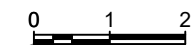


This drawing is protected by copyright and remains the property of BWP Limited. Reproduction, in whole or in part, is prohibited without prior written consent. Do not scale this drawing. It is crucial that this drawing is reviewed alongside all associated specifications and schedules of work to ensure completeness. All dimensions and levels must be verified on-site, and any discrepancies should be reported to BWP Limited before commencing work or preparing site drawings.

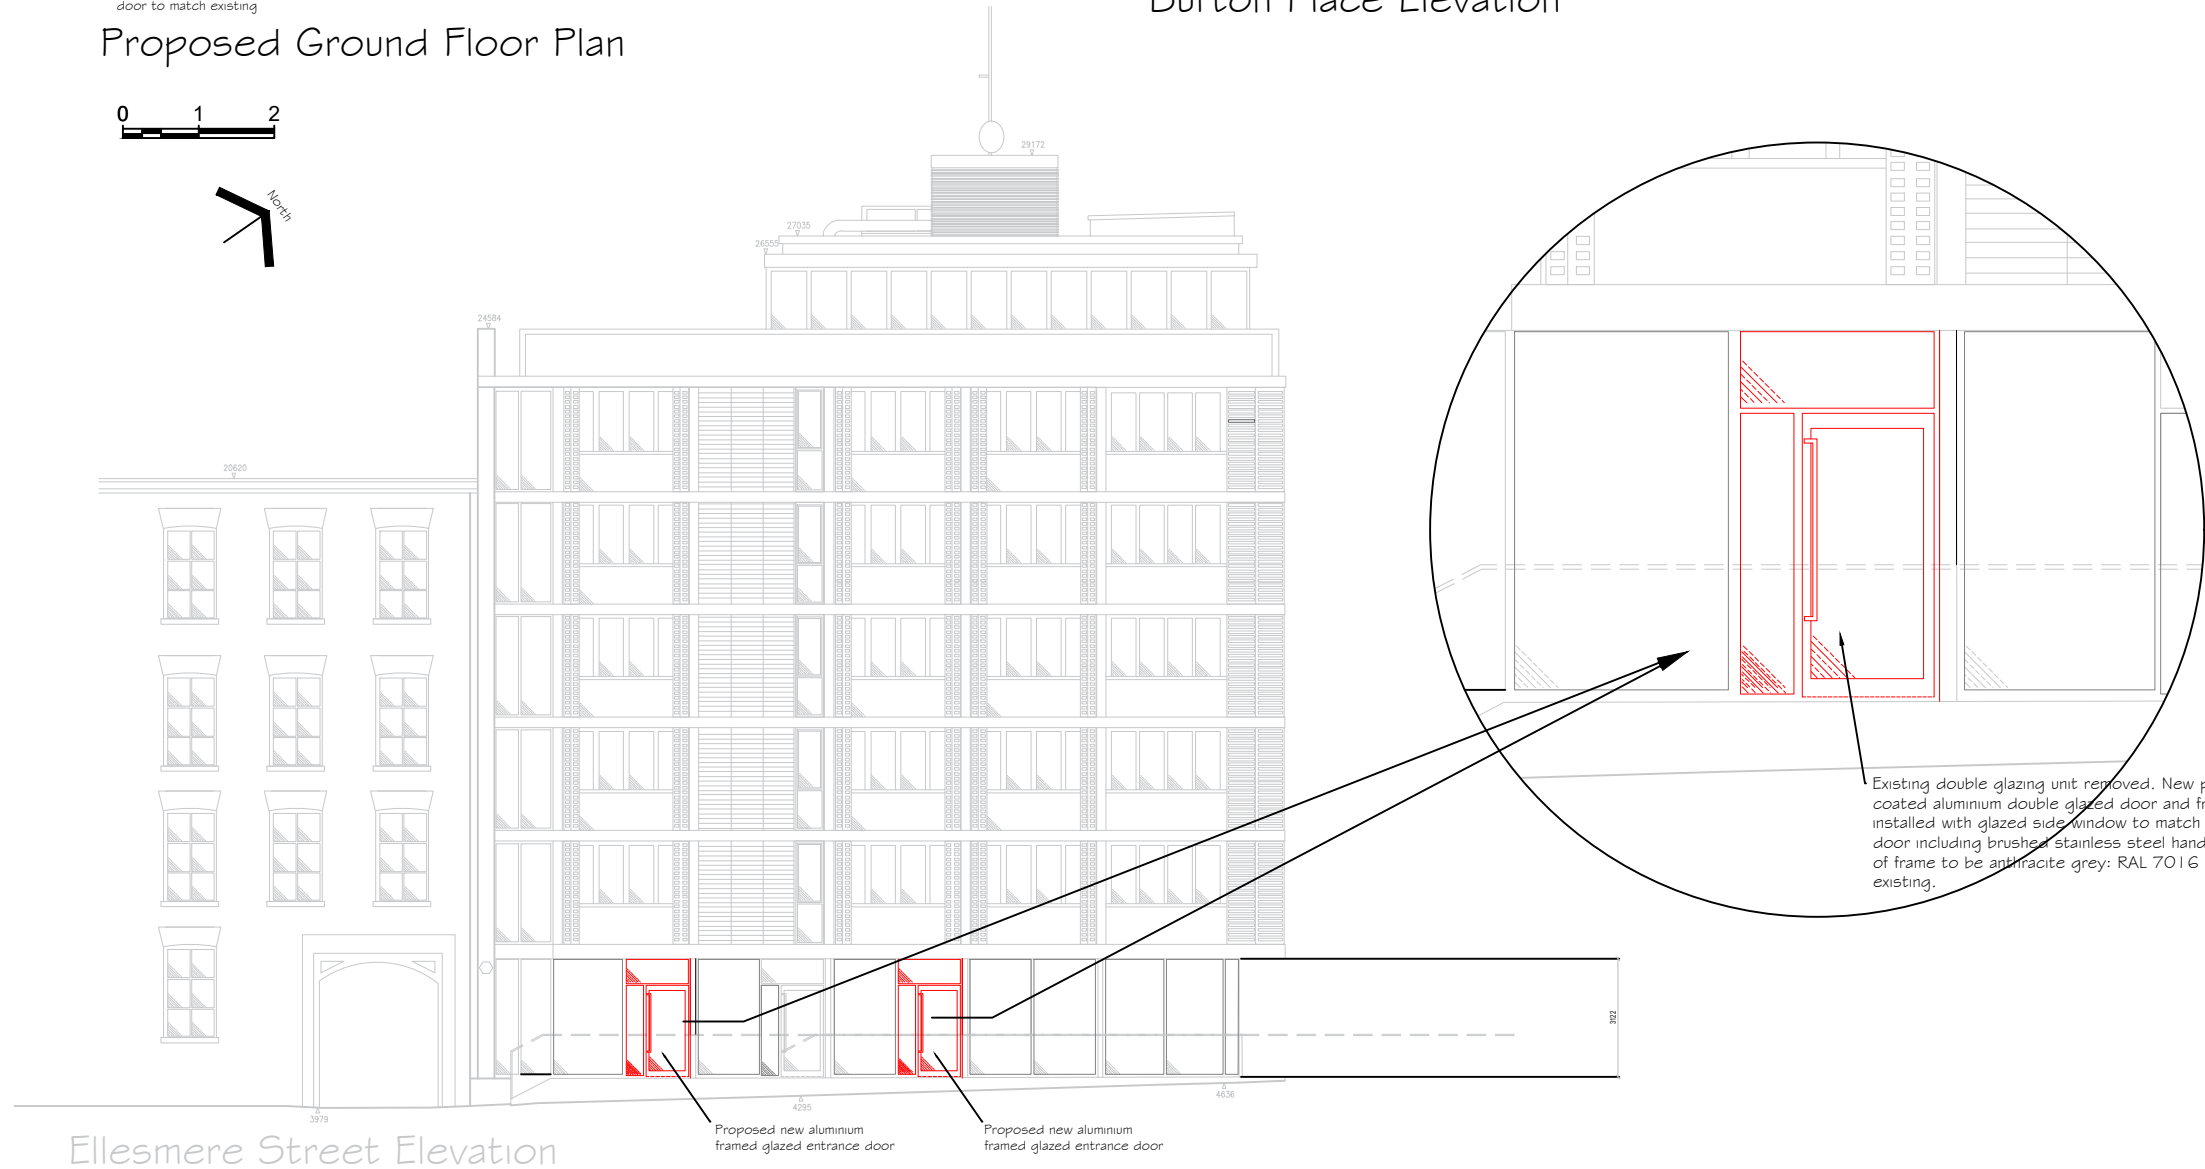

REV	DESCRIPTION	DATE	INITIAL
A	DESCRIPTION	08/07/2025	HCM
STAGE:		PLANNING	
PROJECT:		1 & 2 Burton Place Proposed New Entrance	
TITLE:		Proposed Layout Plan & Ellesmere Street Elevation	
DRAWN:		CHECKED:	
AL		DB	
DATE:		SCALE @ A3:	
JAN 26		1:200	
DRAWING NO:		REV:	
4044P01			