


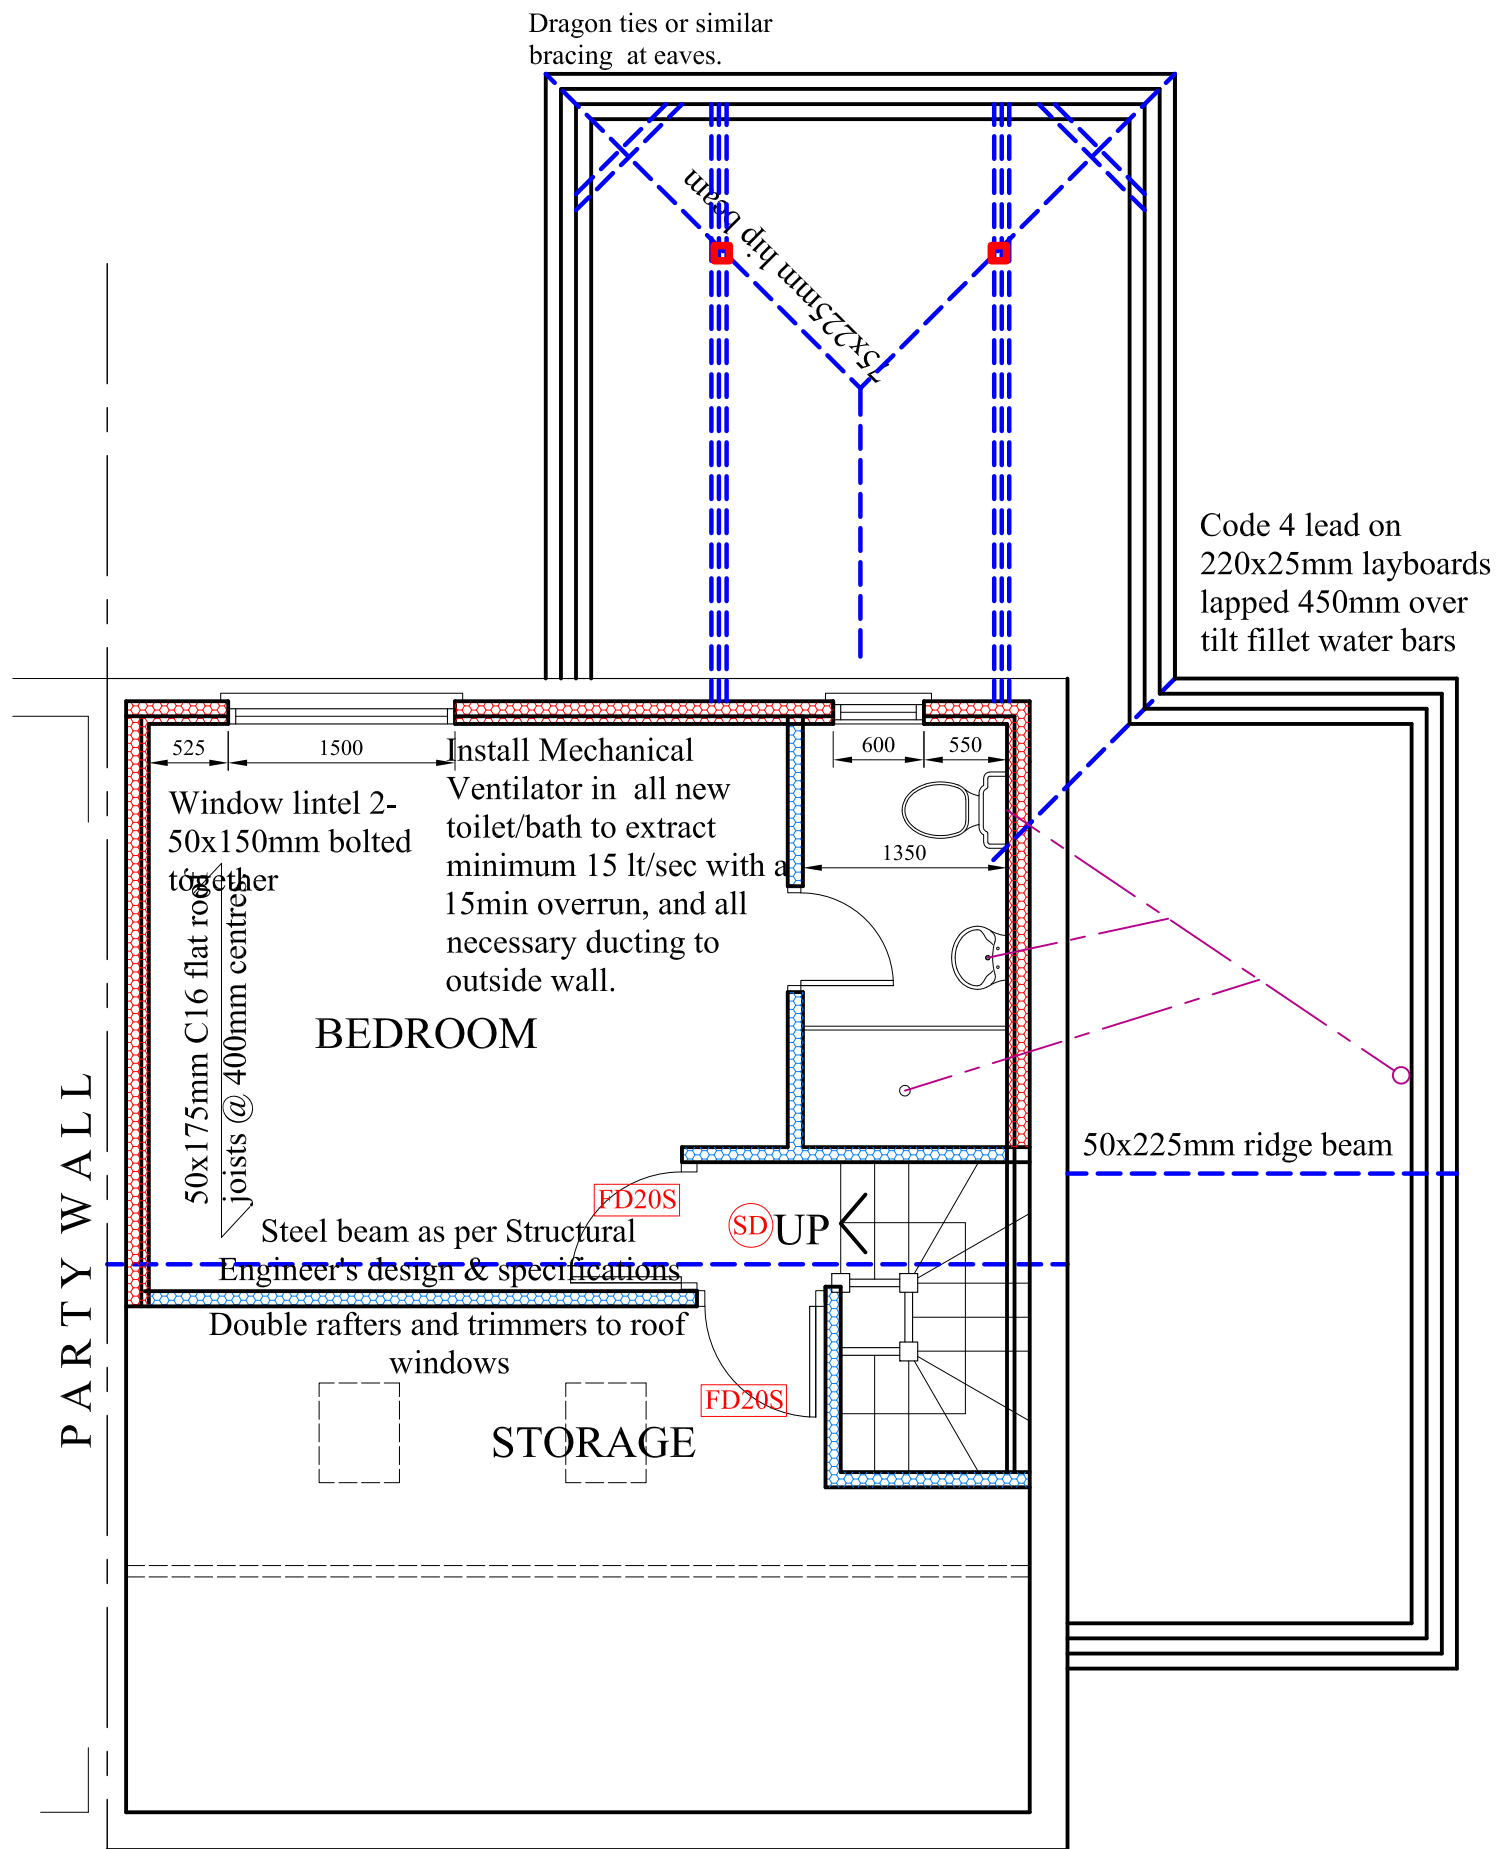

PROPOSED LOFT PLAN 1:50@A3