



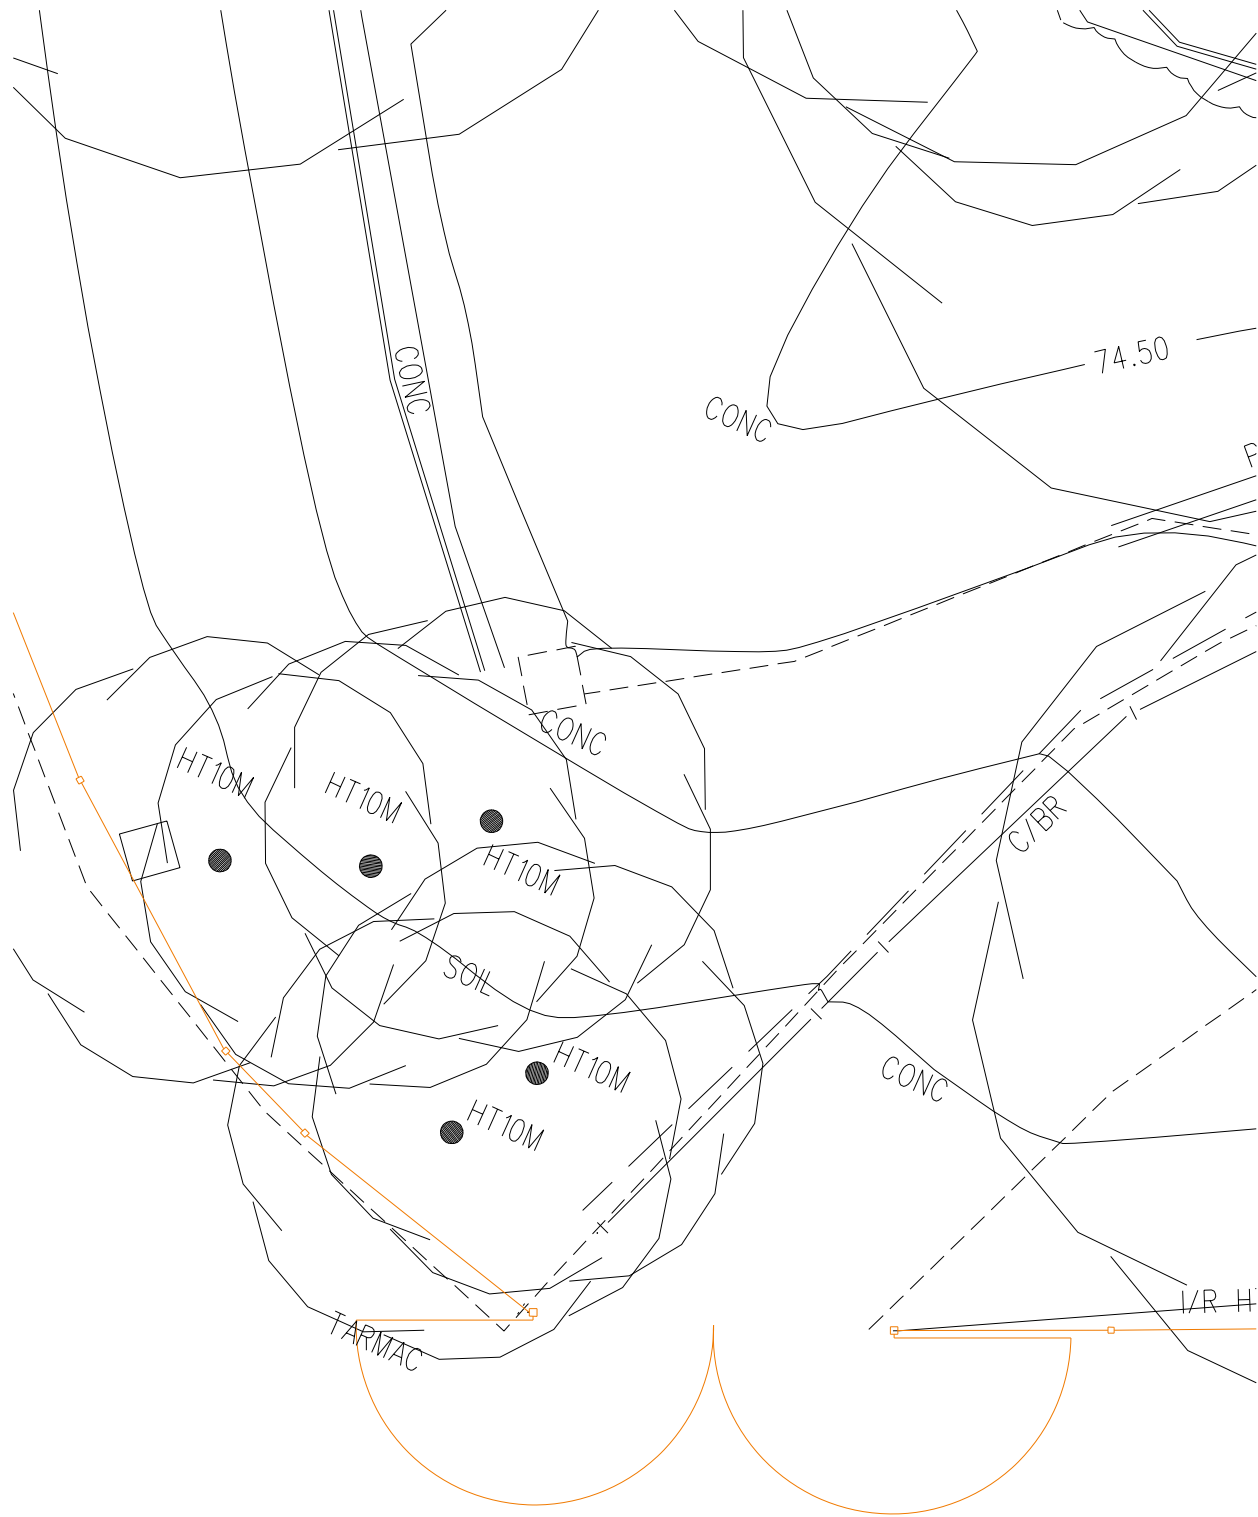


gate access 01: proposed plan

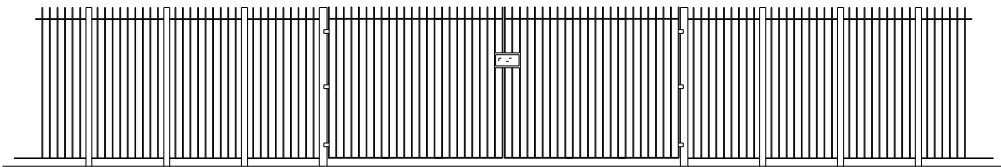


gate access 01: proposed elevation
refer to drwg al(05)223 for dimensions


NOTE: all new fencing and gates to be finished & maintained in black paint RAL 9005

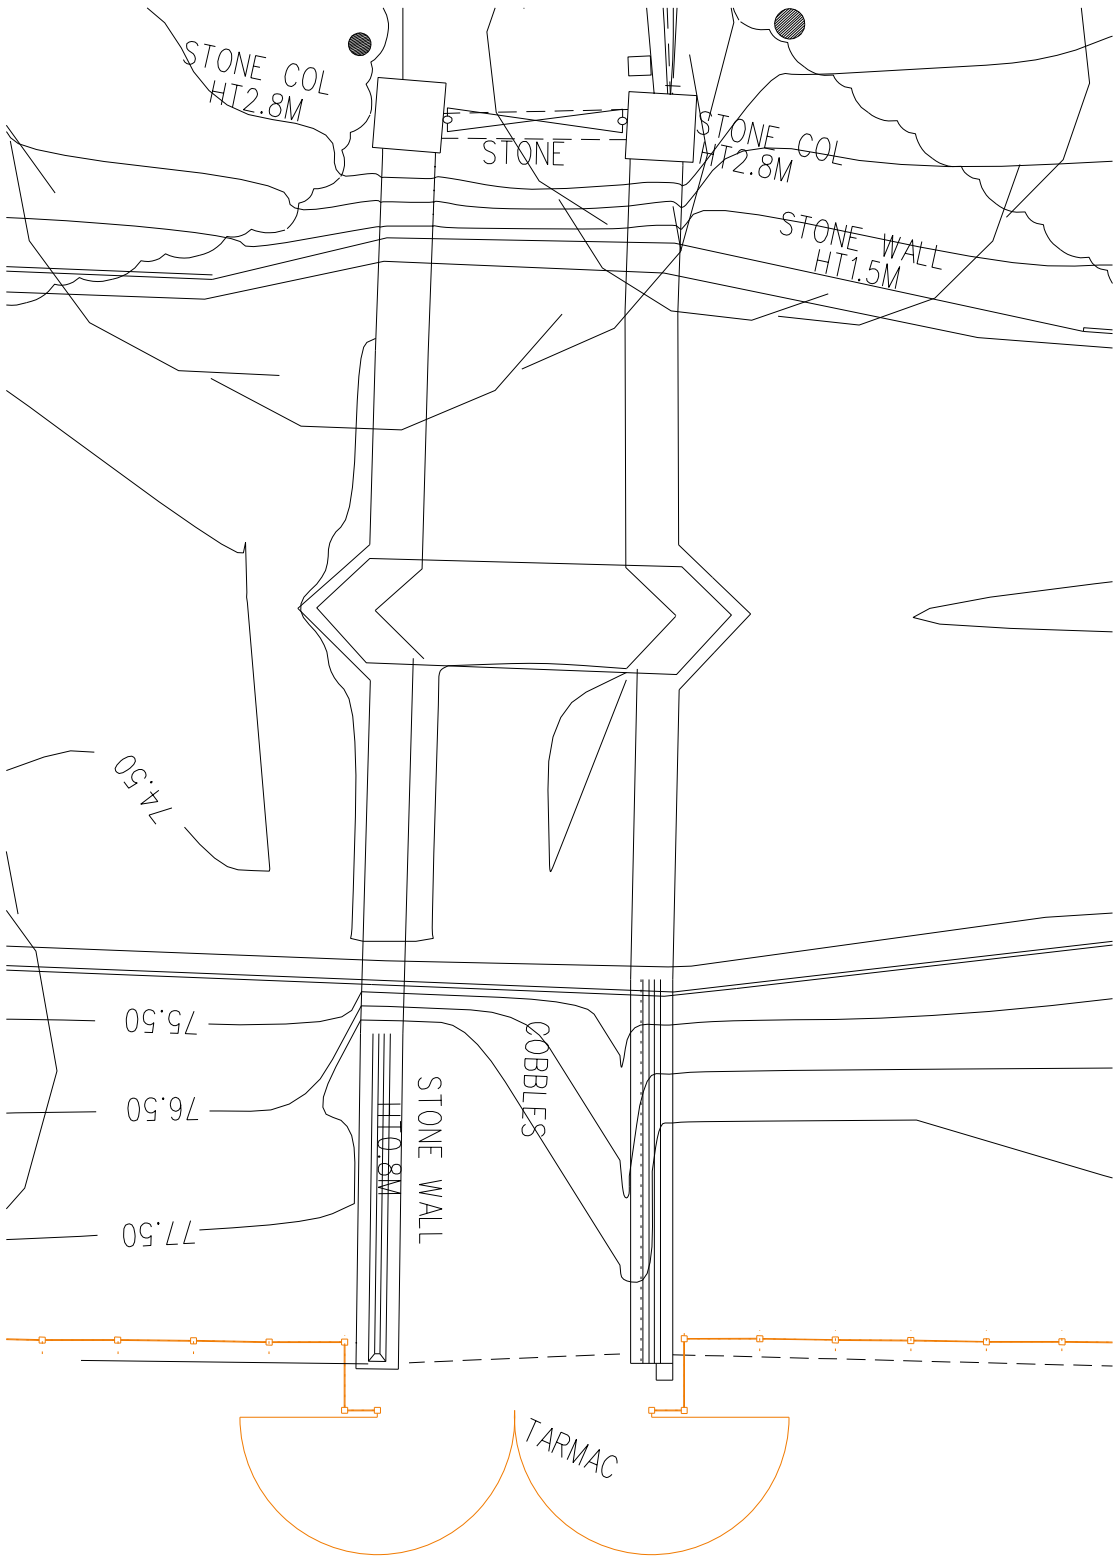

gate access 02: proposed plan

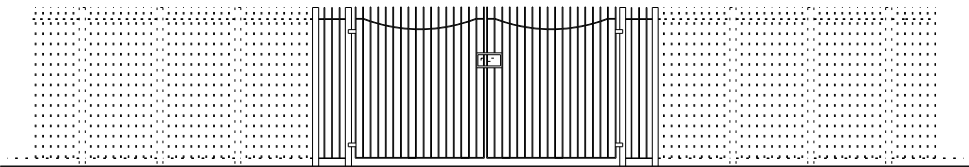

gate access 02: proposed elevation
refer to drwg al(05)225 for dimensions

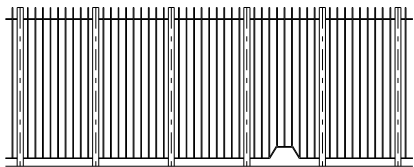

typical fence: proposed elevation
refer to drwg al(05)224 for dimensions