



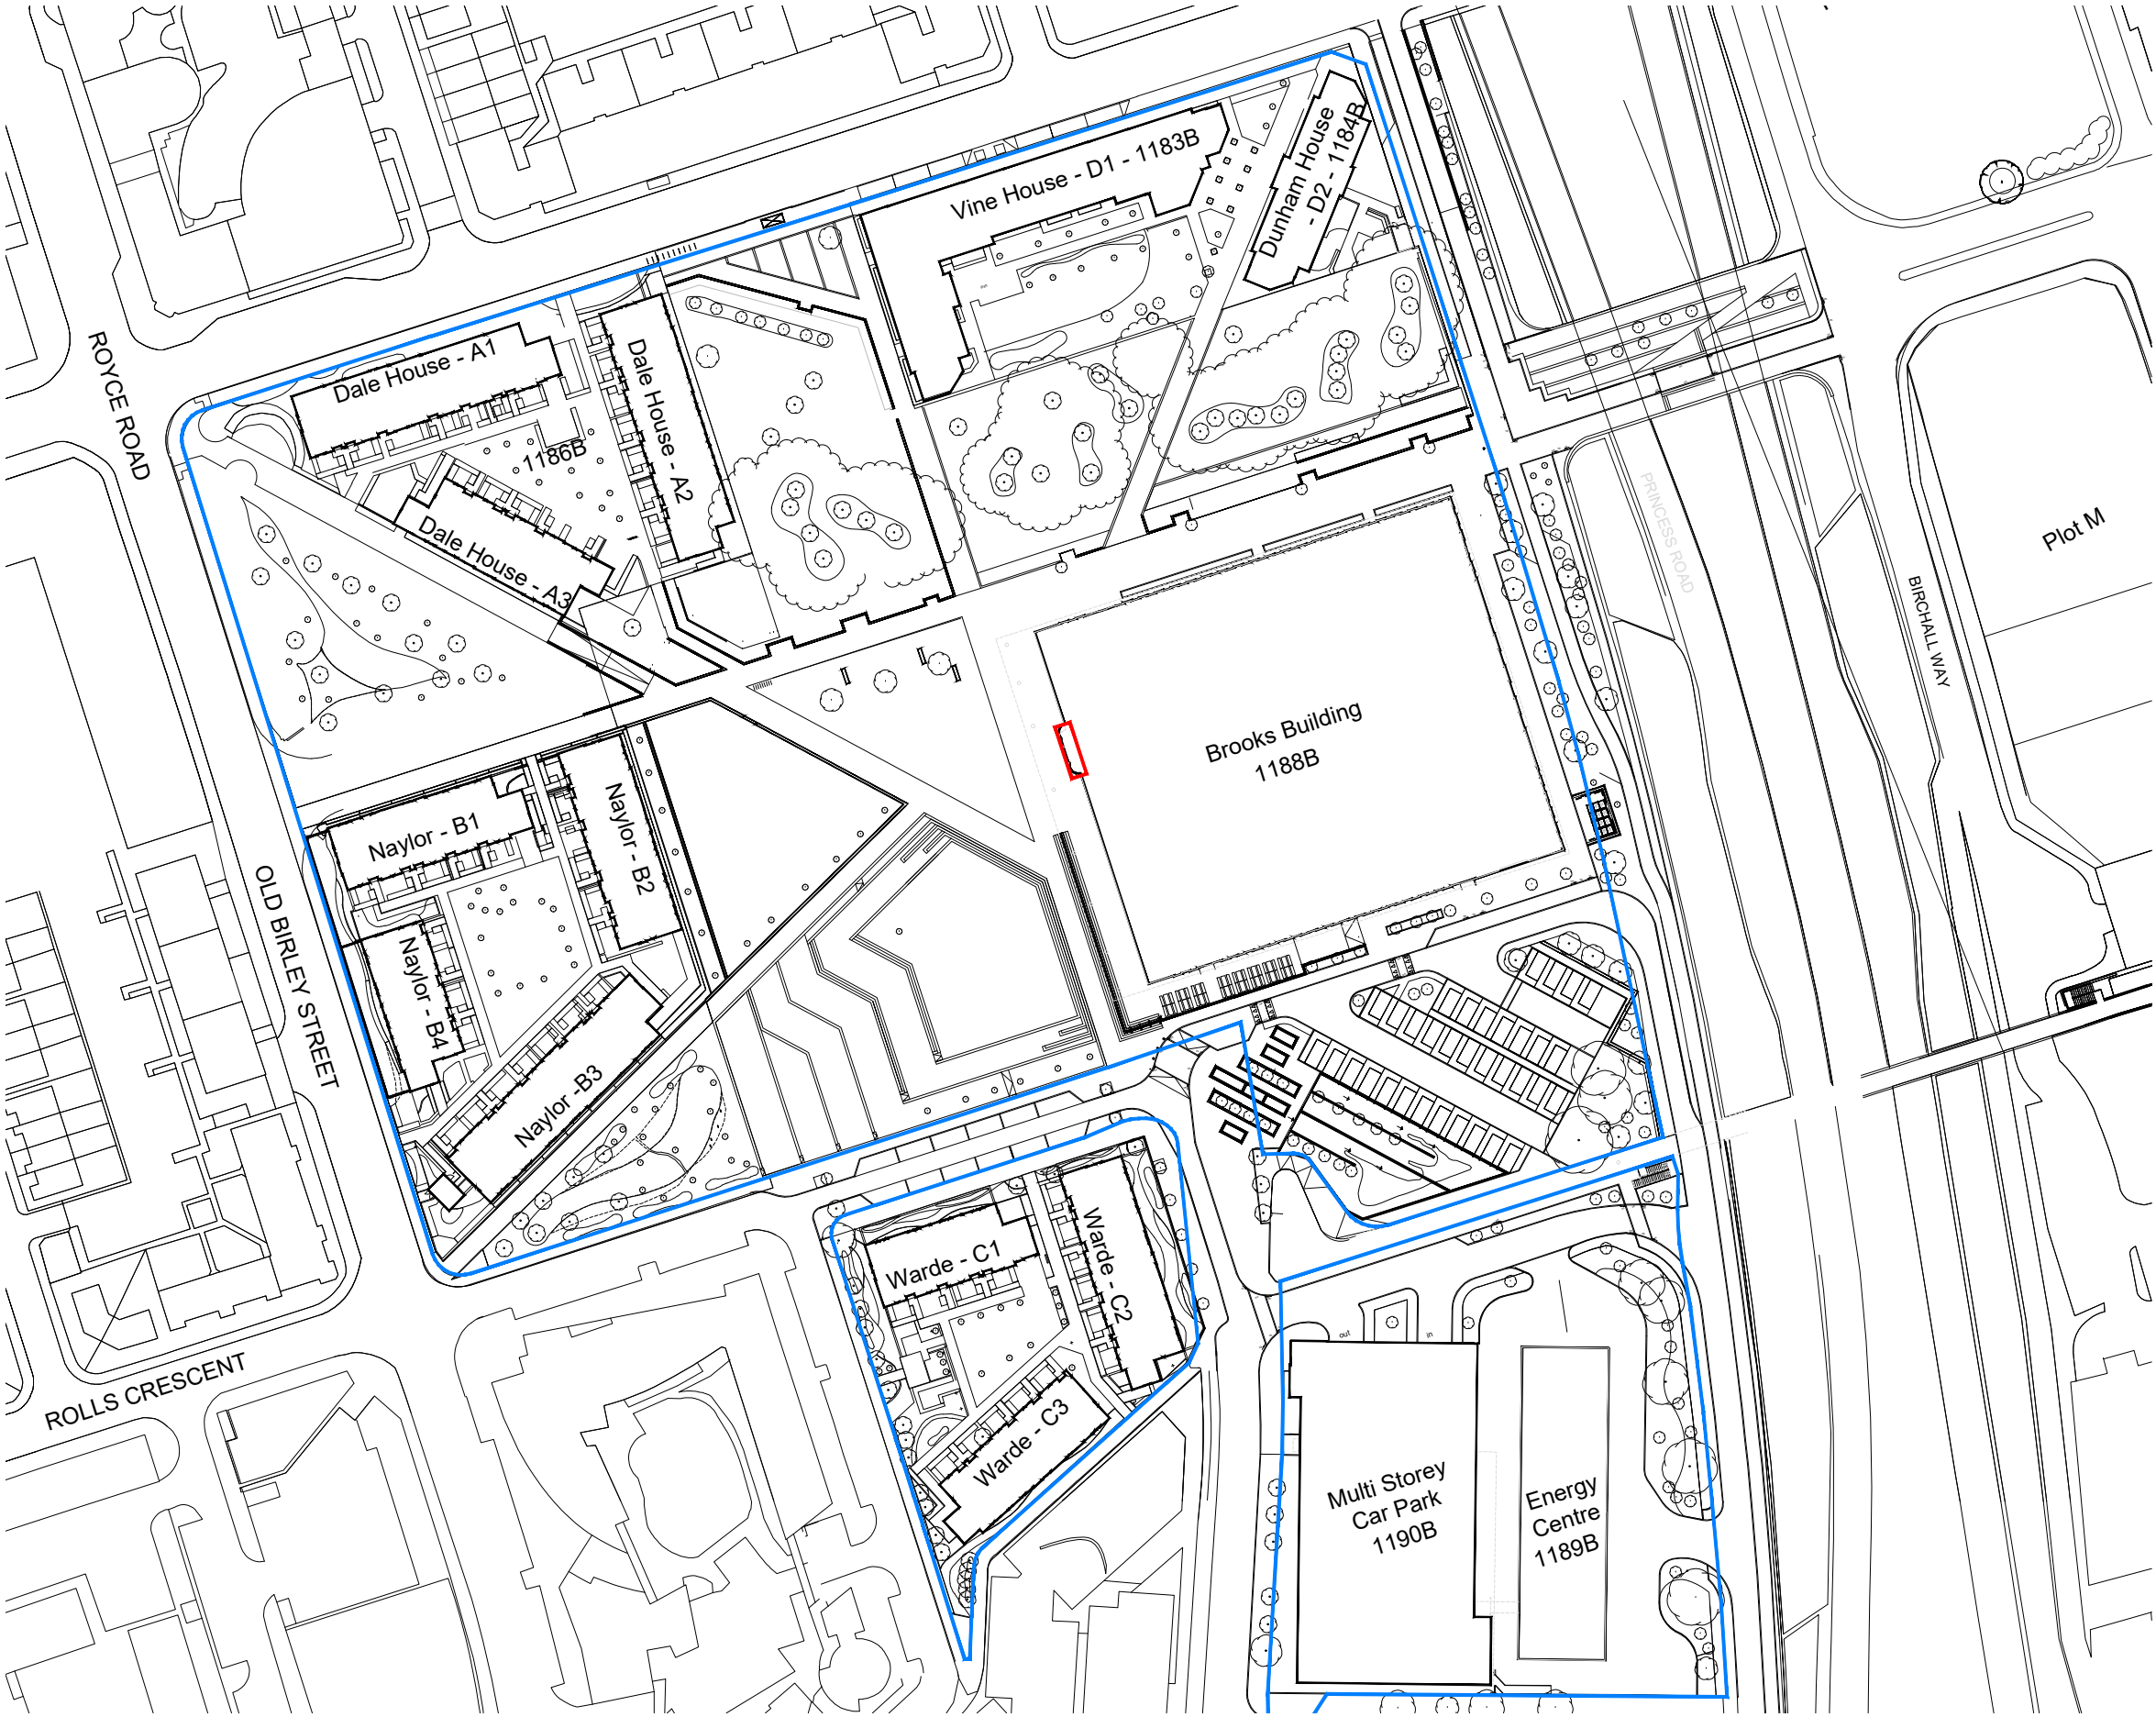

This drawing is subject to copyright and is not to be reproduced in part or whole without approval.
Do not scale this drawing - check all dimensions on site.

Health & Safety Notes

- Contractor must ensure that all work on site is carried out in a safe & satisfactory manner, in accordance with Health & Safety At Work Act 1974, COSHH Regulations 2002 & requirements of C.D.M

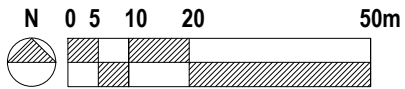

KEY

- Site Boundary
- Land in Client Ownership

P1	PLANNING ISSUE	03.03.2026
Rev.	Description	Date

Cassidy+Ashton

www.cassidyashton.co.uk

Architecture + Building Surveying + Town Planning

7 East Cliff, Preston, Lancashire, PR1 3JE 01772 258 356

10 Hunters Walk, Canal Street, Chester, CH1 4EB 01244 402 900

C+A

Client	Manchester Metropolitan University Manchester		
Project	Brooks Building - Entrance Door Replacement 53 Bonsall Street, Hulme, Manchester		

Drawing Title Site Location Plan			
Drawn by	SB	Checked by	NA/SB Date 03.03.2026
Status	PRELIMINARY	Scale @ A3	1:1250
Job no. 13790	Dwg.no. CAA-ZZ-ZZ-DR-A-100	Rev. P1	