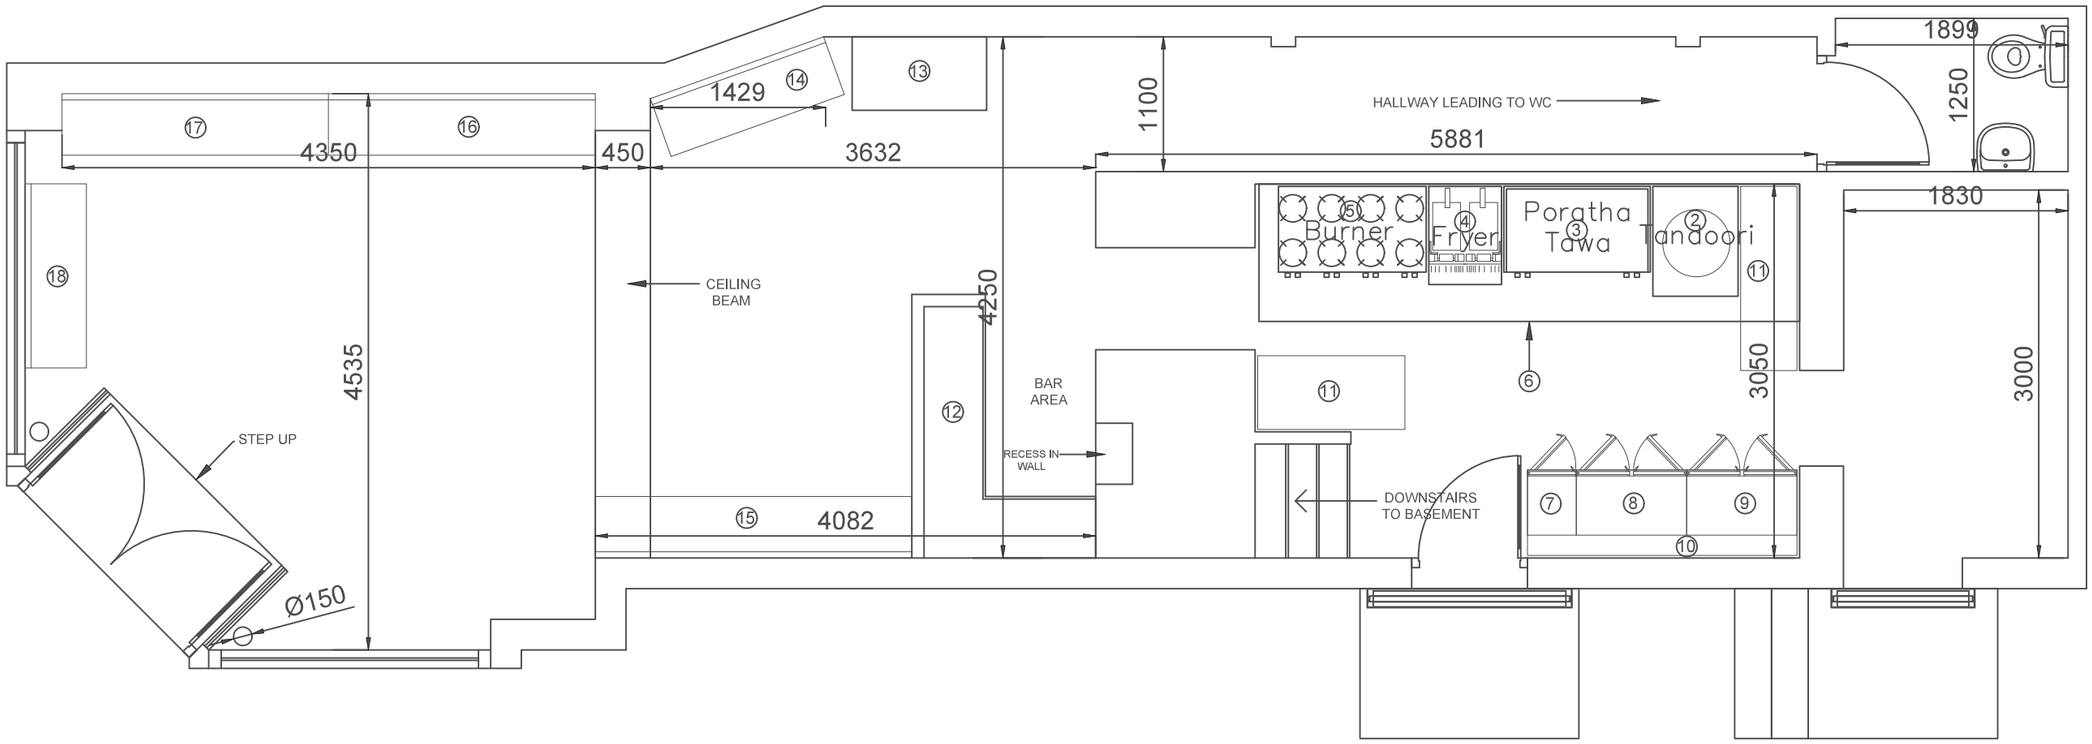


Proposed Plan

EQUIPMENT SCHEDULE			
ITEM	DESCRIPTION	QTY	DIMENSIONS
01	PREP TABLE	1	1500(w) x 460(d)
02	TANDOORI	1	896(w) x 695(d)
03	PARATHA TAWA	1	1196(w) x 700(d)
04	FRYER	2	800(w) x 594(d)
05	BURNER	1	1204(w) x 700(d)
06	EXTRACT CANOPY	1	CUSTOM
07	1 DOOR PREP TABLE	1	400(w) x 535(d)
08	2 DOOR PREP TABLE	1	900(w) x 535(d)
09	2 DOOR PREP TABLE	1	900(w) x 535(d)
10	PREP WORKTOP	1	2200w) x 700(d)
11	PREP TABLE	1	1200w) x 600(d)
12	BAR COUNTER	1	CUSTOM
13	WAITER TABLE	1	CUSTOM
14	WALL SEATING	1	CUSTOM
15	WALL SEATING	1	CUSTOM
16	WALL SEATING	1	CUSTOM
17	WALL SEATING	1	CUSTOM
18	WALL SEATING	1	CUSTOM

This drawing is to be read in conjunction with all relevant drawings.

The main contractor/builder is to interpret the requirements in relationship to the site conditions encountered and as agreed with the Building Control officer.

All dimensions and sizes to be verified on site, any discrepancies to be reported to the client/project manager. These annotations were prepared for planning and/or building control submission only.

This drawing and design is the (© 2020) property of Commercial Kitchen and Bar Consultants and should not be reproduced without written permission.

Rev	Description	By	Date
Initial Issue: 05.12.2025			

CLIENT
LPR CH LTD t/a MR CHAAT
595 Cheetham Hill Road
Manchester
M8 5EJ

PROJECT TITLE
Fit-out

DRAWING TITLE
Proposed Ground Floor Layout
Option 1

Drawn by: BM	Checked by: RH
Date: 05.12.2025	Scale: 1:50@A3

COMMERCIAL KITCHEN & BAR
Manchester. UK.
www.commercialkitchenandbar.com
0161 266 1000 | 07732 096 418

Job Ref.	Drawing No.	Revision
JR	101	H