


01 VERTICAL SECTION
Scale 1:5

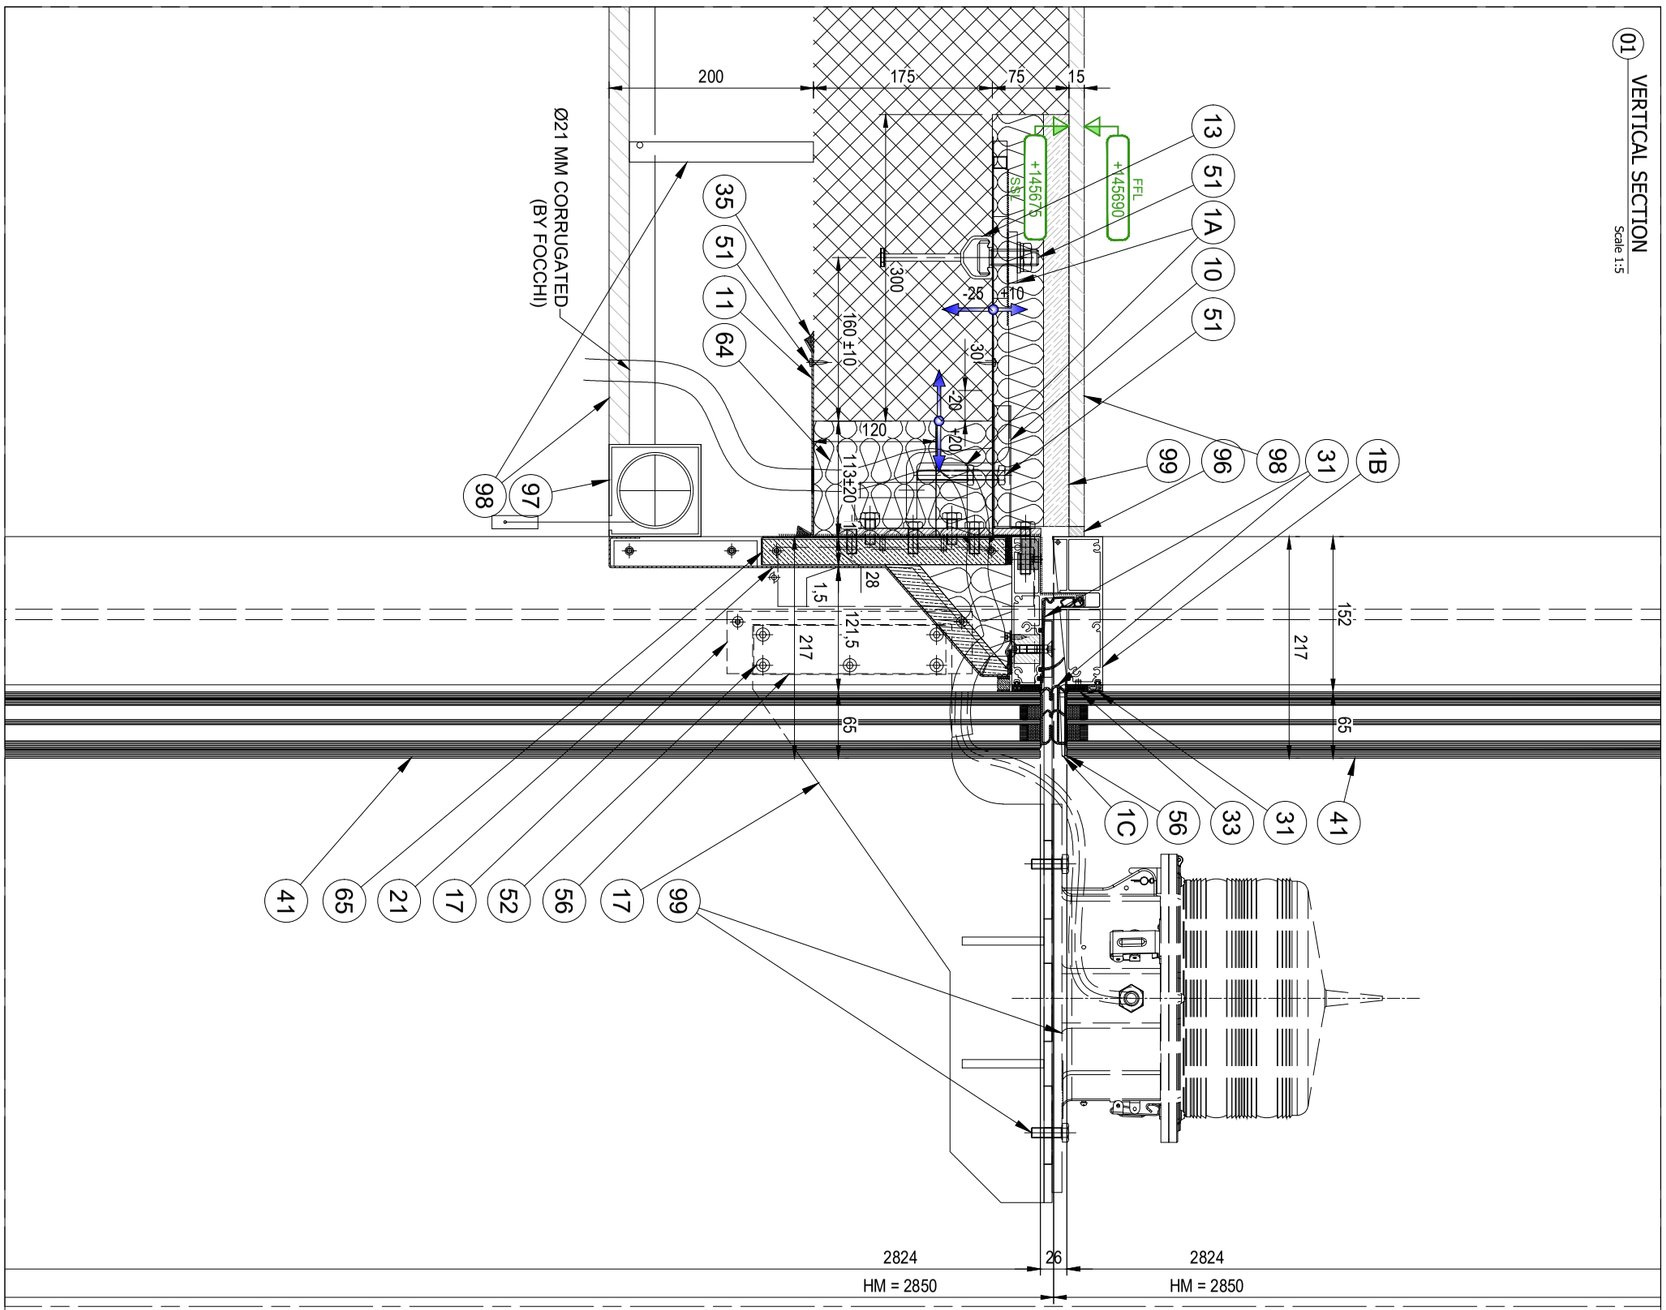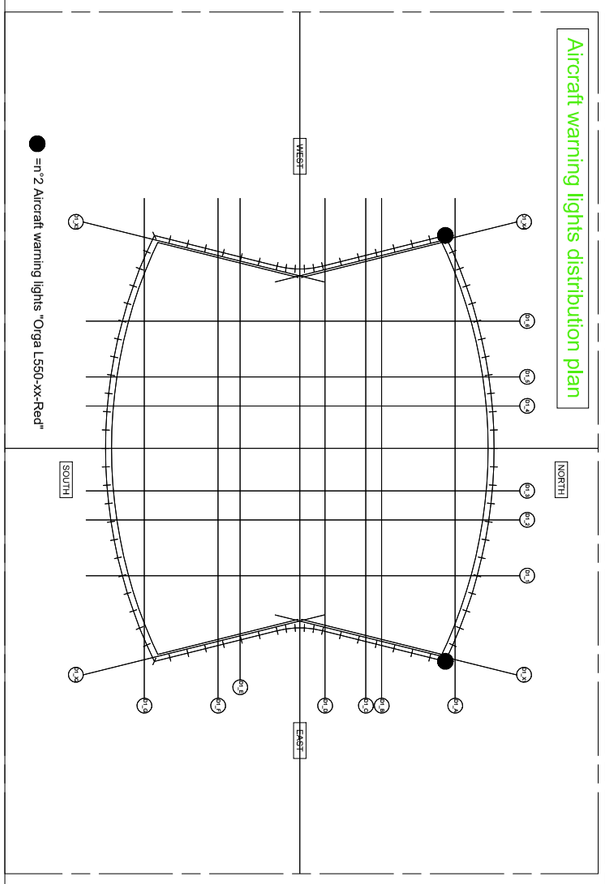


02 HORIZONTAL SECTION
Scale 1:5

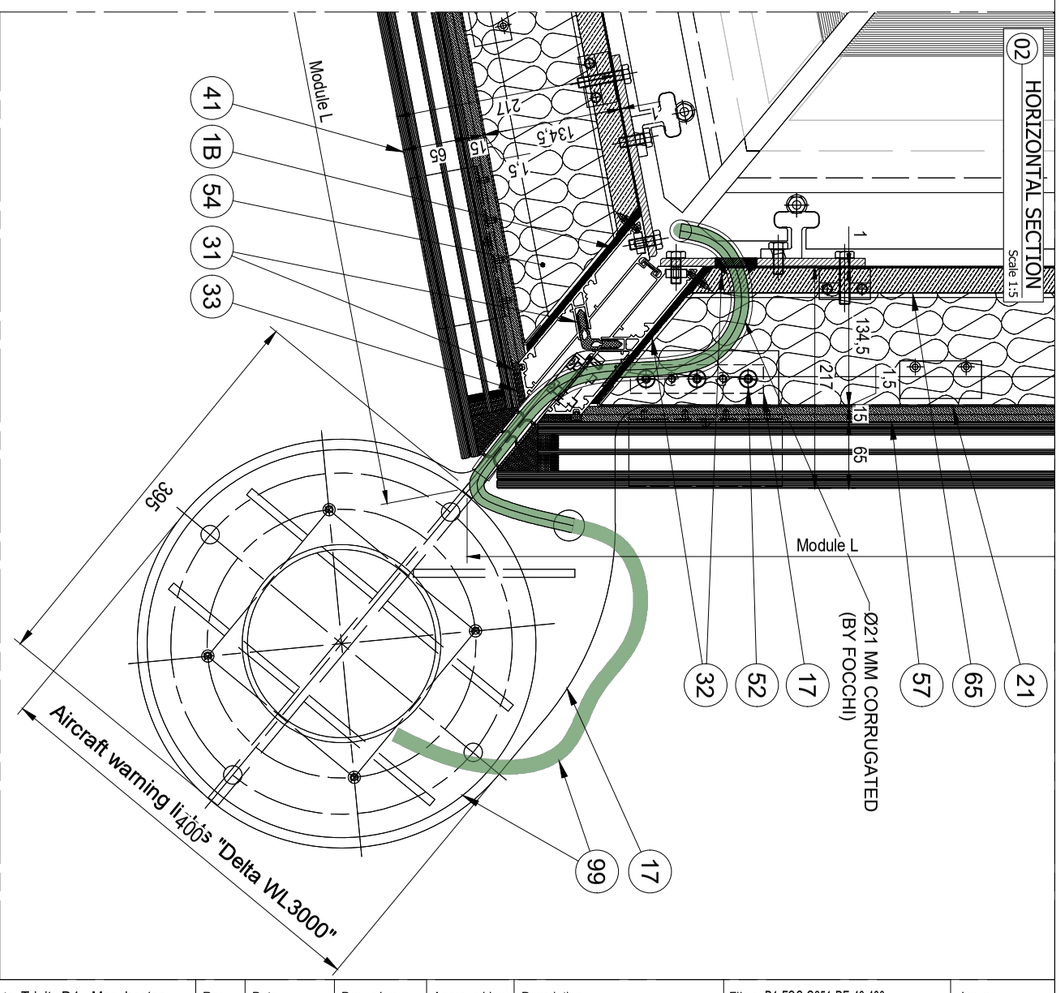


FOCCHI

Title :

# D1 - AIRCRAFT WARNING LIGHTS

DISTRIBUTION PLAN AND DETAILS L43

| | |
|---|---|
| Project : | Trinity D1 - Manchester |
| Refer to : | D1D2-UT@focchi.it |
| Architect : | SIMPSON HAUGH AND PARTNERS |
| Client : | RENAKER BUILD LTD |
| Package : | Curtain Wall |

| Rev | Date | Drawn by: | Approved by: | Description |
|---|---|---|---|---|
| P01 | 12/04/2024 | FDC | G. LASI | First Issue |
| P02 | 15/07/2024 | FDC | G. LASI | SEE RED CLOUDS |
| C01 | 23/08/2024 | FDC | G. LASI | FOR CONSTRUCTION |
| - | - | - | - | - |

| | | |
|---|---|---|
| File : D1-FOC-G251-DE-43-480 | | Issue: - |
| Scale : 1:150 @ A3 | Issued for : CONSTRUCTION | Job : 230030 |
| Drw.: D1-FOC-G251-DE-43-480 | | Rev.: C01 |