


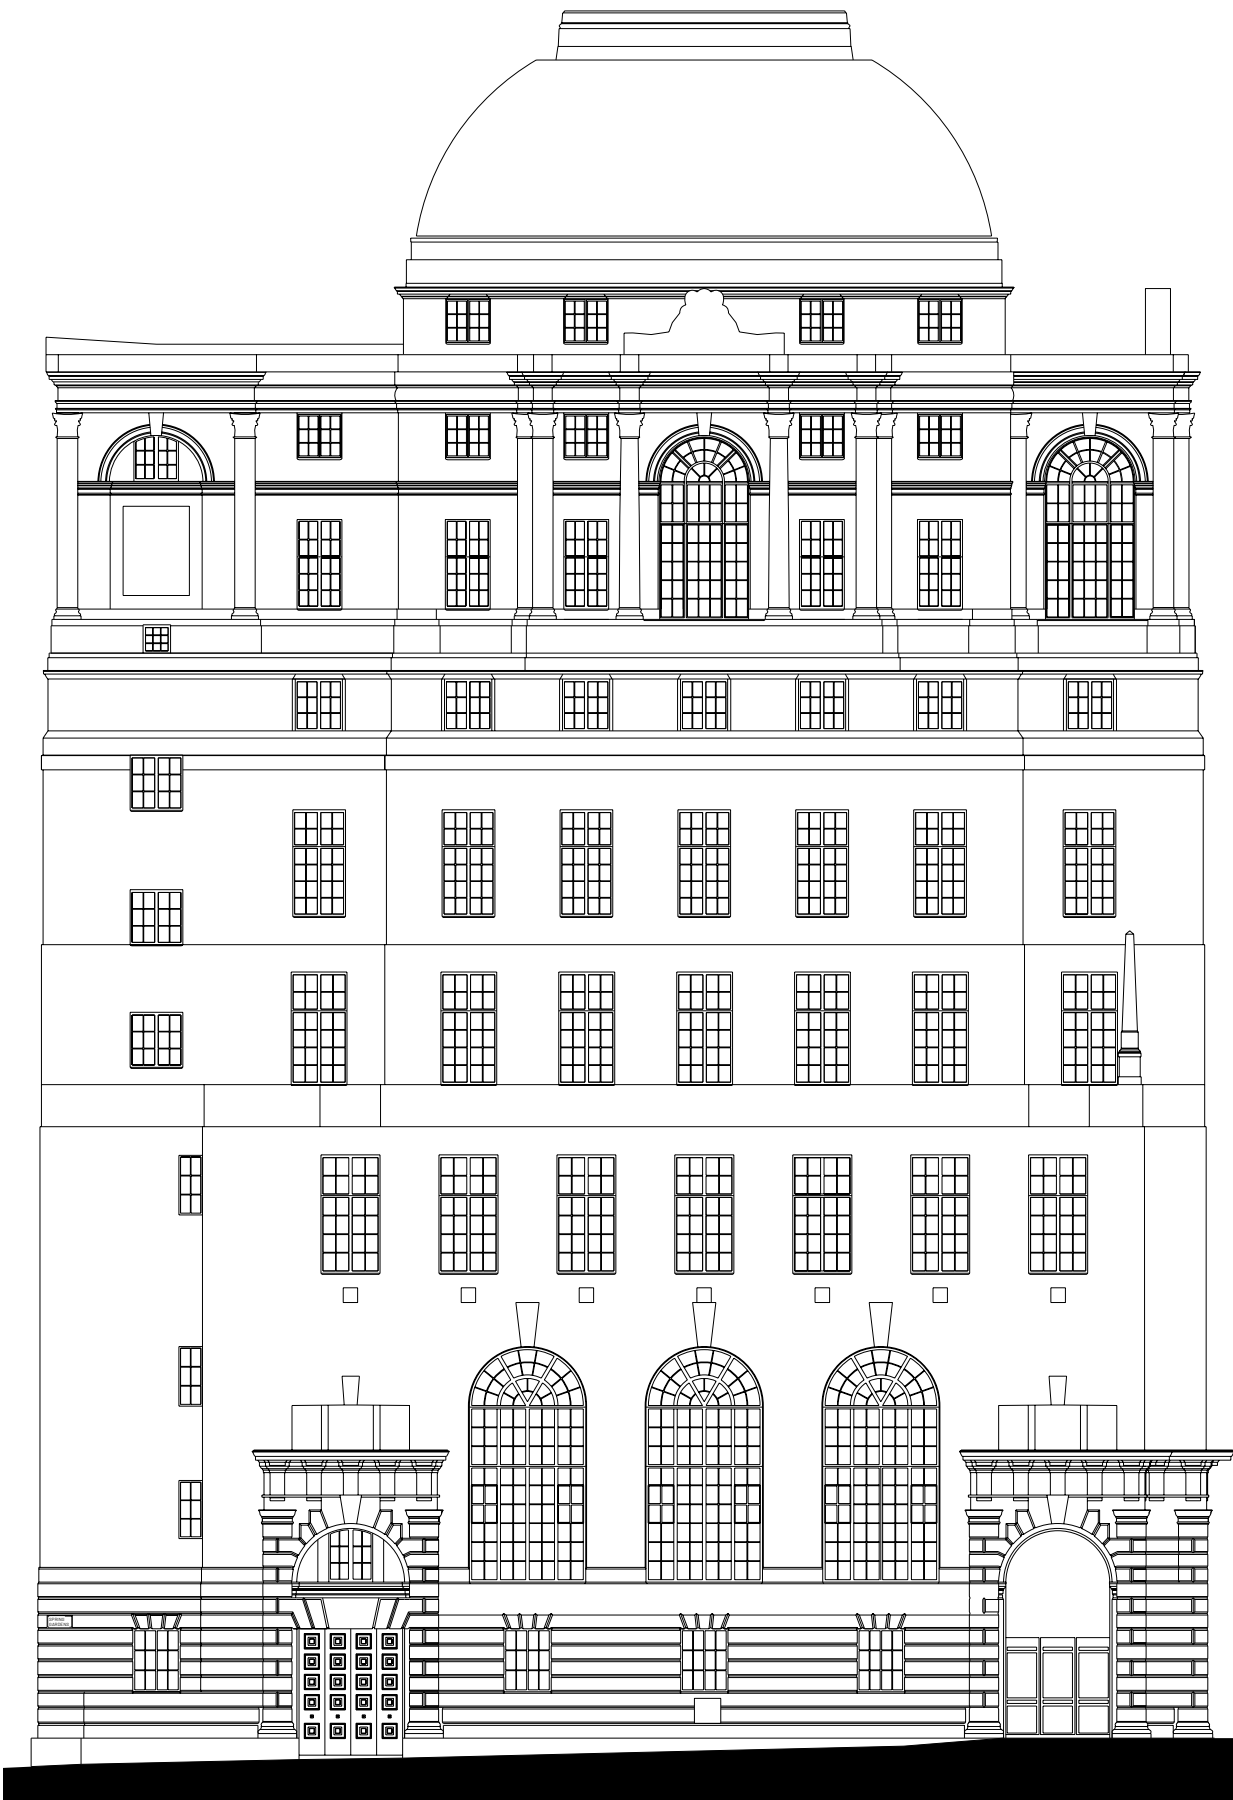

1 Existing Elevation
Scale: 1:200

REV	NOTE	DRN	CHK
-----	------	-----	-----

HOTEL GOTHAM SECONDARY GLAZING			
-----------------------------------	--	--	--

Existing Elevation
Spring Gardens

PROJECT REF.	2112
DRWG NO.	E(220)
REVISION	
SCALE	1:100 @ A3
DATE 1st	Mar 26
DRAWN	GS

SK sketch E existing P proposed T tender C construction FI final issue

+44 161 236 0051
ARCHITECT@ATELIERMB.CO.UK

ATELIER.MB