




KEY


- Woodfibre insulation
- New wall

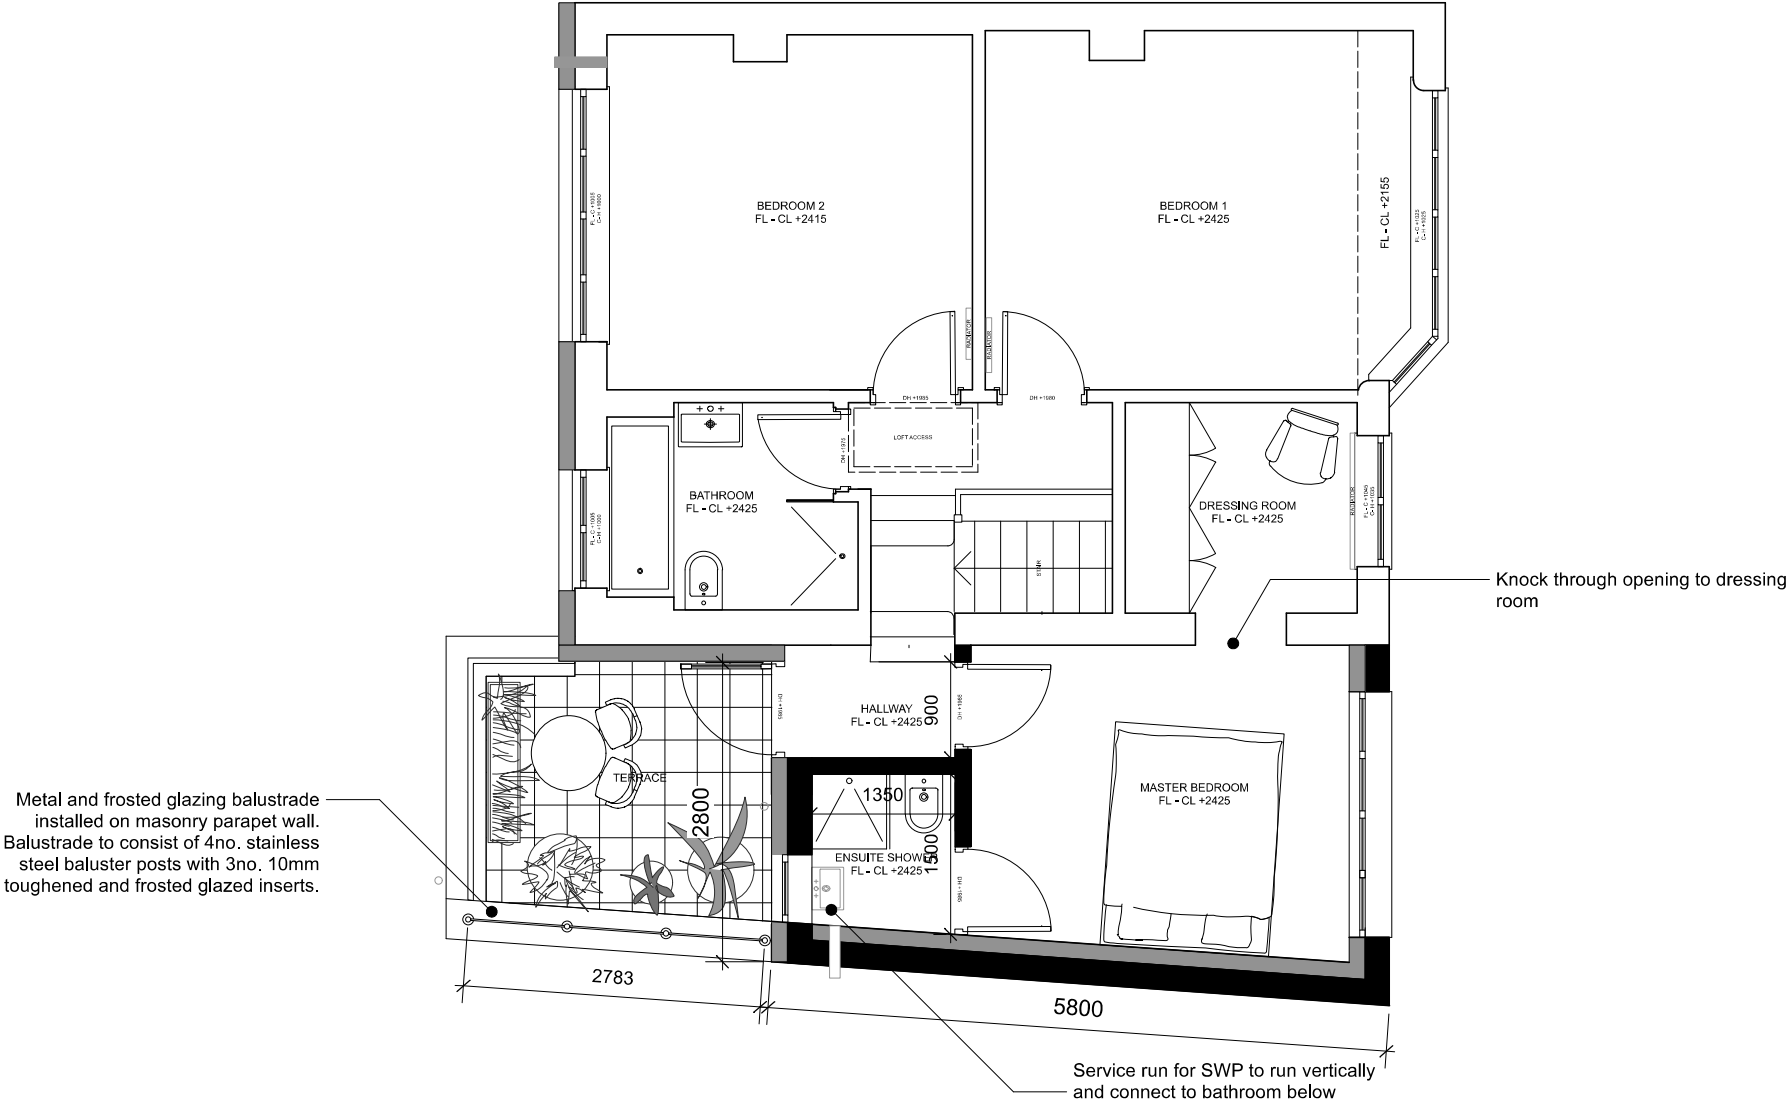




Stainless steel hopper +
down pipes
eg. Lindab

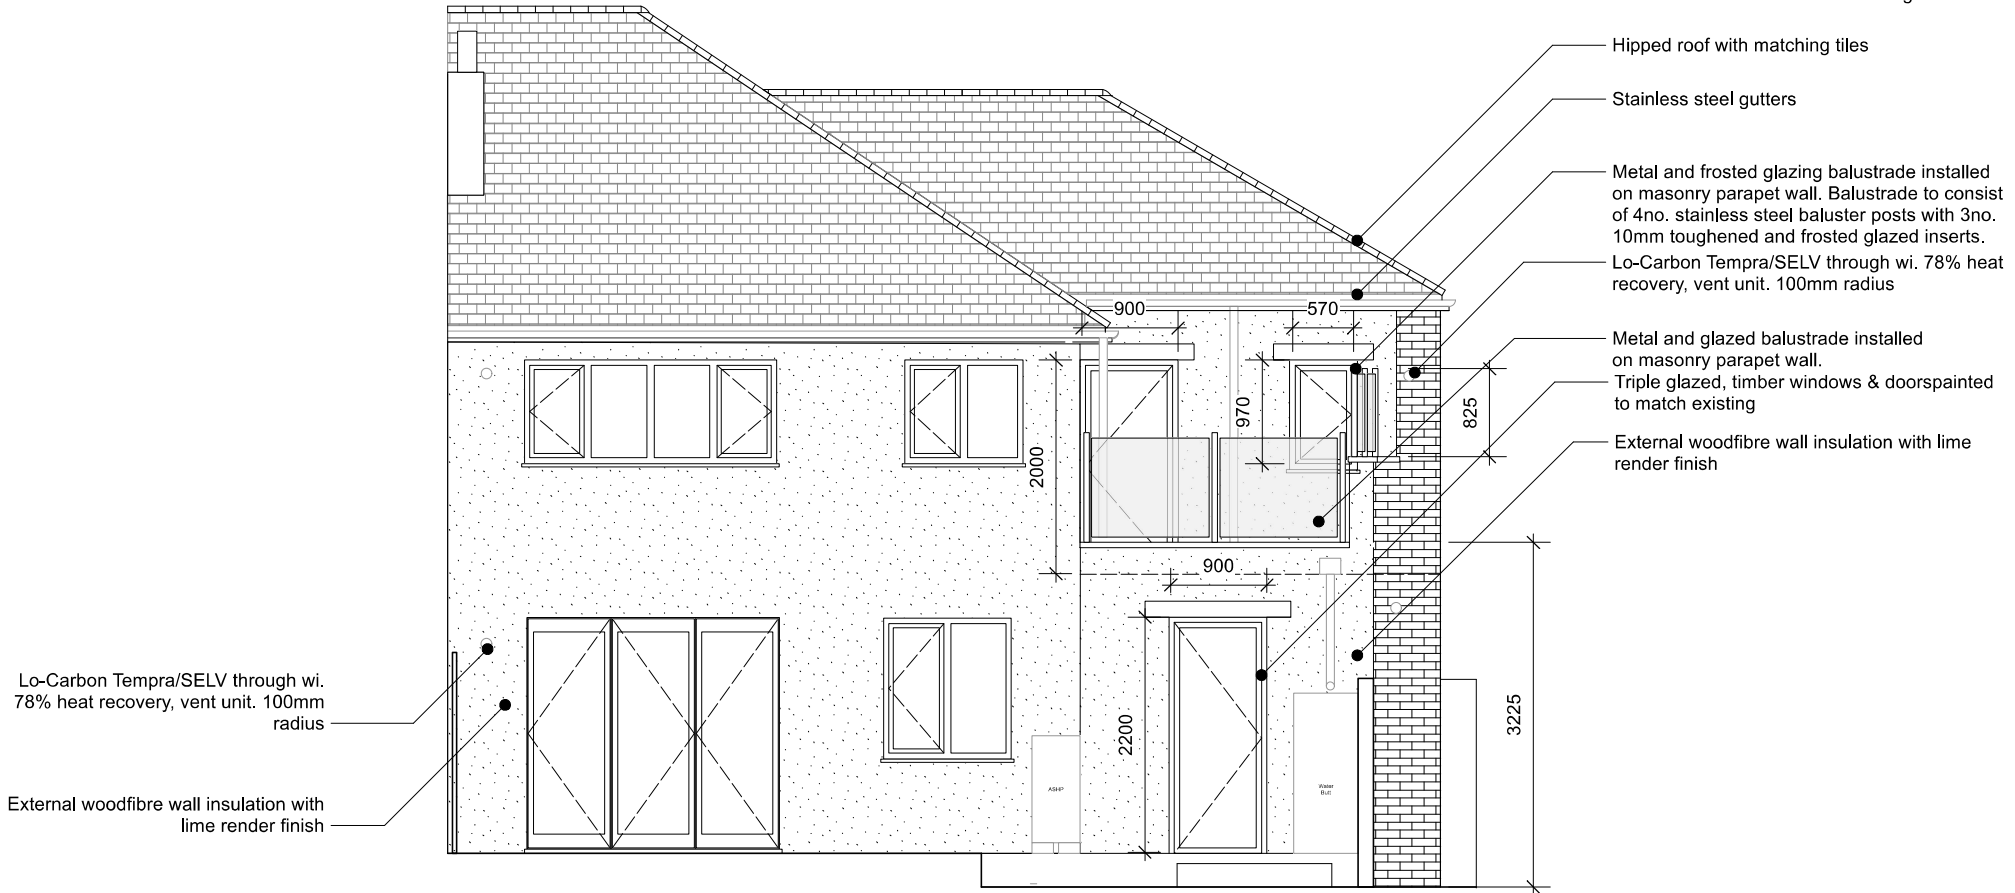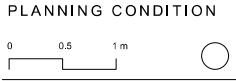

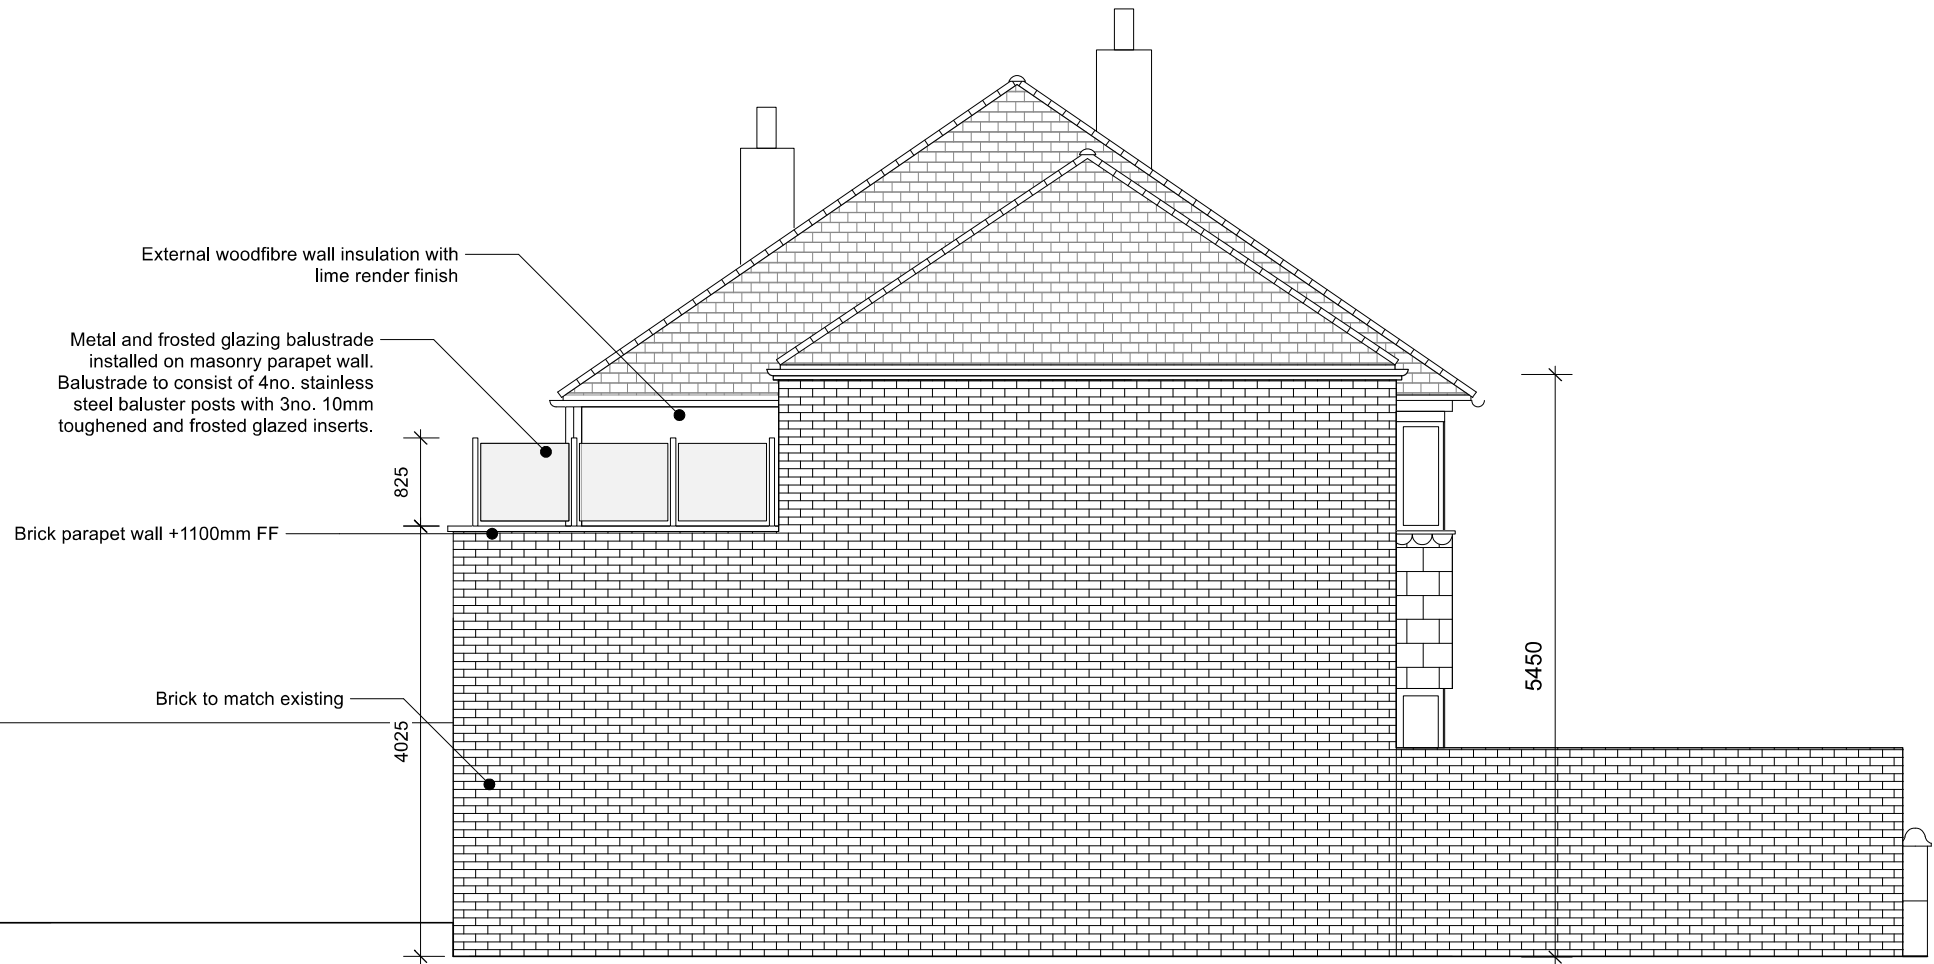

PLANNING CONDITION

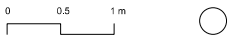

EDITORIAL
STUDIO

Drawing
Proposed
Side Elevation
Project
Groby Road

Contact
post@editorialstudio.com
Scale 1:50 @ A3 Date 17.11.25 Drawing No. 046_L15_03