


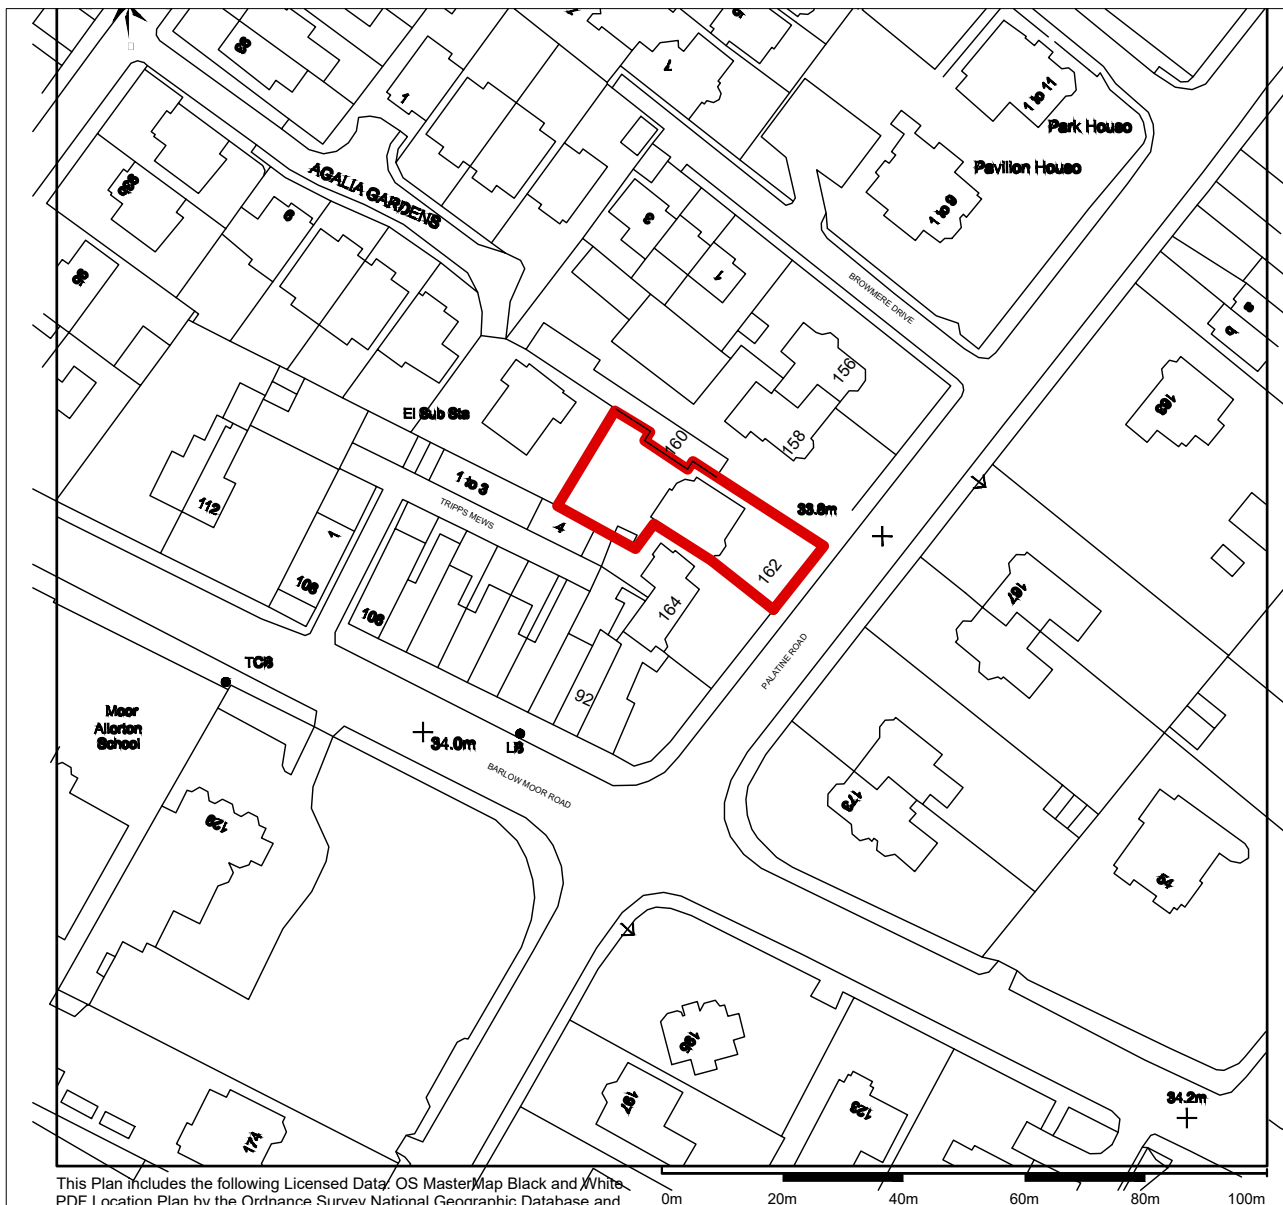

This Plan includes the following Licensed Data: OS MasterMap Black and White, PDF Location Plan by the Ordnance Survey National Geographic Database and incorporating surveyed revision available at the date of production. Reproduction in whole or in part is prohibited without the prior permission of Ordnance Survey. The representation of a road, track or path is no evidence of a right of way. The representation of features, as lines is no evidence of a property boundary. © Crown copyright and database rights, 2019. Ordnance Survey 0100031673

Scale: 1:1250, paper size: A4

Site Boundary

Simon R Miles
Chartered Architect
Didsbury
Manchester
T: 07778 137830
E: srmilesarchitect@gmail.com

Do not scale. Contractors must check all dimensions on site before preparing production drawings or commencing any work. This drawing and its design is the copyright of S.R.Miles Ltd and may not be reproduced in any form whatsoever without their prior express written consent.

Project :
162 Palatine Road Didsbury
Title :
OS location plan
Drawing number :
22 374 PL000
Issue :
Client :
Mr & Mrs Cullen

Scale :
1:1250 @ A4
Date :
28.12.2022
CAD Ref :
22 374
Drawn by :
SRM

SRM

Simon R Miles BA(Hons) Dip Arch(RIBA)
Chartered Architect