

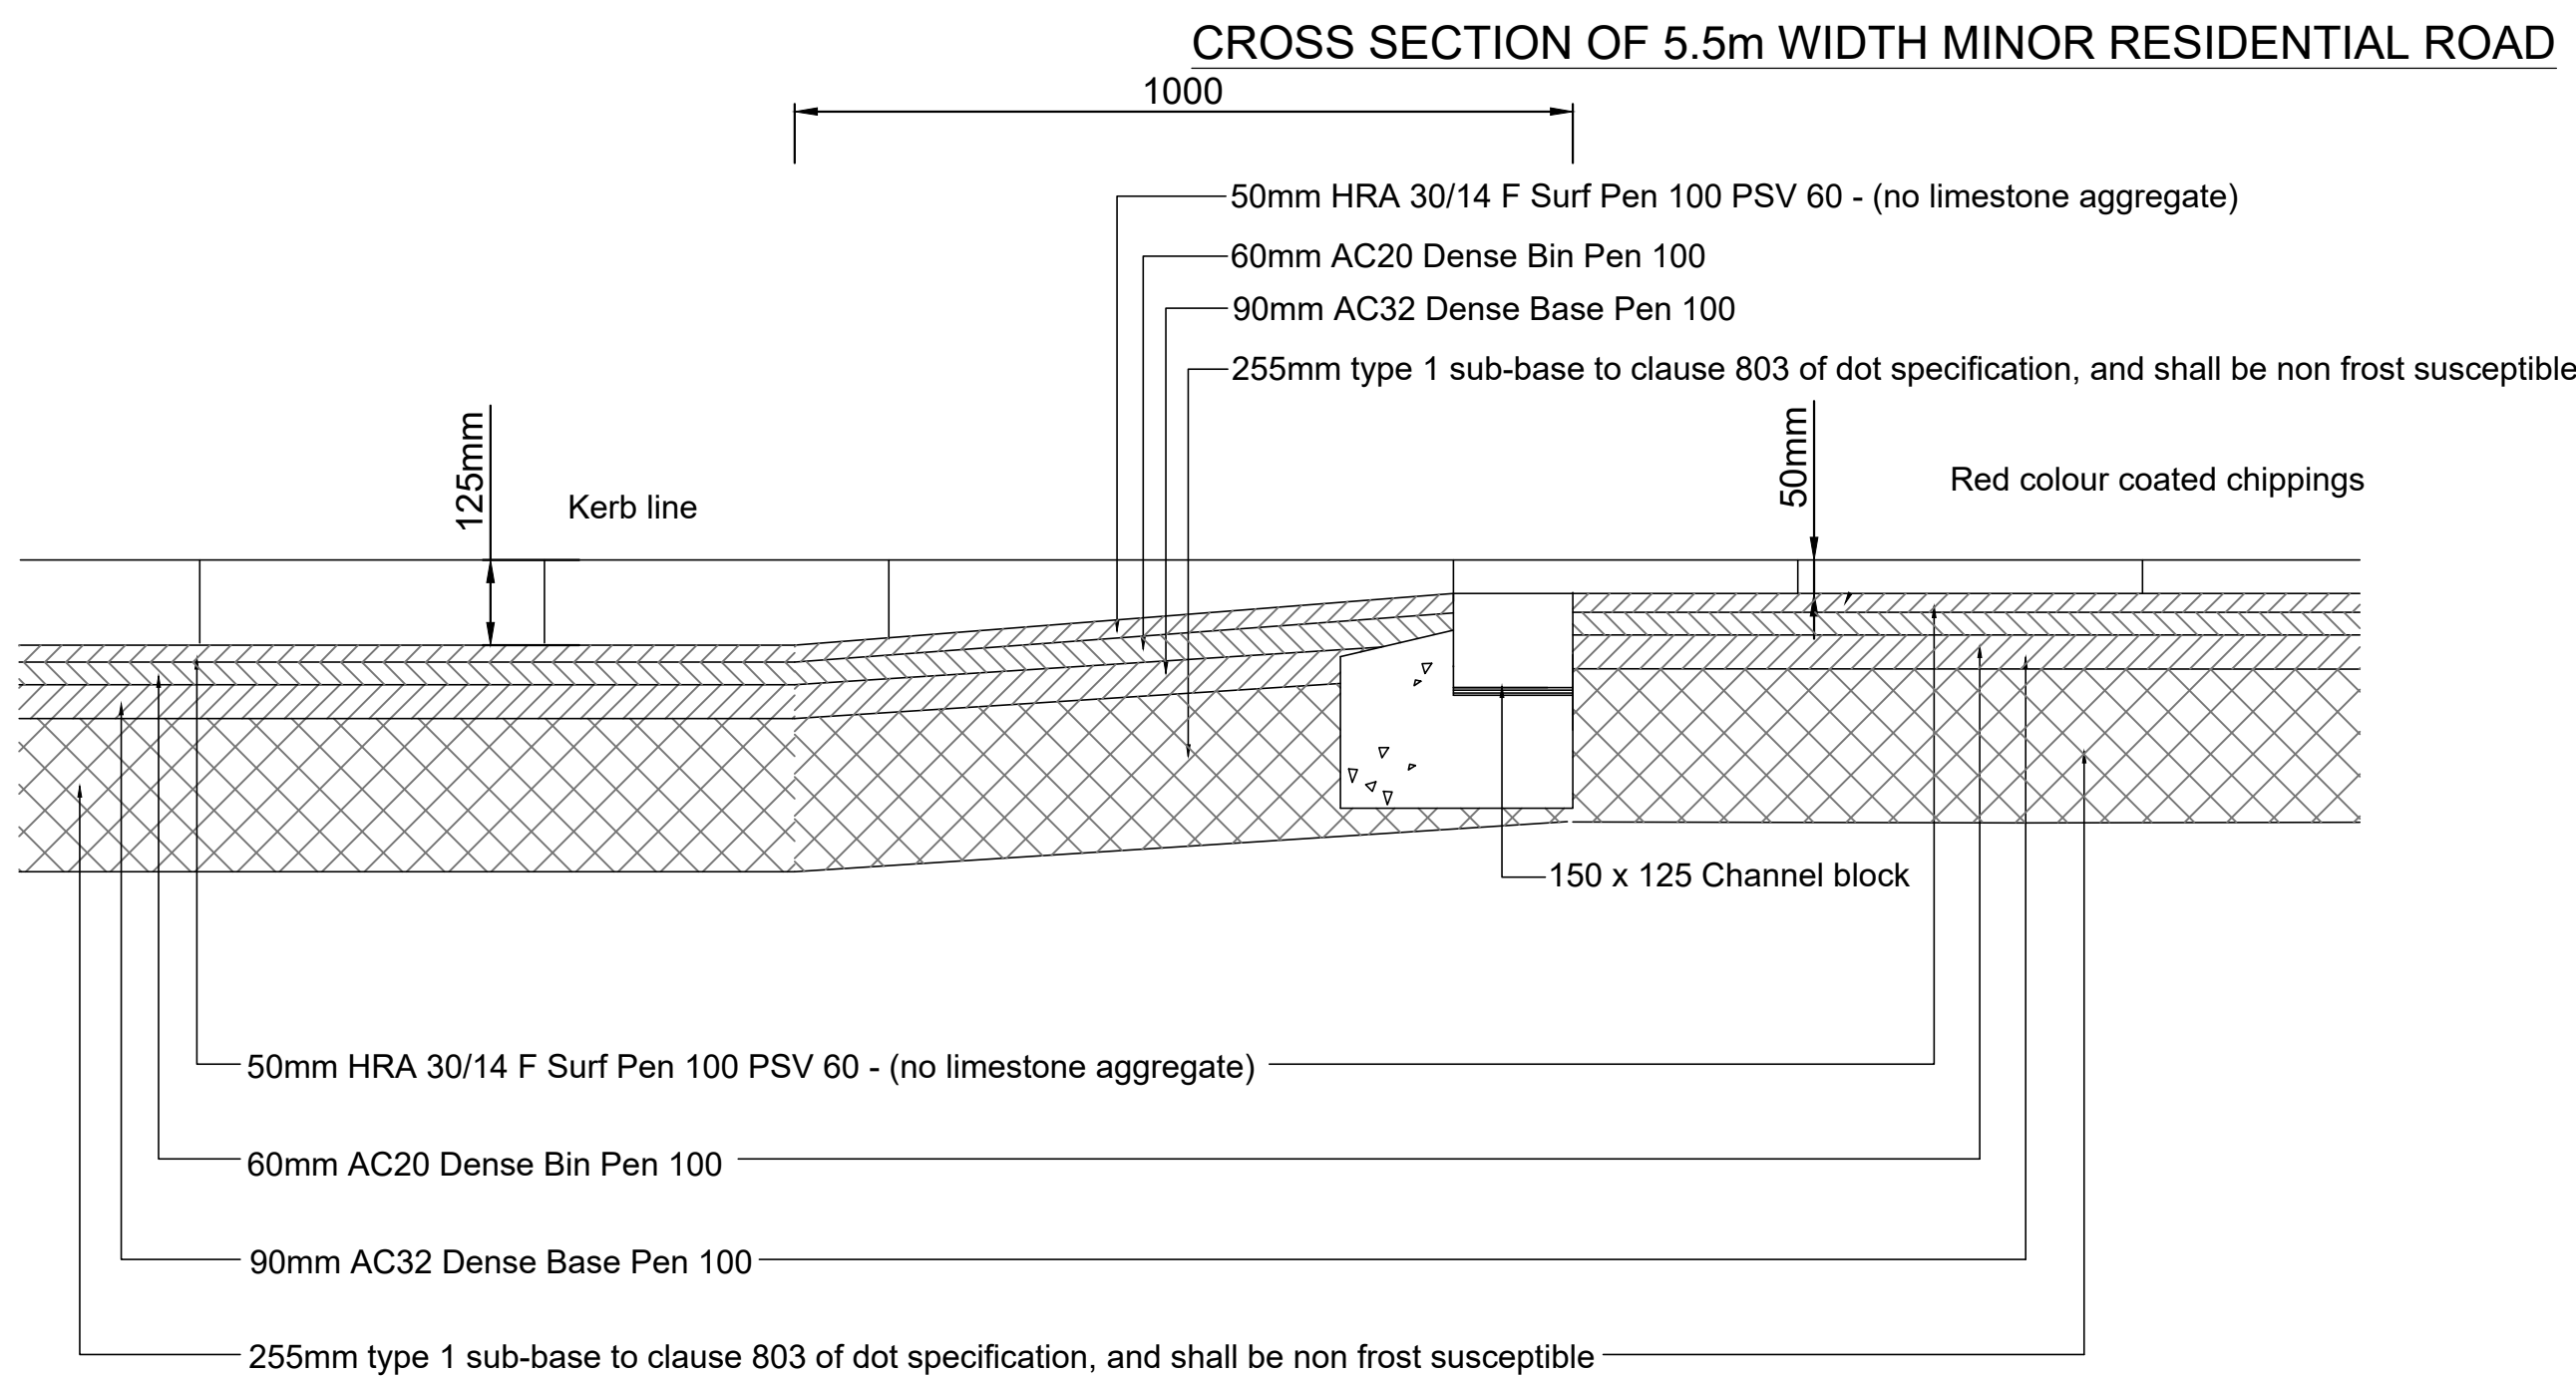
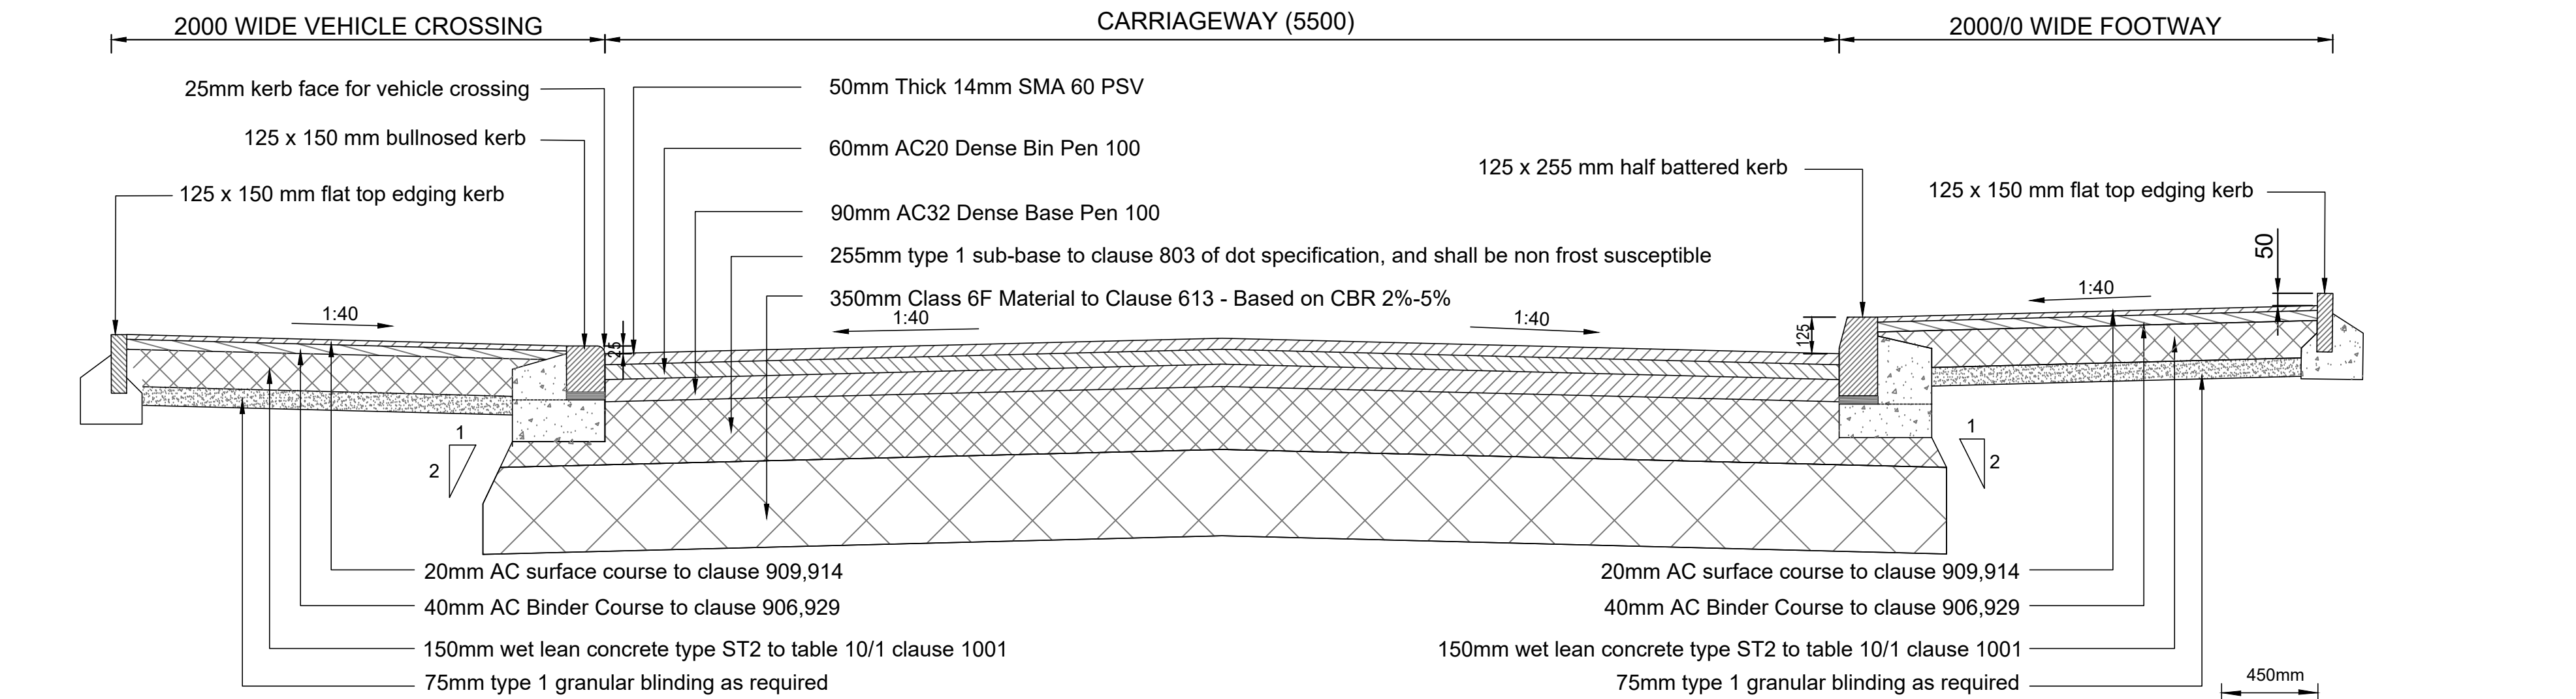


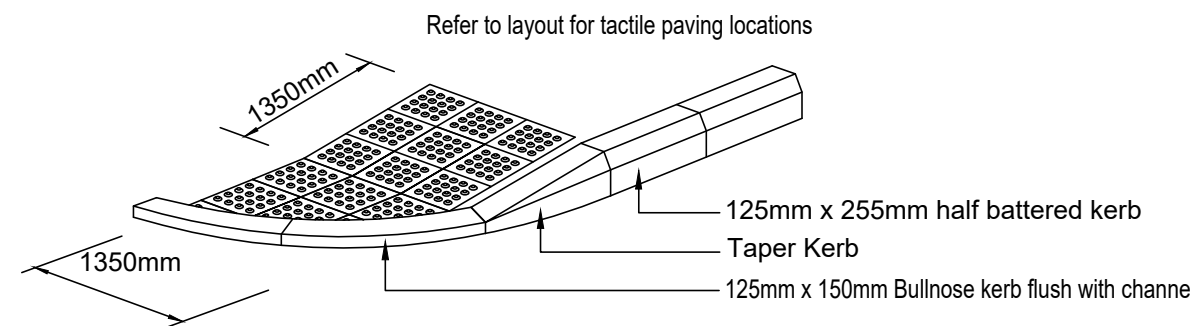


NOTES ON TACTILE PAVING:

- All dimensions in mm
- Materials - Tactile surface to be constructed from any material suitable for paving footway surfaces.
- Tactile crossing flags to be in accordance with BS 7263: Part 1:1994

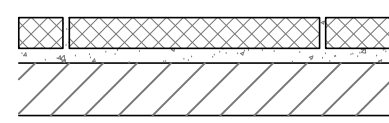


TYPICAL TACTILE CROSSING DETAILS

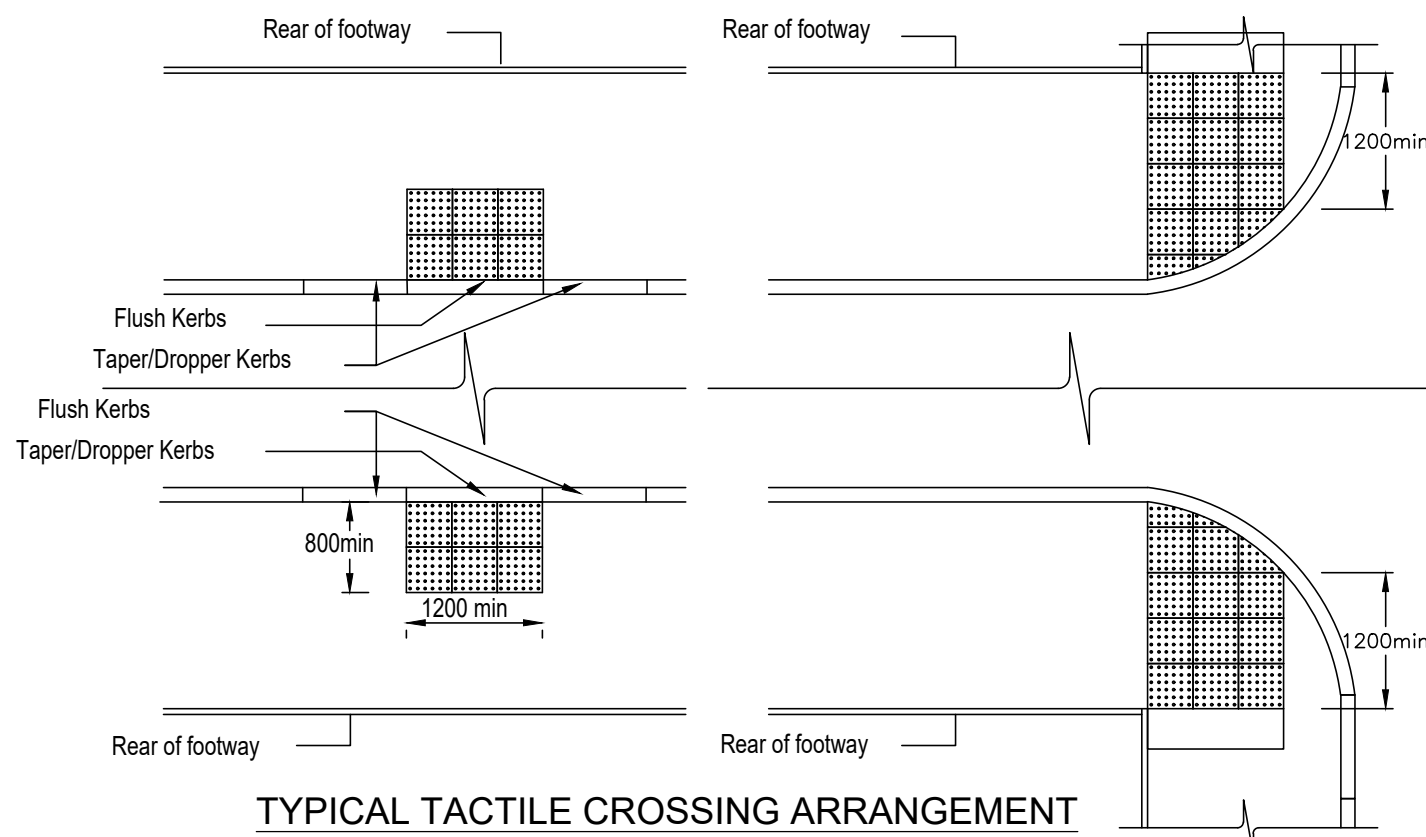



TYPICAL TACTILE CROSSING ARRANGEMENT

Heavy duty ductile iron gully grate and frame to be BS 479 1976 ref. GaZ 450 (EN 124 ref. D400) Single piece grate, anti-theft captive hinge, black bitumen coated. Minimum weight 31Kg bedded in accordance with specification in Part 5 HA 104/02

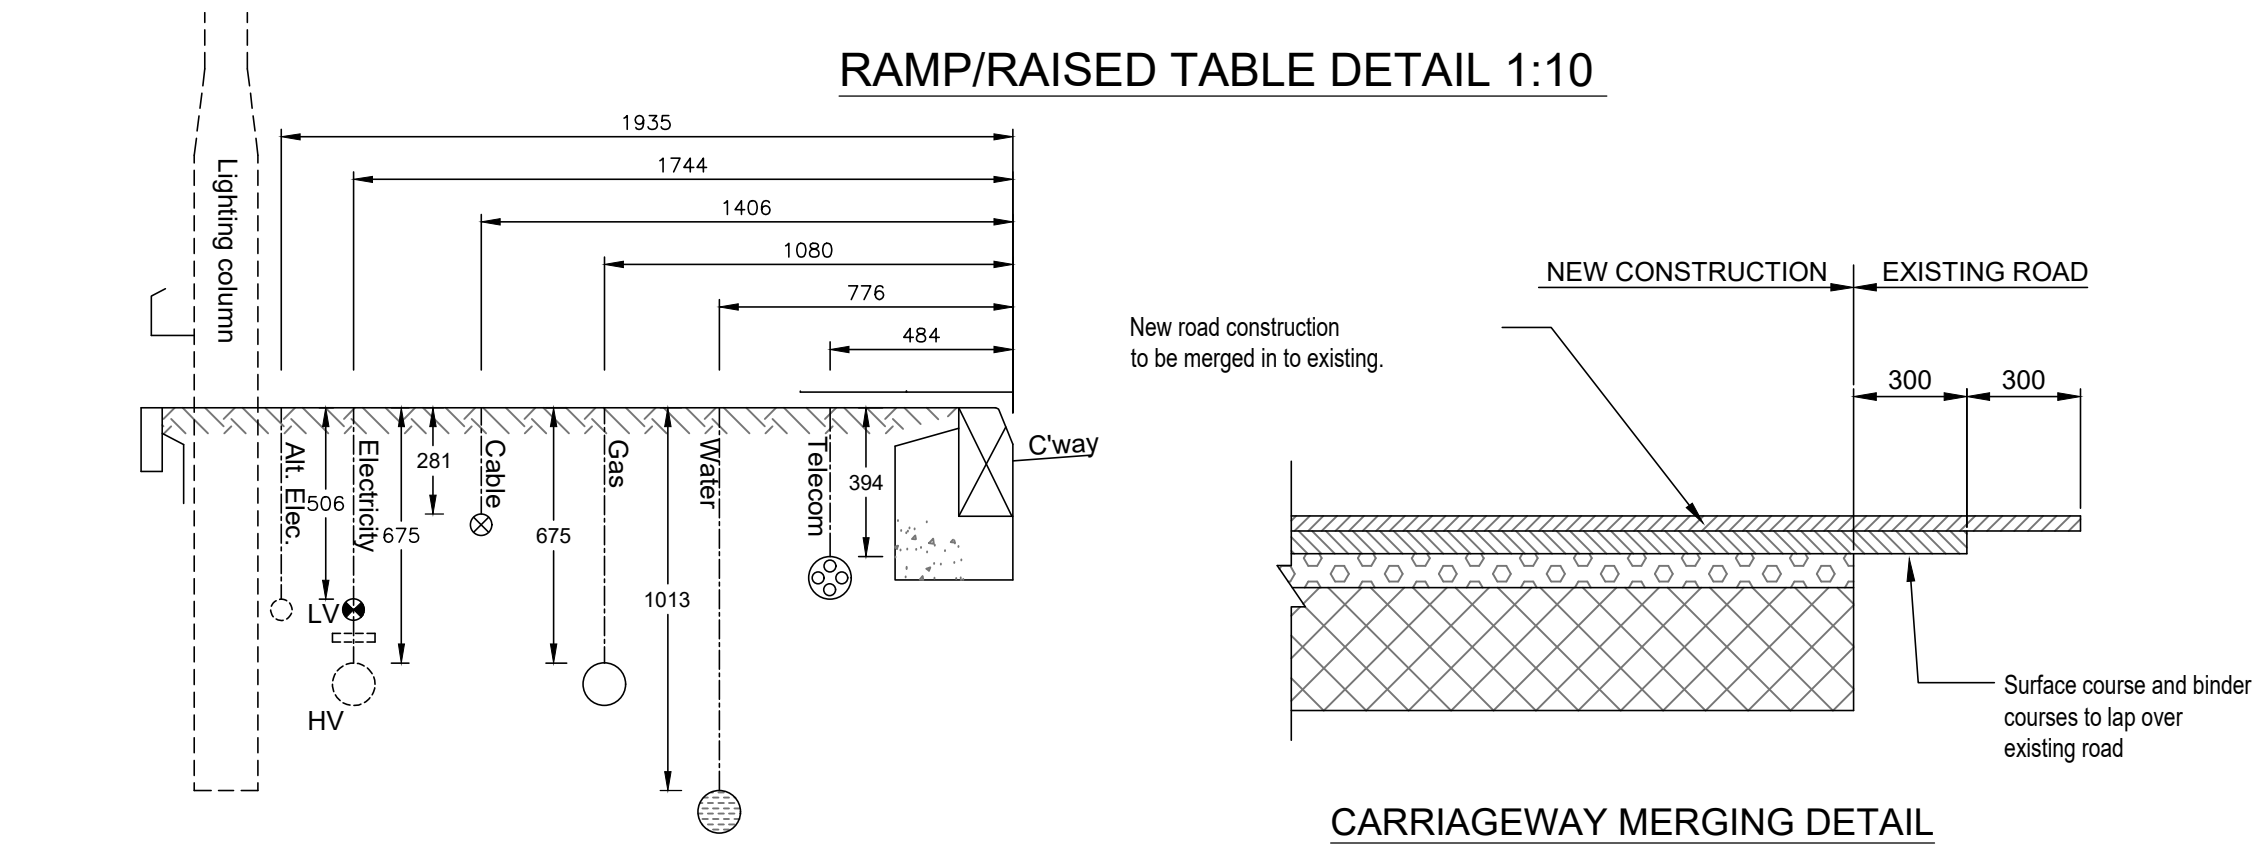

CARRIAGEWAY MERGING DETAIL

SERVICE STRIP ARRANGMENTS

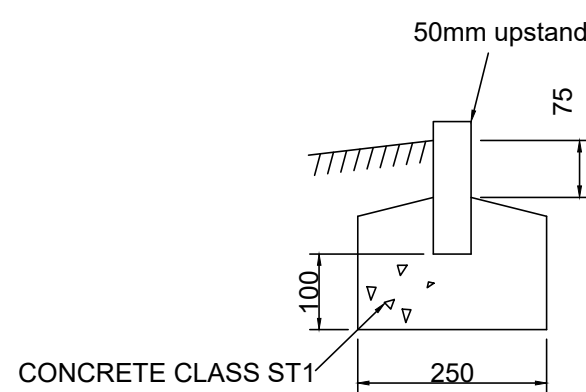
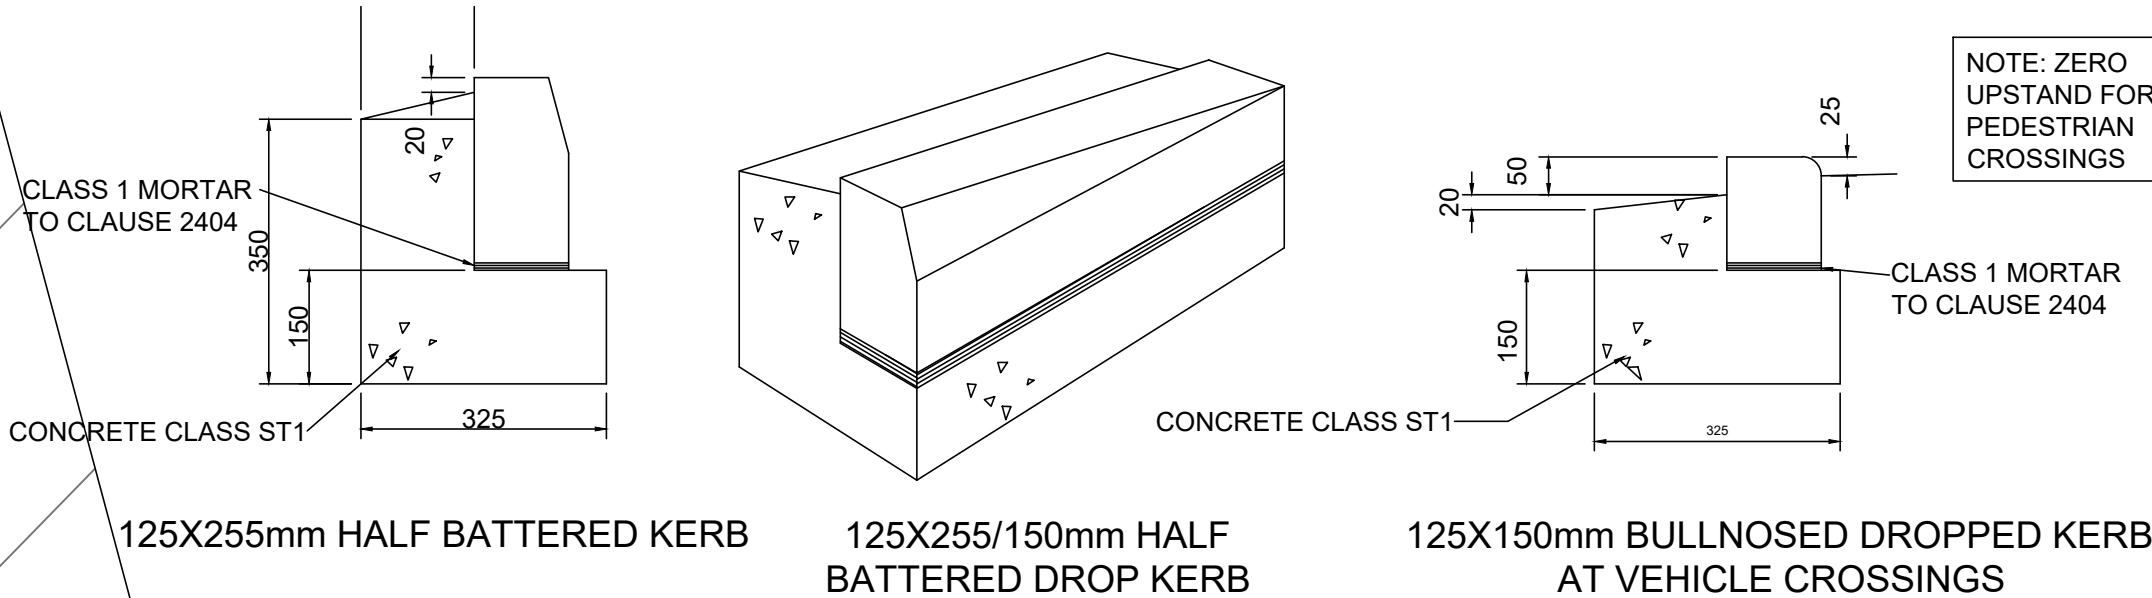


50X150mm FLAT TOP EDGING

Fillets to be filled and Pointed with Class 1 mortar

Hinged & lockable gully grate and frame type GA1, grade D400 to BSEN124, bed and haunched with a 1:3 cement to sharp sand mortar mix to a level of 6mm below fir. the thickness of the bed shall be 10-25mm, any adjustment shall be made by modifying the brickwork

GULLY DETAILS

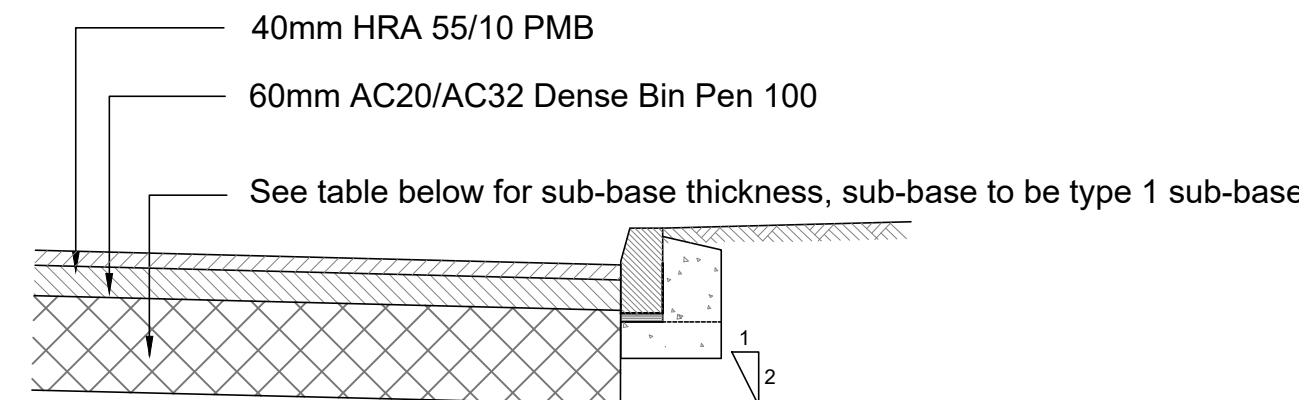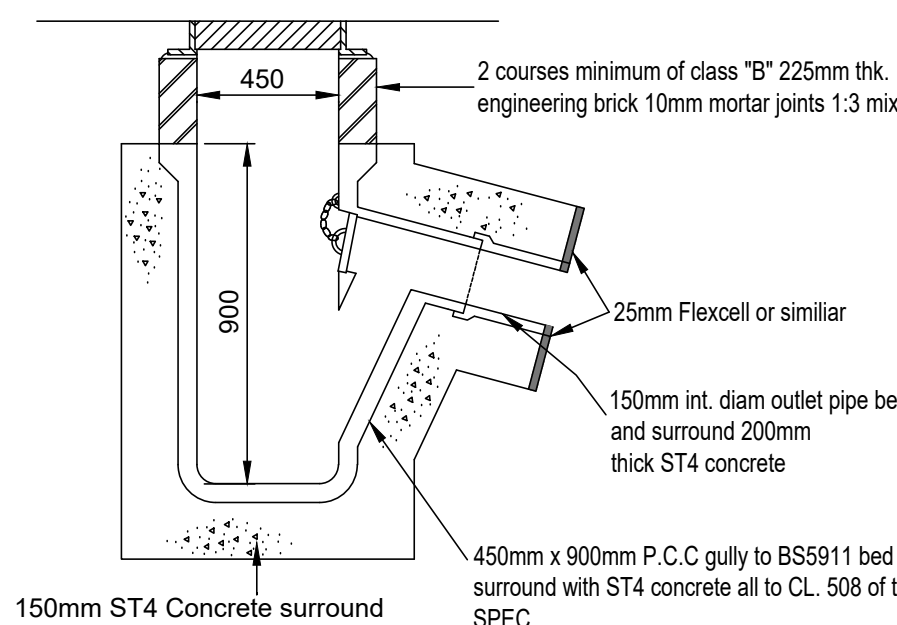

Minimum Sub-base thickness:

California Bearing Ratio (CBR) values	Minimum thickness (mm) of sub-base (Consolidated in accordance with MCHW Volume 1 clause 801, table 8/1).	
	Without Geotextile underneath	With Geotextile underneath
Less Than 2%	N/A	300
2% - 3%	325	225
3% - 5%	250	150
5% - 7%	150	
7% - 20%	100	

TYPICAL SHARED DRIVE/CARPAK CONSTRUCTION DETAIL

SUBGRADE CBR (%)	CAPPING LAYER mm	SUB-BASE mm	OVERALL THICKNESS mm	SUB -BASE AS CAPPING mm
2	600	150	750	N/A
2.5	400	150	550	350
3	370	150	520	310
4	310	150	460	270
5	250	150	400	230
8	220	150	370	200
10	190	150	340	180
15	150	150	300	150

Notes: The Table is based on Figure 3.1 of the Design Manual for Roads and Bridges - Volume 7 Section 2 - Part 2 and is for guidance purposes only. CBR tests will be required on top of the sub base layer and a minimum value of 30% must be achieved at each test location. Kerb face normally 125mm Gully Grate and Frame to be set 5-6mm below adjacent carriageway Overbreak in excavation for gully to be backfilled with concrete garde ST4 All Concrete bed and backing to comply with BS:8500 and BE EN 206-1 Kerbs to be hydraulically pressed to BS 340 Street lighting shall be provided in accordance with Manchester City Council's requirements. Formwork to be used for all vertical faces of concrete.

GENERAL NOTES

- SETTING OUT SHALL BE UNDERTAKEN USING ONLY THE INFORMATION GIVEN. DISTANCES SHOULD NOT BE SCALED FROM THIS DRAWING.
- ALL DIMENSIONS ARE IN MILLIMETRES UNLESS OTHERWISE STATED
- LIMESTONE AGGREGATE SHALL NOT BE UTILISED IN SURFACES COURSES
- IT IS THE RESPONSIBILITY OF THE CONTRACTOR TO VERIFY ALL INFORMATION GIVEN WITH REGARDS TO EXISTING SERVICES AND DRAINAGE CONNECTIONS ETC. PRIOR TO COMMENCING THE WORKS. THE RATES SHALL INCLUDE FOR HAND DIG AROUND SERVICES WHERE NECESSARY. THE CONTRACTOR SHALL ADHERE TO THE CDM REGULATIONS AT ALL TIMES
- ALL ROAD OPENING NOTICES ETC, AS REQUIRED UNDER THE HIGHWAYS ACT ARE TO OBTAINED PRIOR TO THE COMMENCEMENT OF WORKS ON SITE. ALL WORKS ARE TO BE INSPECTED BY MANCHESTER CITY COUNCIL CLERK OF WORKS

P02	24.04.2025	AMENDED FOLLOWING MEETING WITH MCC	JPR	JCM	JCM
P01	22.01.2024	STAGE 4 DRAWING PACKAGE ISSUE	JPR	JCM	JCM
REV	DATE	DESCRIPTION	BY	CHK	APP

DRAWING STATUS:					
PRELIMINARY					
CLIENT:					
GUINNESS PARTNERSHIPS					
ARCHITECT:					
JOHN MCCALLS					
PROJECT:					
WHITE MOSS ROAD MANCHESTER					
TITLE:					
SECTION 38 TYPICAL DETAILS					
STATUS:	PROJECT No:	PROJECT	ORIGINATOR	VOL/SYS/LEVEL	TYPE
S2	223-009	WMMR	AJP	-ZZ - 00 -DR - C - 1530	P02
SCALE @ A1:	DESIGNED:	DRAWN:	CHECKED:	APPROVED:	DATE:
1:20	JPR	JPR	JCM	JCM	JAN 2024

0151 227 1462 info@ajptd.co.uk 01 Dale Street, Liverpool, L2 2ET