
COPYRIGHT IN THIS DRAWING REMAINS WITH KITSON ARCHITECTURE LIMITED


DO NOT SCALE TO ASCERTAIN DIMENSIONS

Rev.	Description	Date

GREAT ANCOATS STREET

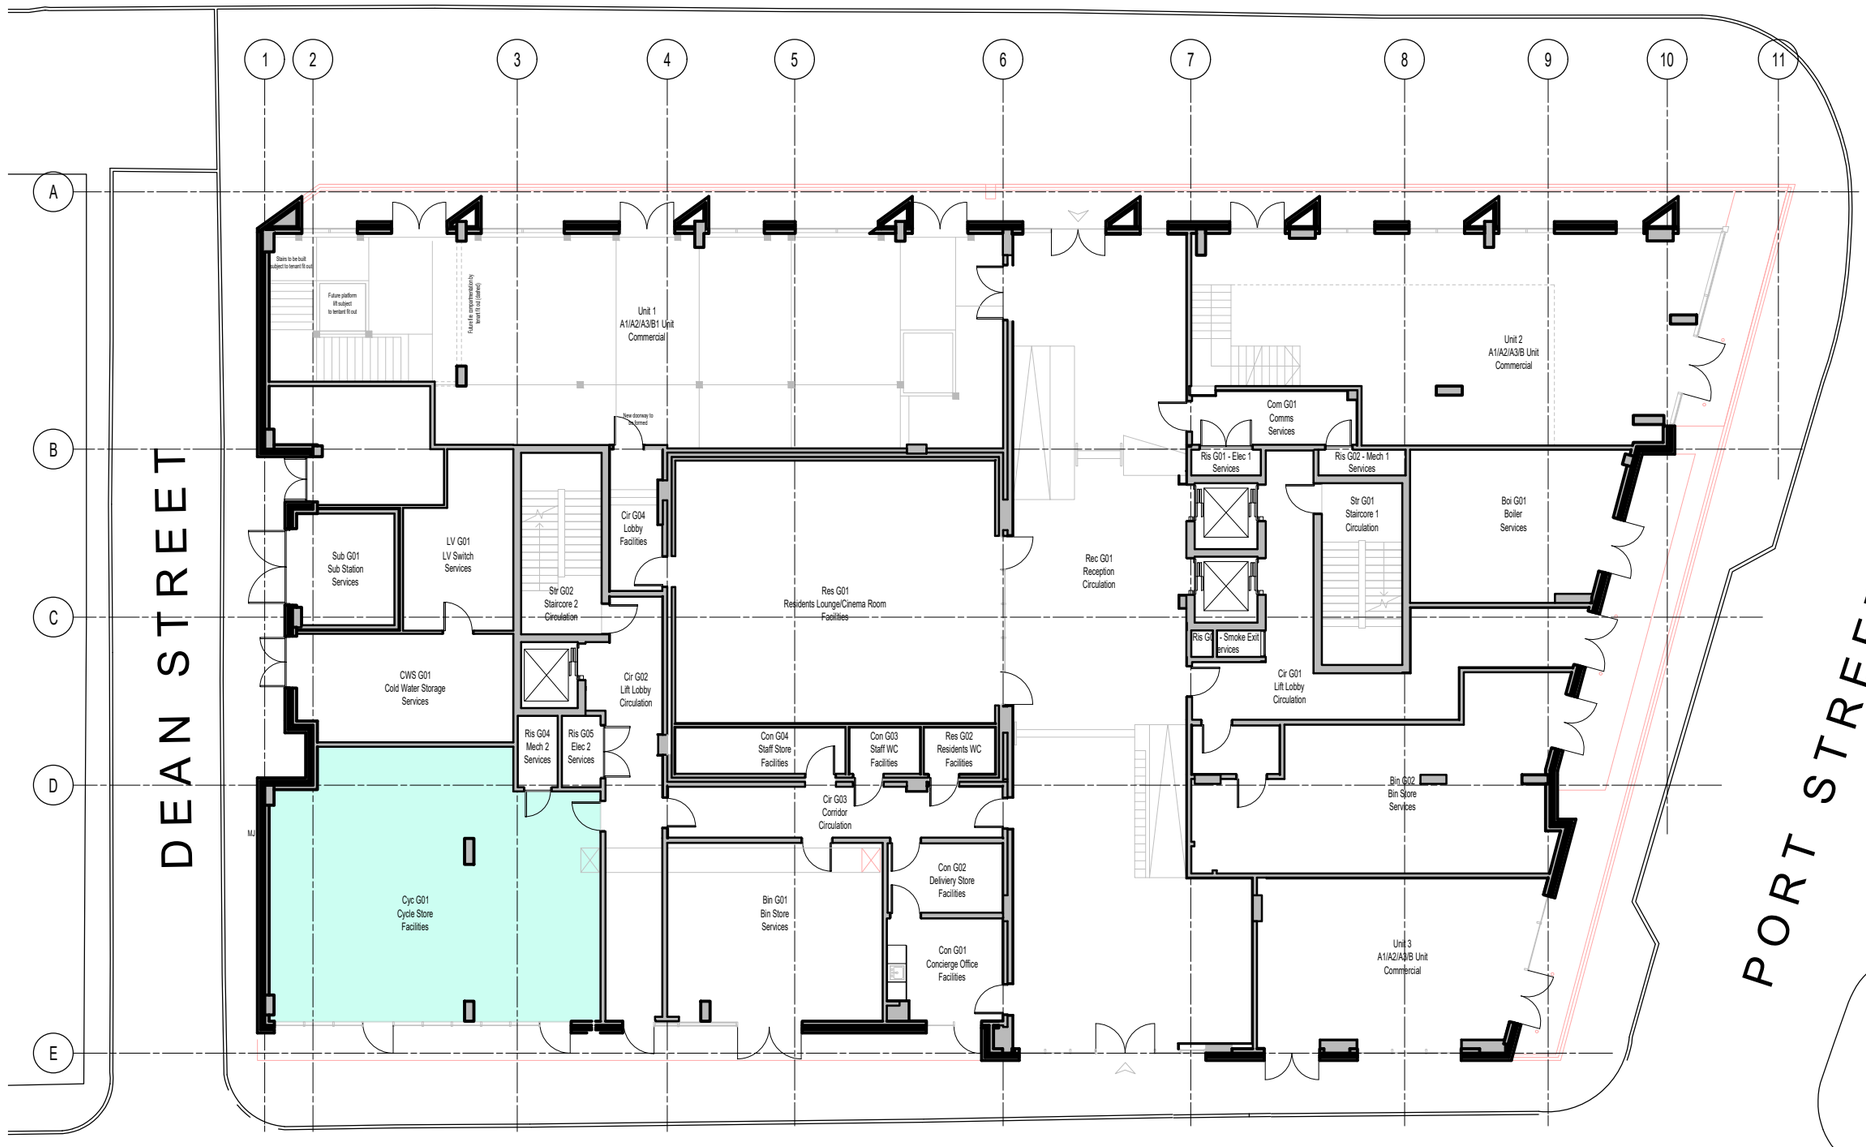

BLOCK PLAN - AS EXISTING

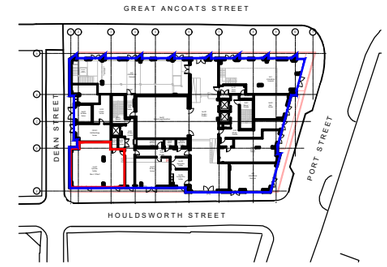

LOCATION PLAN

5 10 20 30 40 50

N

Client: JENNOR	
Project: THE ASTLEY, MANCHESTER NEW GENERATOR	
Drawing Title: BLOCK & LOCATION PLAN	
Drawing Number: **635-001**	Revision: -
Status: PLANNING	Author: TRP
Scale @ A3: 1:1250 & 1:200	Date: 05 08 2025

KITSON Architecture Ltd
Suite 22 Carlton Place
28-32 Greenwood Street
Altrincham
Cheshire
WA14 1RZ
0161 637 2764
mail@kitsonarchitecture.co.uk
www.kitsonarchitecture.co.uk

KITSON ARCHITECTURE