

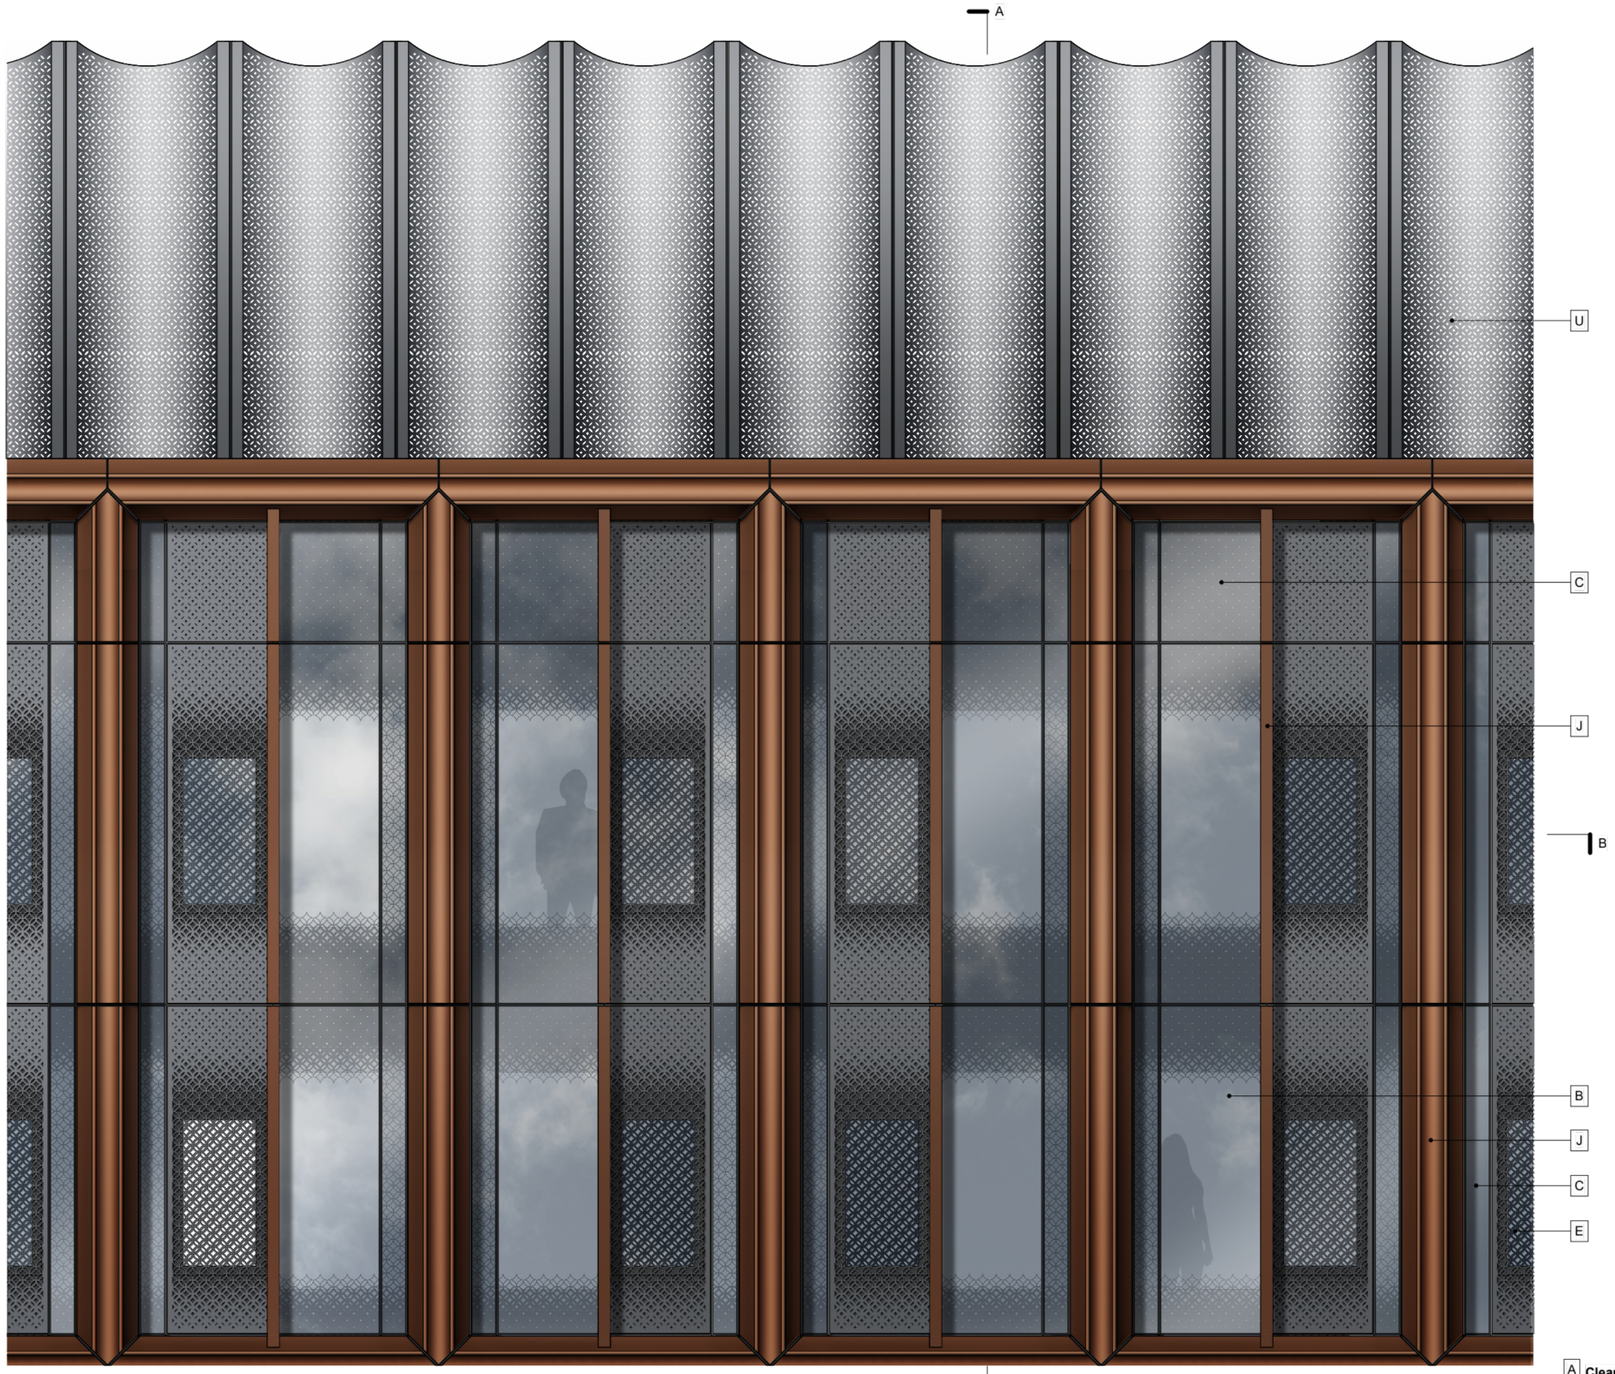


Detail Elevation

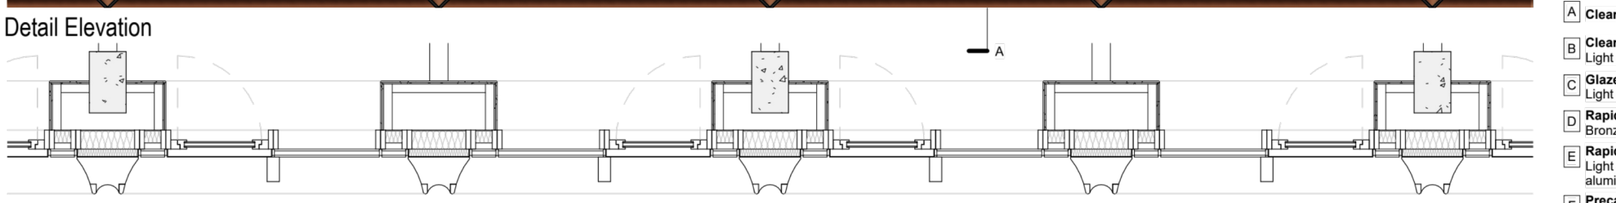

Detail Plan B-B

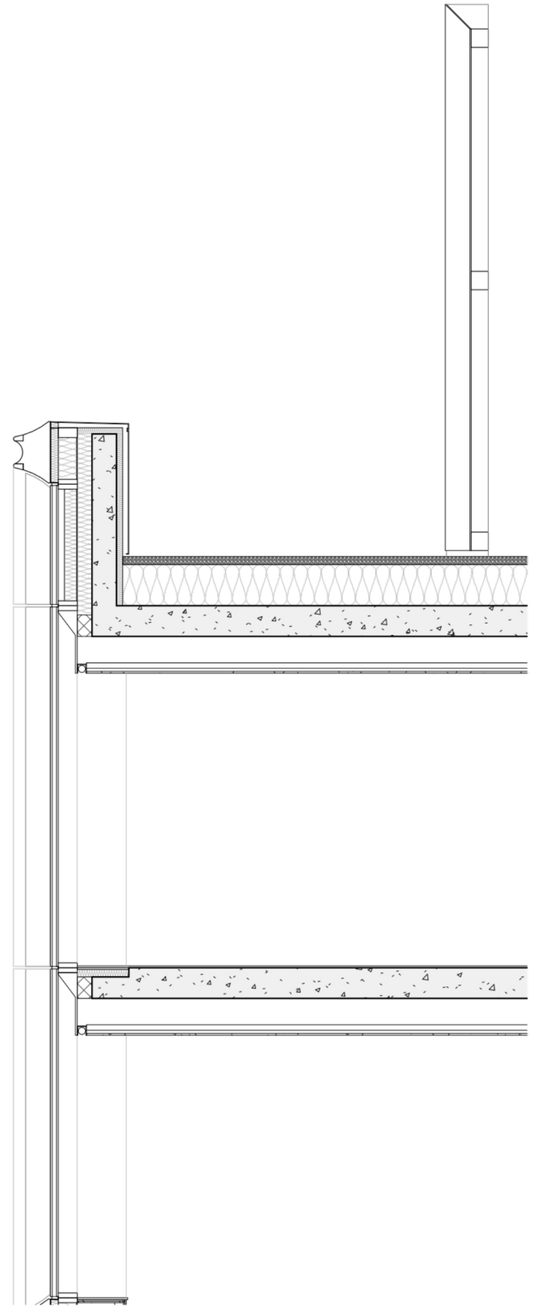

Section A-A

A	**Clear glazed vision unit**	G	**Decorative precast concrete panel** Brown / red	P	**Aluminium sofit panel** Bronze anodised aluminium
B	**Clear glazed vision unit** Light / mid grey ceramic frit	H	**Decorative aluminium panel** Bronze anodised aluminium	Q	**Precast Concrete Kicker Panel** Brown / red
C	**Glazed insulated panel** Light / mid grey ceramic frit	J	**Profiled extrusions** Bronze anodised aluminium	R	**Capless curtain wall system**
D	**Rapid purge vent** Bronze anodised aluminium	K	**Aluminium window frame** Bronze anodised aluminium	S	**Glazed openable door** Bronze anodised aluminium profiles
E	**Rapid purge vent** Light / mid grey anodised aluminium	L	**Aluminium flashing** Bronze anodised aluminium	T	**Solid aluminium openable door** Perforated bronze anodised aluminium leaf with blanking panel behind
F	**Precast concrete panel** Brown / red	M	**Aluminium opaque unit** Bronze anodised aluminium	U	**Profiled and perforated aluminium plant screen** Mid grey anodised aluminium
		N	**Perforated screen** Bronze anodised aluminium	V	**Profiled screen** Metallic copper / bronze finish

This drawing is copyright
Do not scale off dimensions.
All dimensions to be checked on site by contractor.
Contractor to report any dimensional discrepancies, errors or omissions prior to commencing on site.

Rev	Date	Description
P01	2025-12-16	Planning Submission

Project Title
iQ Student Accommodation
Weston Halls and Pendulum Hotel
Manchester

Drawing Title
Site Wide
External Wall Elevation
Unitised Curtain Wall Parapet

Project No: 10346
Scale: 1:50 @ A3
Status: PLANNING
SHP Drawing Code: 10346-SHA-Z0-A-B5D8-G251-EL-XX-102
Revision: P01

simpsonhaugh
Manchester +44 (0)161 835 2345
London +44 (0)20 7549 4000
Birmingham +44 (0)121 233 1874

© SimpsonHaugh Architects Ltd 2025