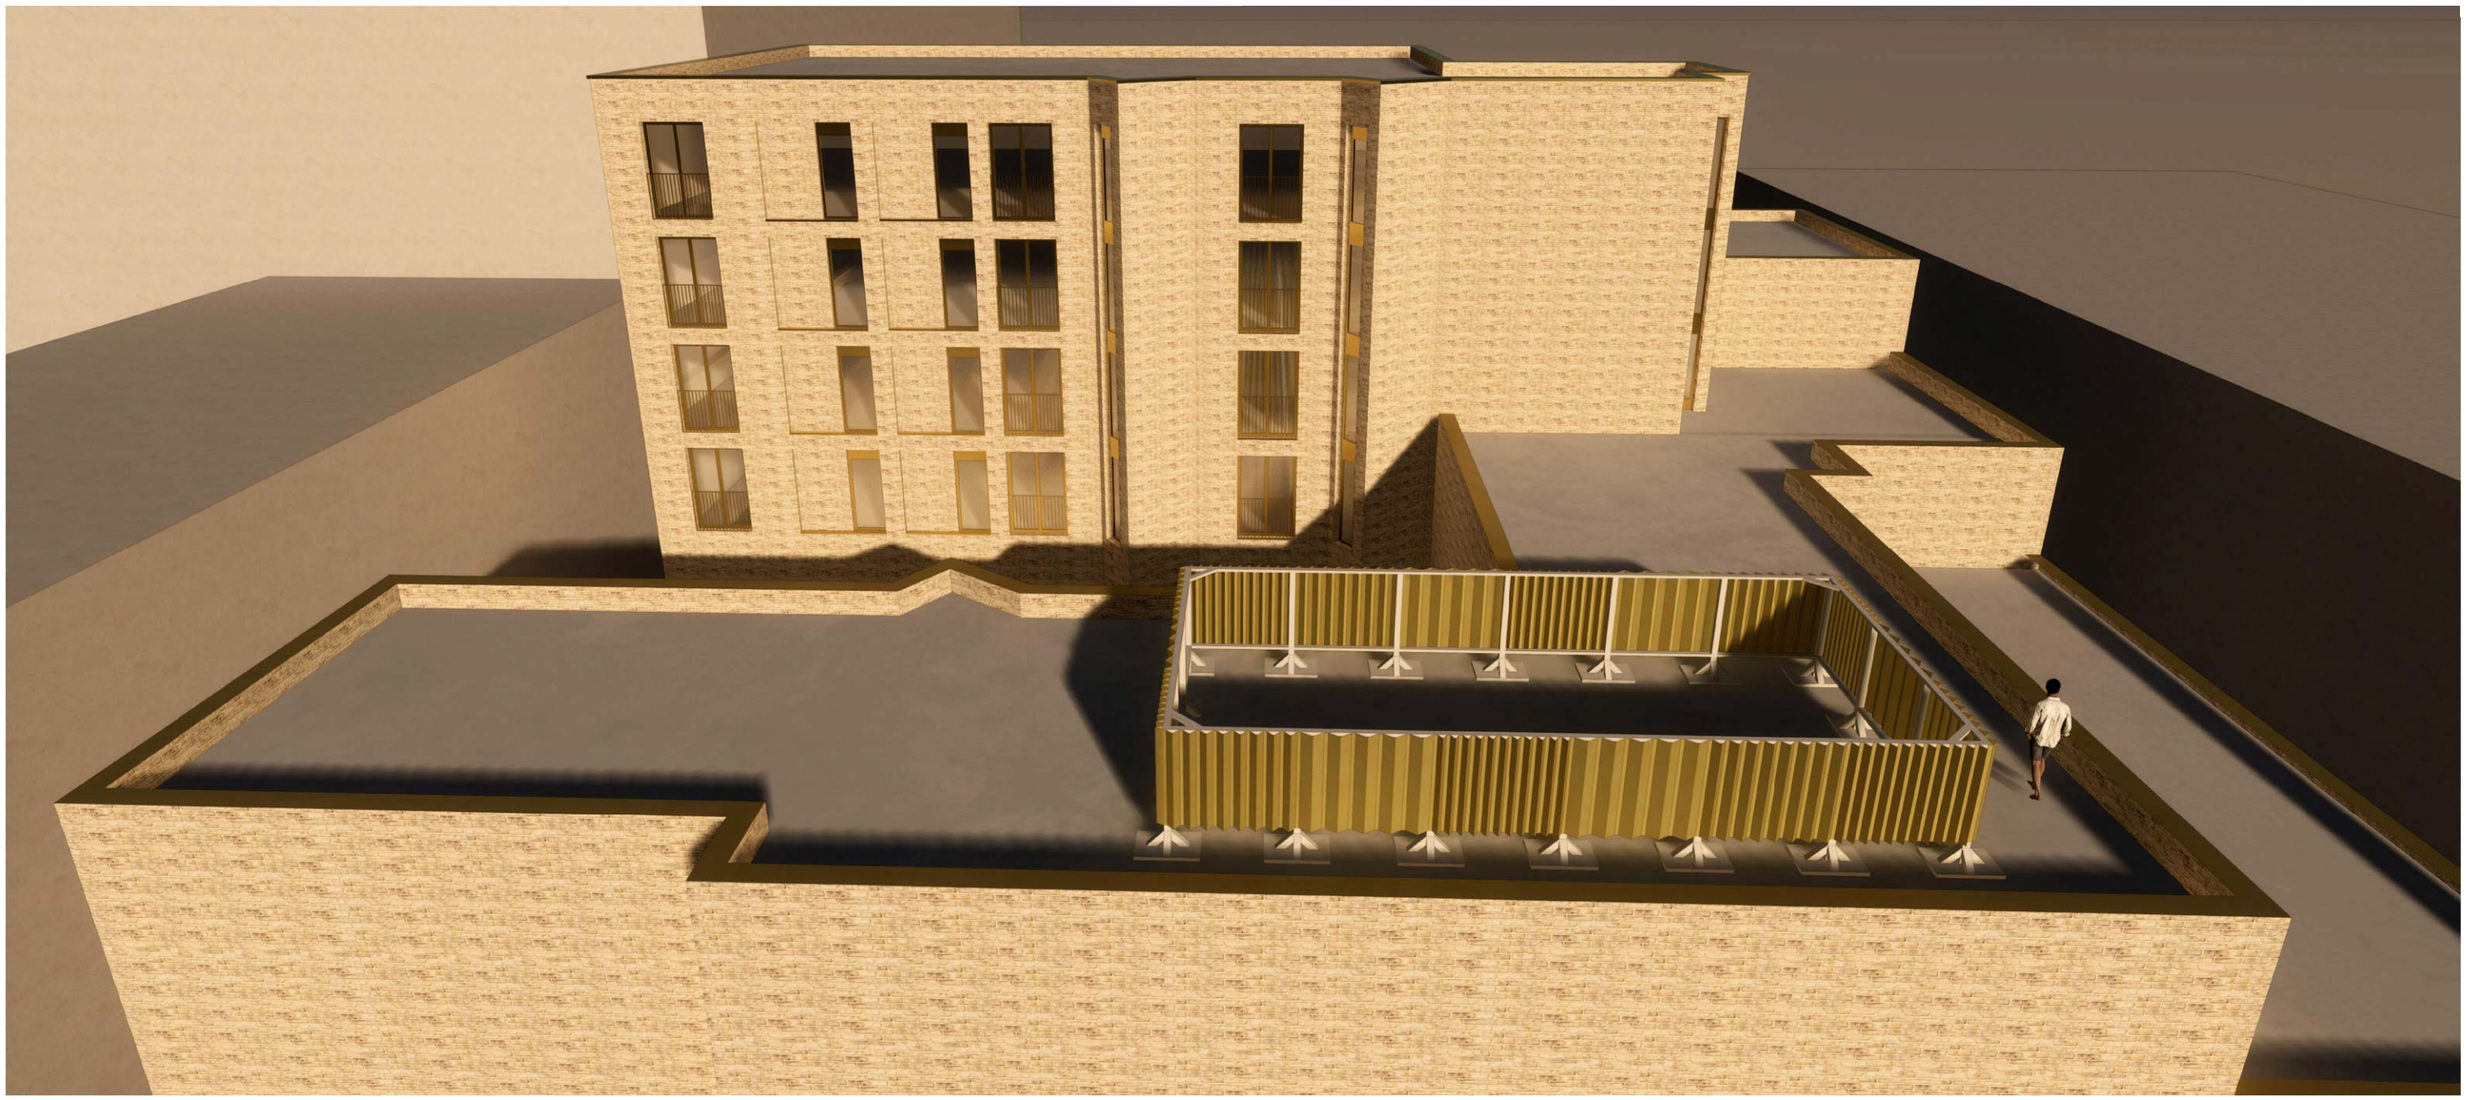


revision:	date:	note:
P01	2026.02.09	preliminary first issue

© stephenson hamilton risley STUDIO ltd. do not scale from this drawing

project
Oldham Street, Manchester

job no.
7708

title
proposed birdseye: North-East

scale
nts

drawing no.
7708-al(05)341

stephenson hamilton risley
STUDIO

3 riverside mews
4 commercial street
manchester, M15 4RQ
www.shr.studio
email@shr.studio
0161 832 0244