




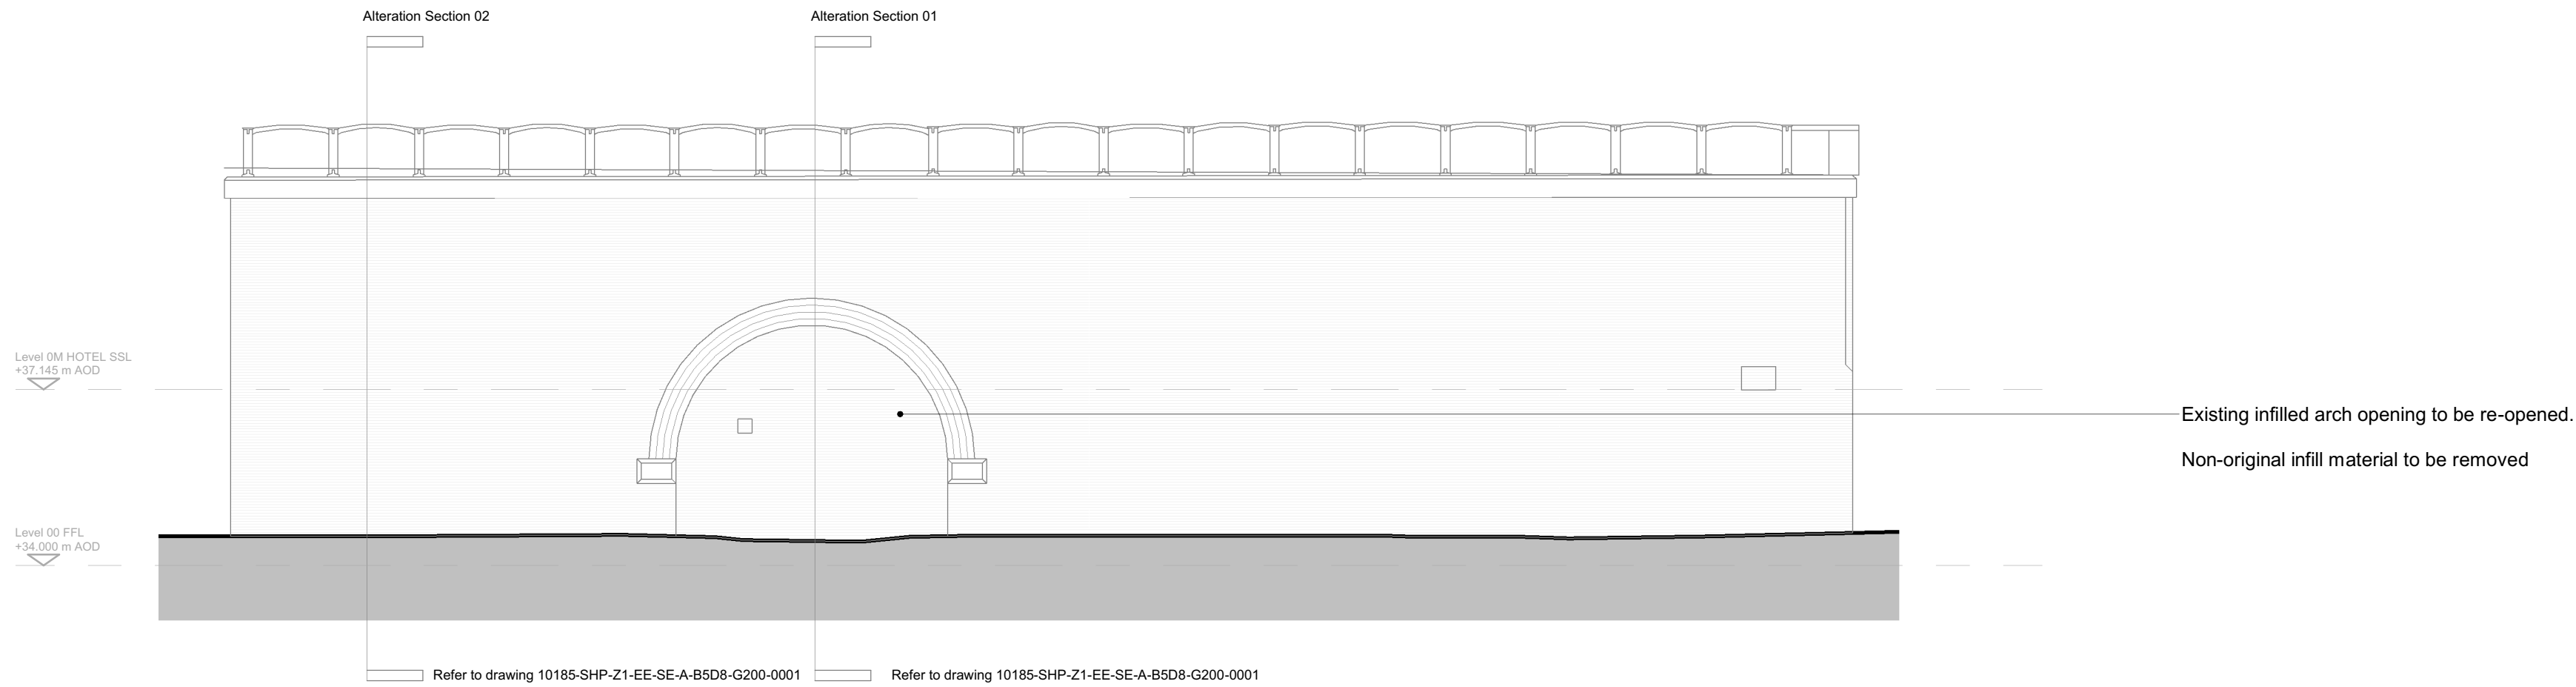

Centruy Street Elevation - Existing
1 : 100

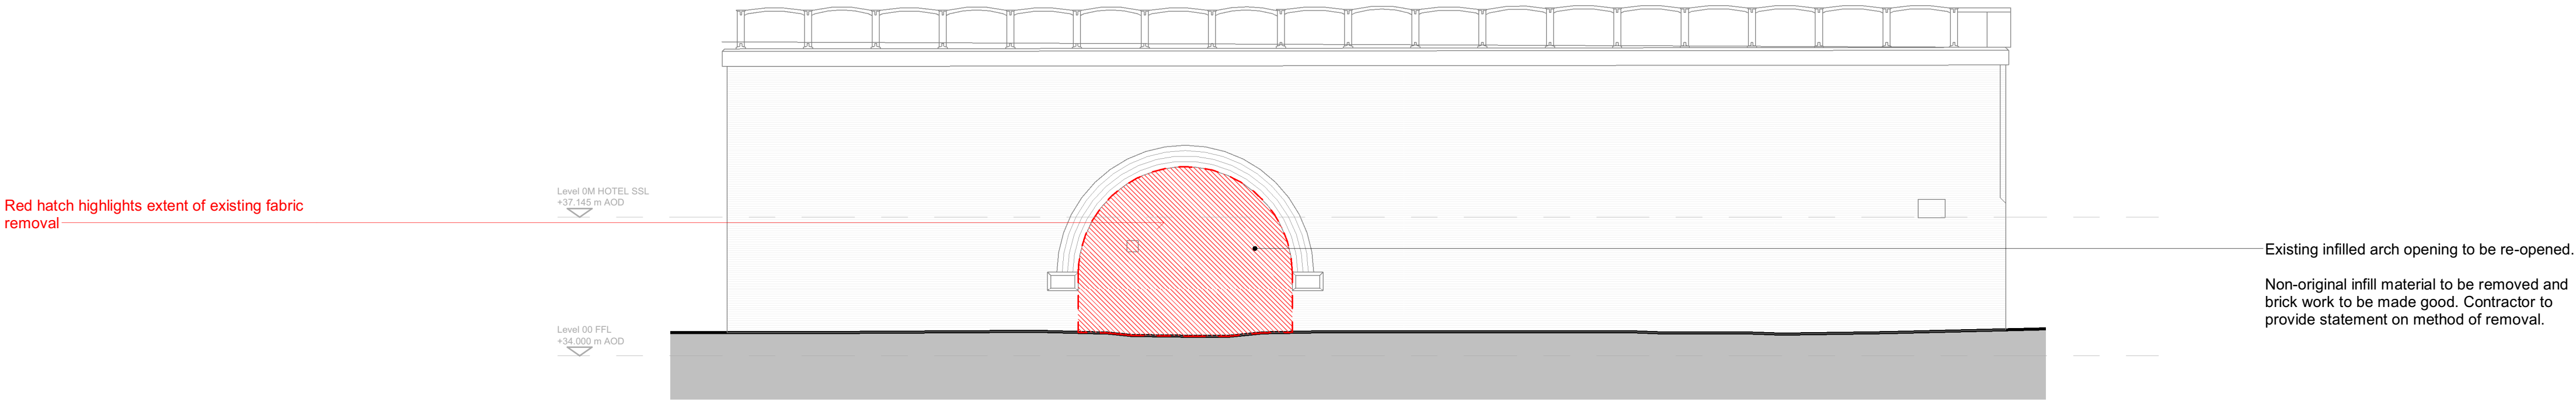

Centruy Street Elevation - Alterations
1 : 100

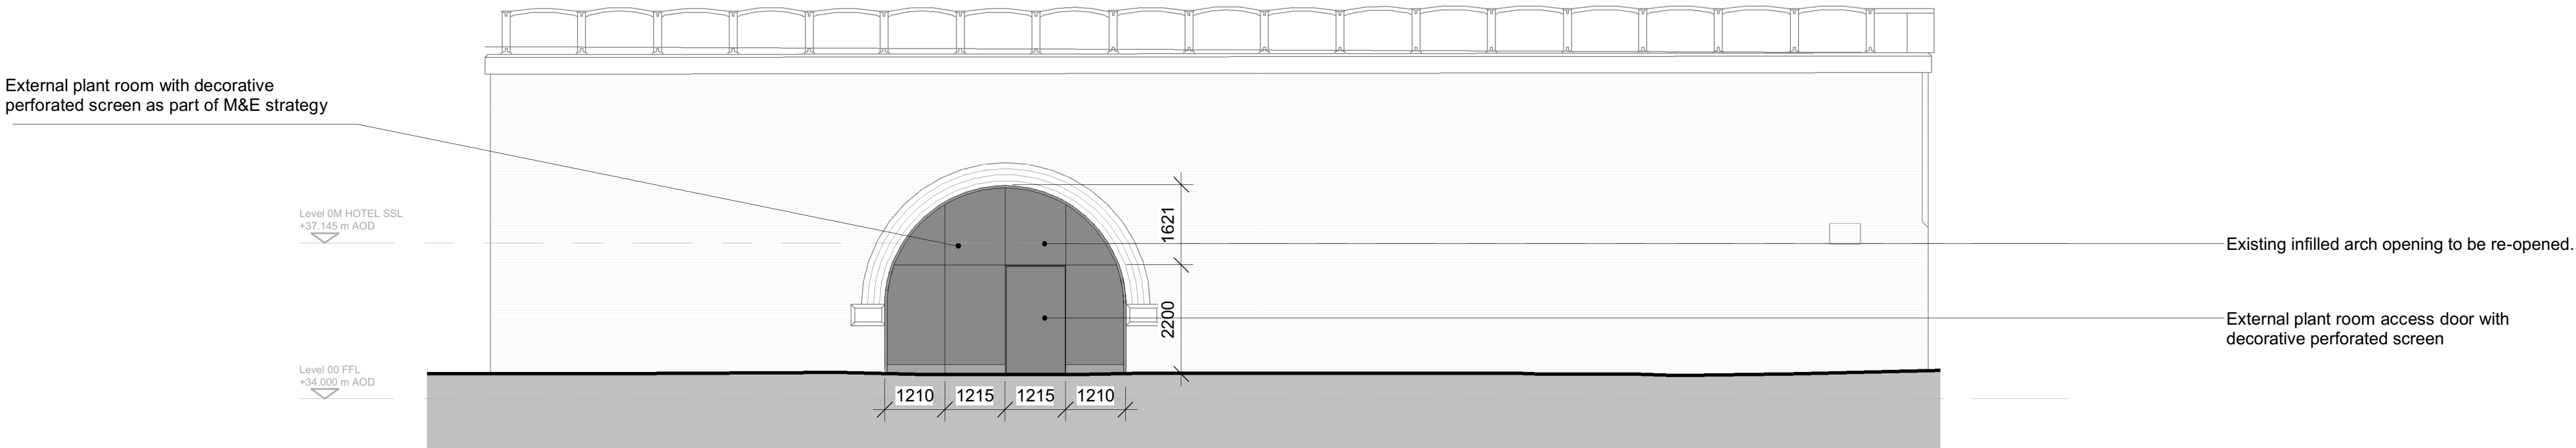

Centruy Street Elevation - Proposed
1 : 100

Drawings based on Malcolm hollis survey drawings and dimension.

Refer to drawing series
- 10185-SHP-Z1-XX-XP-A-B5D8-G100-XXXX

© SimpsonHaugh and Partners 01