


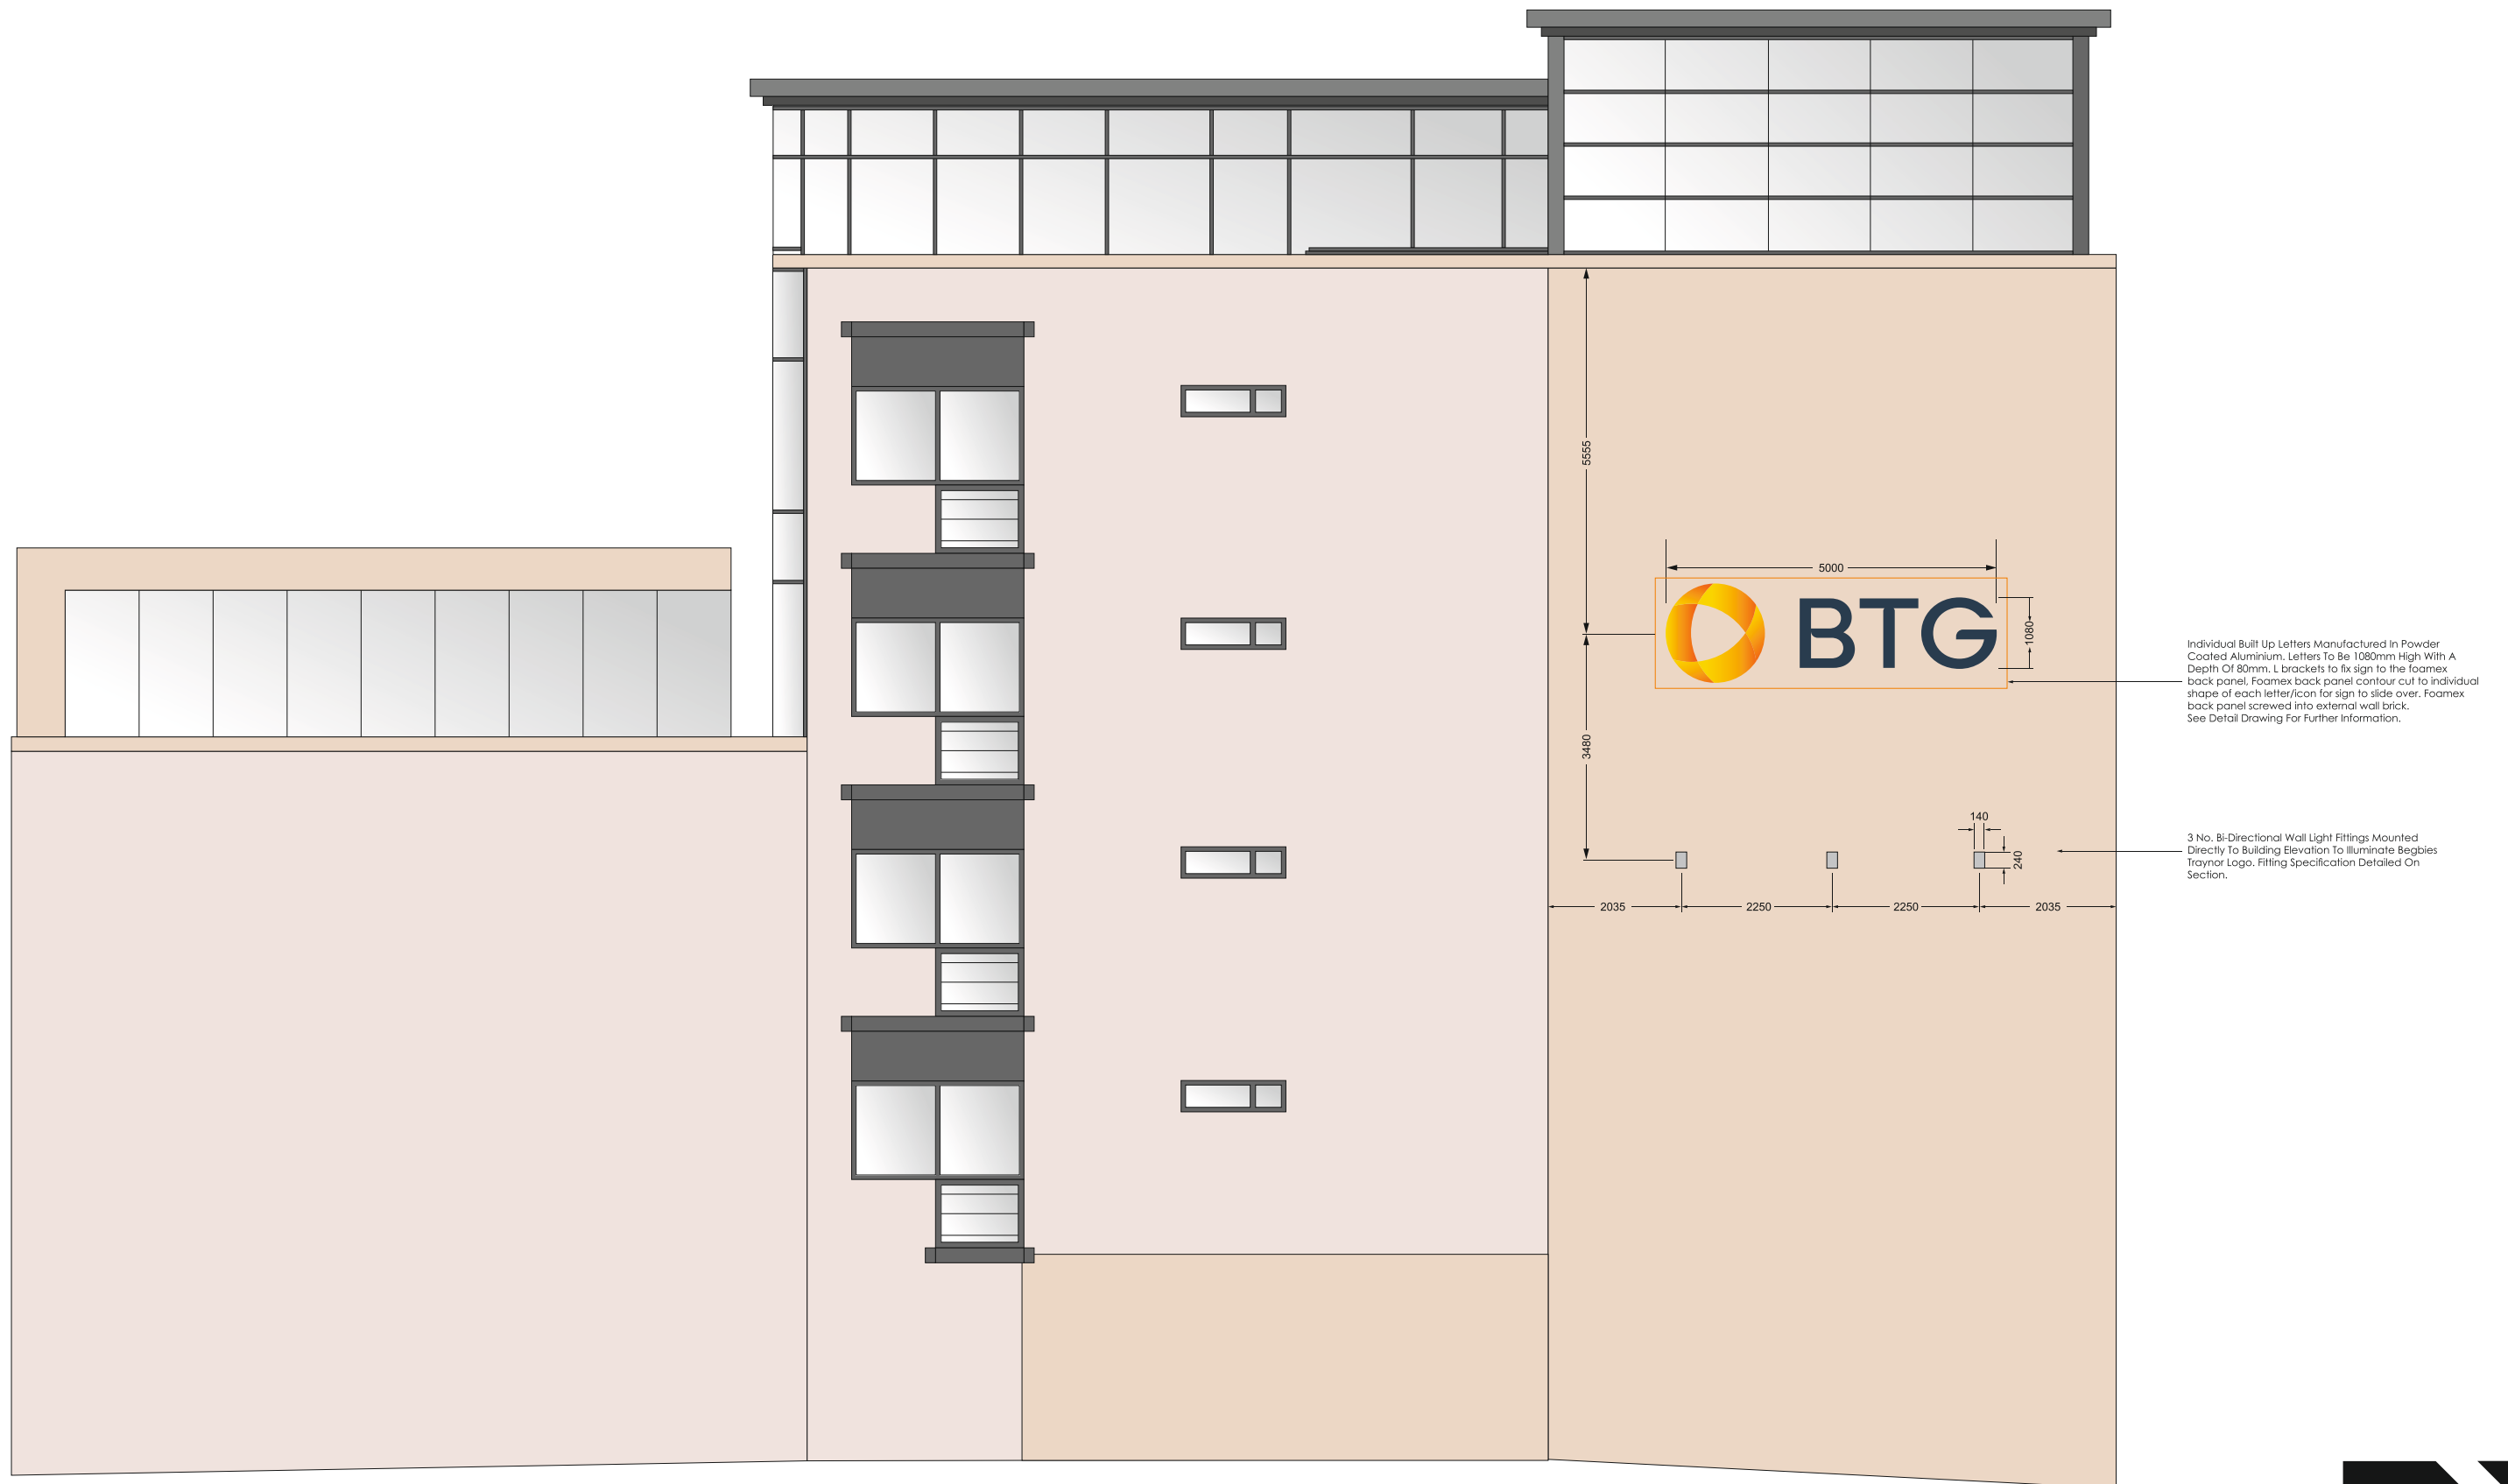

Proposed Bridgewater Street Elevation - **Scale 1:100 @ A3**
BTG Manchester