


PROPOSED SIDE ELEVATION

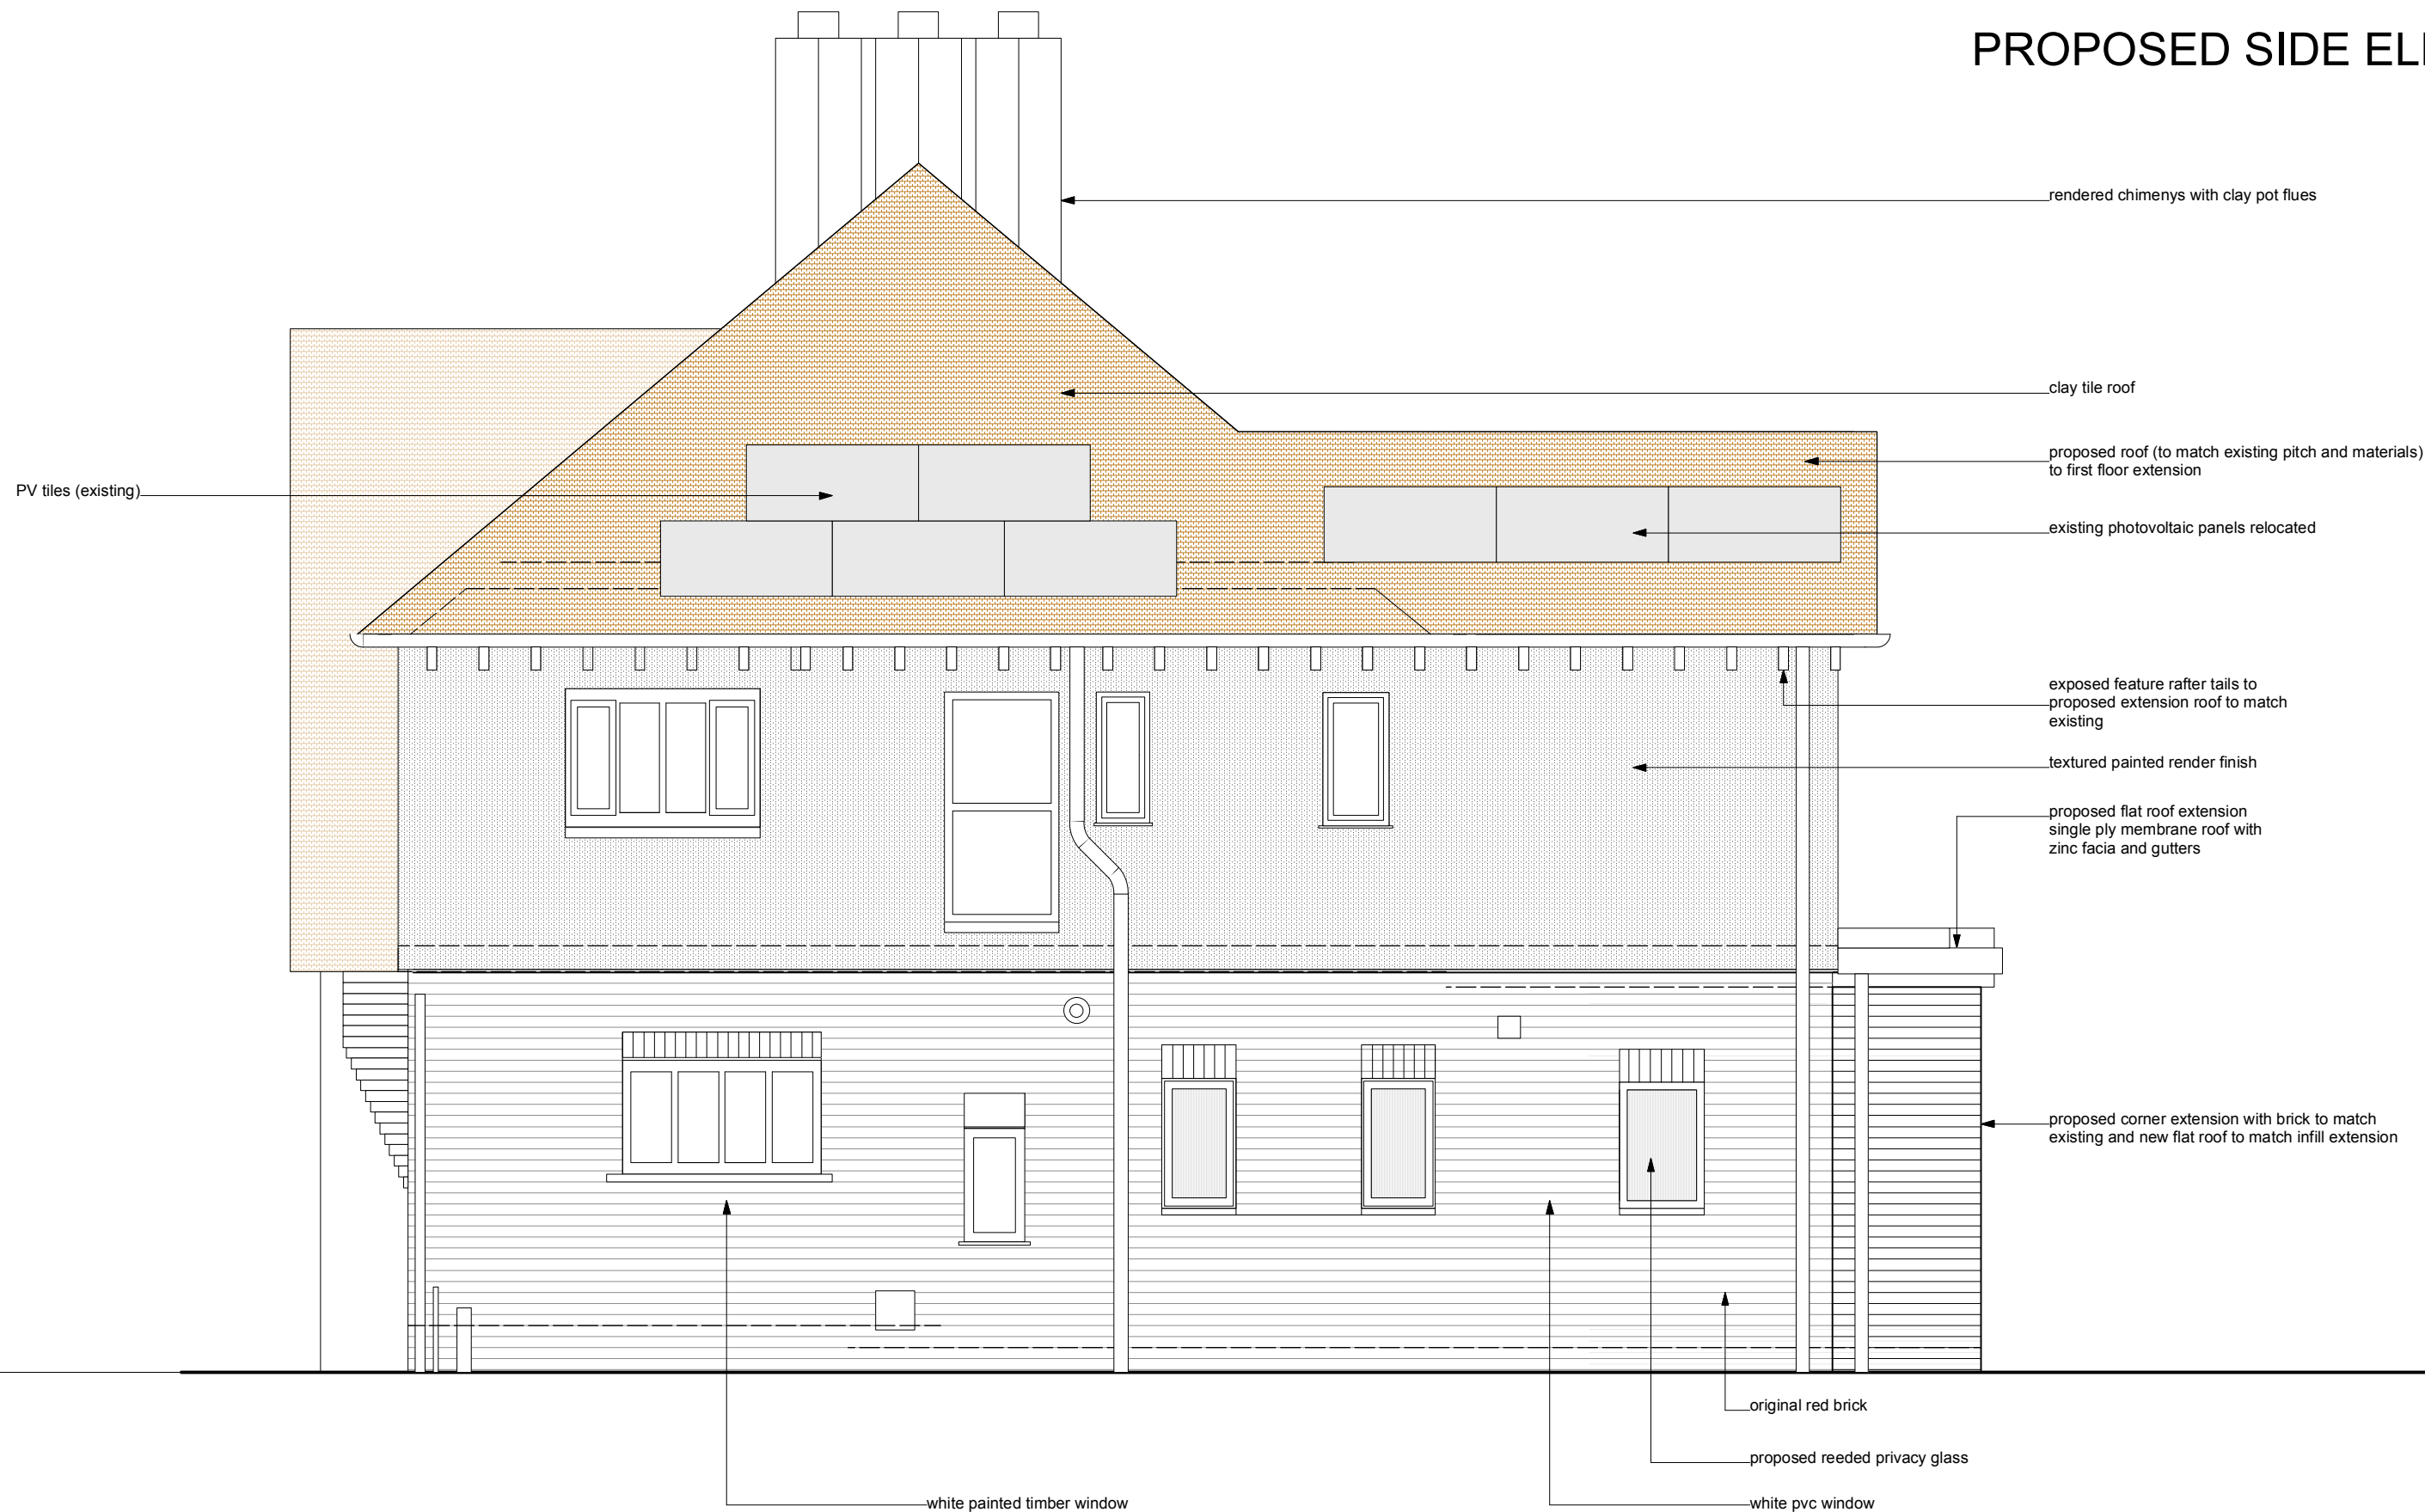

©COPYRIGHT This drawing is protected by copyright, it may not be reproduced in any form or by any means for any purpose, without gaining written permission from Paula Architecture Design.

NOTES This drawing is to be read in conjunction with all relevant Paula Architecture Design, Structural Engineers, Service Engineers, and Subcontractor drawings. Review all drawings and report any discrepancies to Paula Architecture Design prior to consulting. All structural walls to be confirmed by SE / Contractor on site. Do not scale from this drawing except for the purposes of determining planning application. All dimensions and levels including any abutment to existing structures to be checked on site prior to commencement. All dimensions in millimetres unless stated otherwise. Work from figured dimensions only. No deviation from details shown on this drawing is allowed without Paula Architecture Design's prior permission in writing. All work is to be carried out in accordance with British Standard Codes of Practice, Statutory requirements and the Contract Documents.

paula architecture design
 reimagining spaces

W \ WWW.PAULAARCHITECTUREDESIGN.CO.UK
E \ PAULA@PAULAARCHITECTUREDESIGN.CO.UK
M \ +44 (0)7779302856
102 ROSENEATH ROAD, URMSTON, MANCHESTER, M41 5AZ

CLIENT	Charlie Harle and Gina Longman	NOTES Rev Date Description B 05.03.26 Kitchen window reduced to match plans	TITLE	PROPOSED SIDE ELEVATION
ADDRESS	57 South Drive, Chorltonville, M21 8DZ		DWG.NO.	2316 - P - 104 -B
PROJECT DESCRIPTION	Proposed internal remodeling and ground floor extension, garage demolition, partial first floor extension.		SCALE	1:50 @ A3
PROJECT ADDRESS	As Above		ISSUE	PLANNING
			DATE	25/11/25
			REVISION A	JOB NO. 2316