



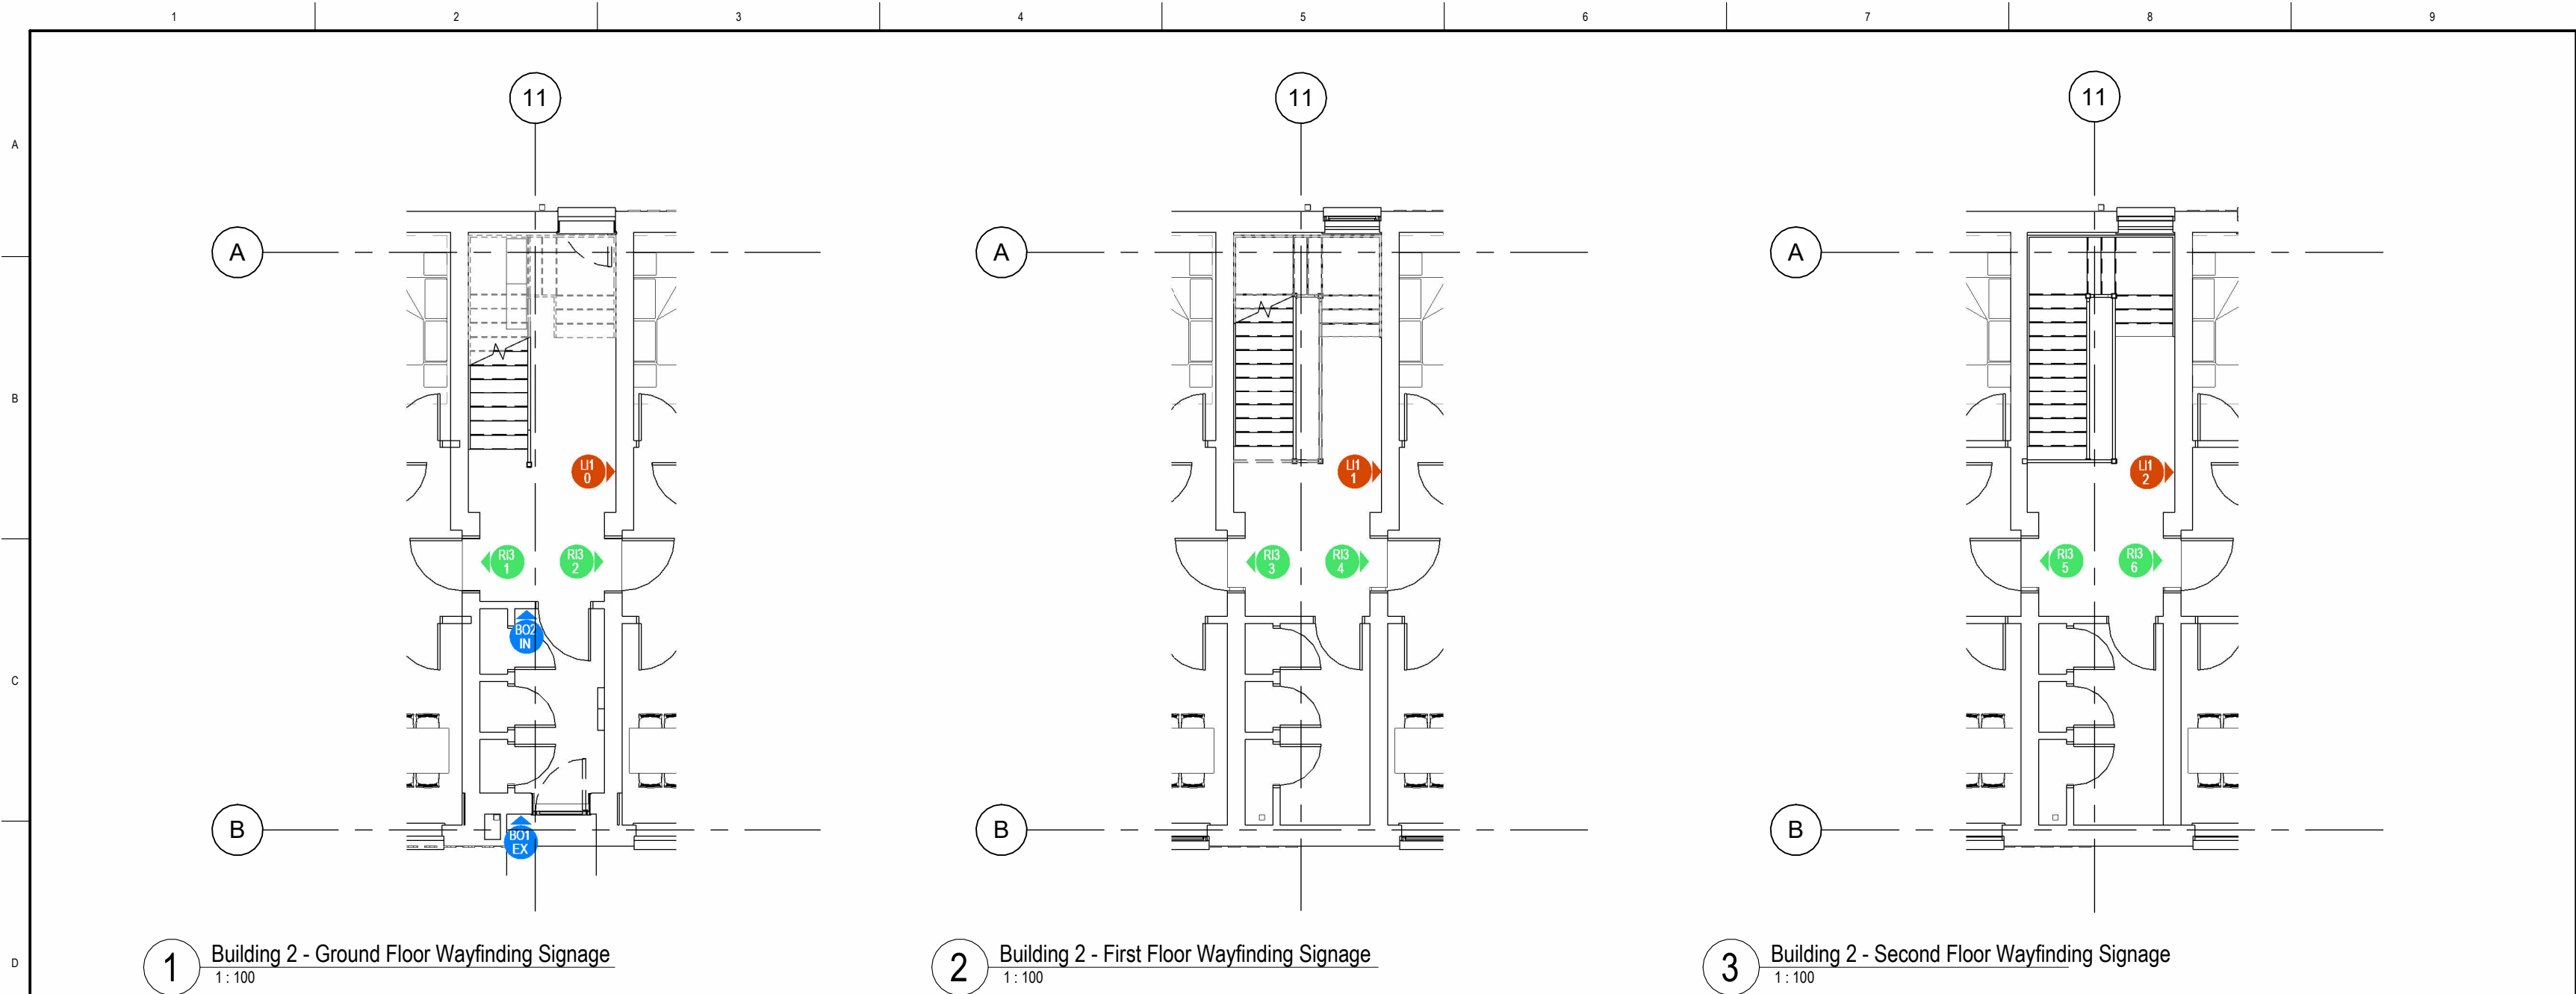


Sign Family - Multiple Wings:

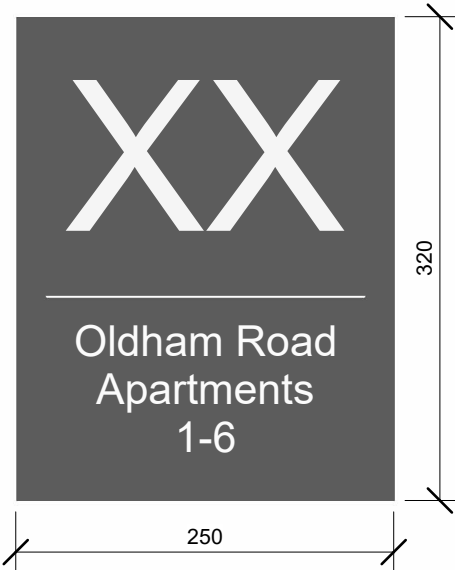


B01
(1 No. External Building Sign)
Note - numbering tba


Note All colouring and materials etc tba

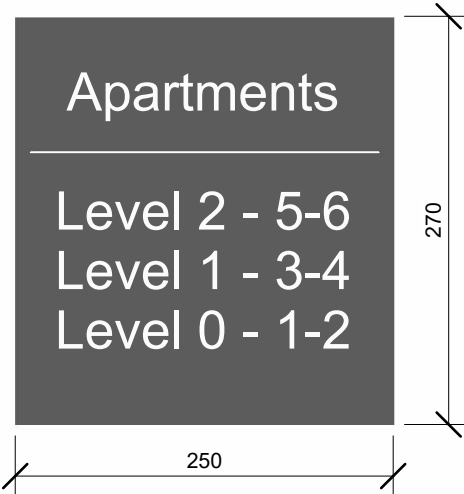

B02
(1 No. Internal Lobby Wall Sign)

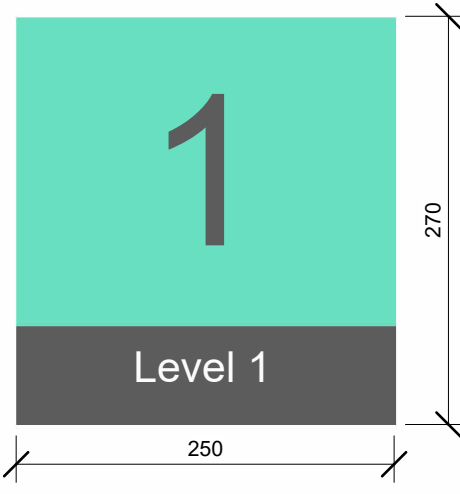

LI1
(3No. Internal Floor Identifier Signs)
Note - numbering varies by level

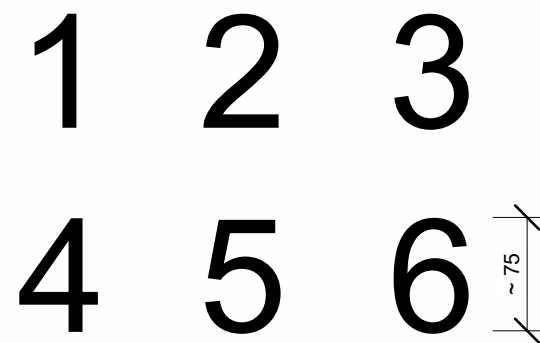

RI1 (all)
(6 No. Door Numbers)

CLIENT
One Manchester
STRUCTURAL ENGINEER
Curtins Consulting
SERVICES ENGINEER
Not yet appointed
CONSULTANT
Wilkinson Cowan Partnership

KEY PLAN

NOTES:

DO NOT SCALE. FIGURED DIMENSIONS ONLY TO BE TAKEN FROM THIS DRAWING. CHECK DIMENSIONS ON SITE AND REPORT DISCREPANCIES TO THE ARCHITECT.

THIS DRAWING IS PROTECTED BY COPYRIGHT.

ALL AREAS HAVE BEEN MEASURED FROM CURRENT DRAWINGS. THEY MAY VARY BECAUSE OF INTER ALIA SURVEY, DESIGN DEVELOPMENT, CONSTRUCTION TOLERANCES, STATUTORY REQUIREMENTS OR RE-DEFINITION OF THE AREAS TO BE MEASURED.

P1	26-09-2025	First Issue	TLB	ADV
No.	Date	Comments	Drawn	Checked

Revisions	Issue Status
-----------	--------------

Preliminary

tp bennett
architecture
interiors
planning

Royal Mills Unit 2B 17 Redhill Street Manchester M4 5BA | UK +44 (0) 161 694 7700
www.tpbenett.com

Project
**Residential Development
Newton Heath
Manchester**

Drawing Title
Apartment Wayfinding Signage

Drawn	Date	Scale @ A2	Alt. Ref.
TLB	25/09/2025	As indicated	

tp bennett Project No.	Series	Zone	Drawing Number	Rev.
T8170	V	2	100	P1