

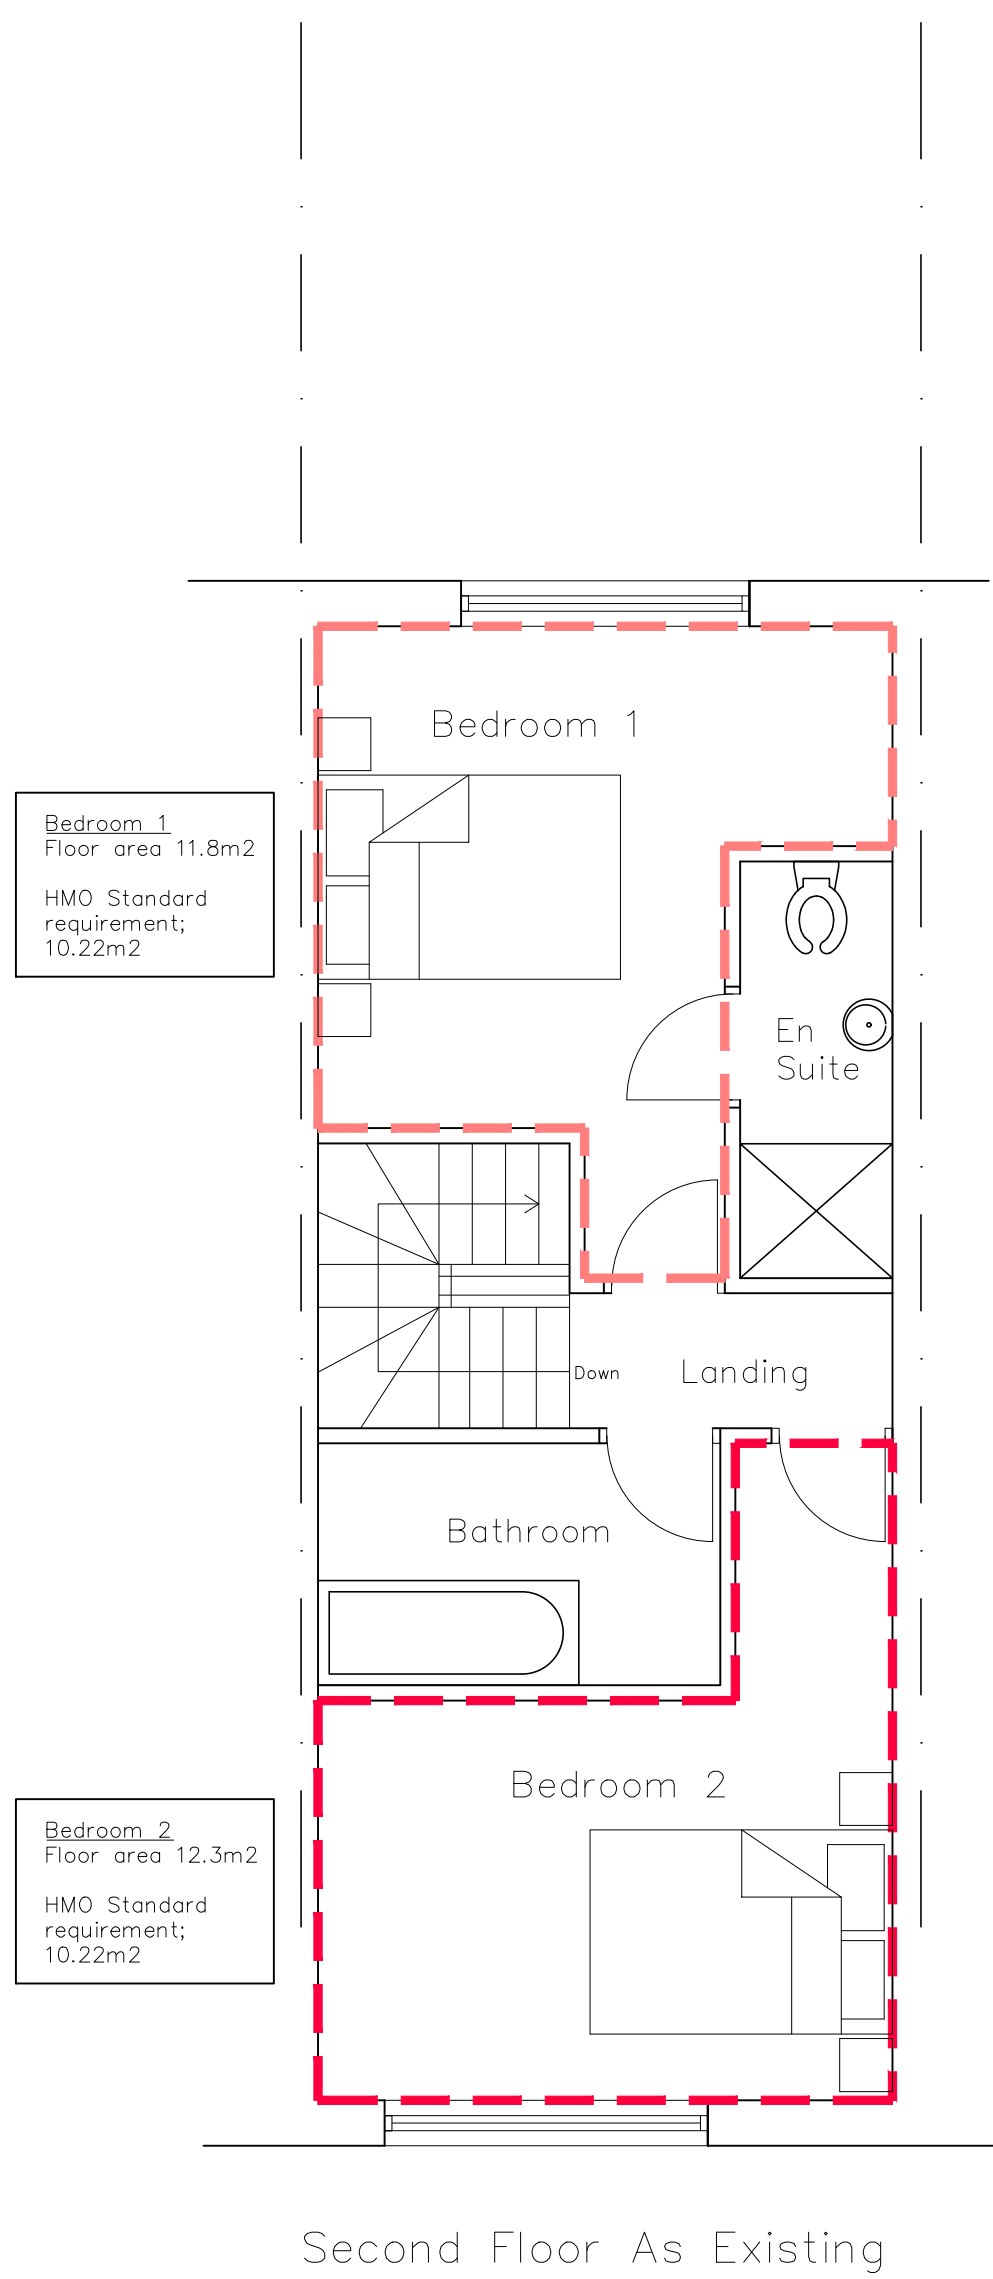
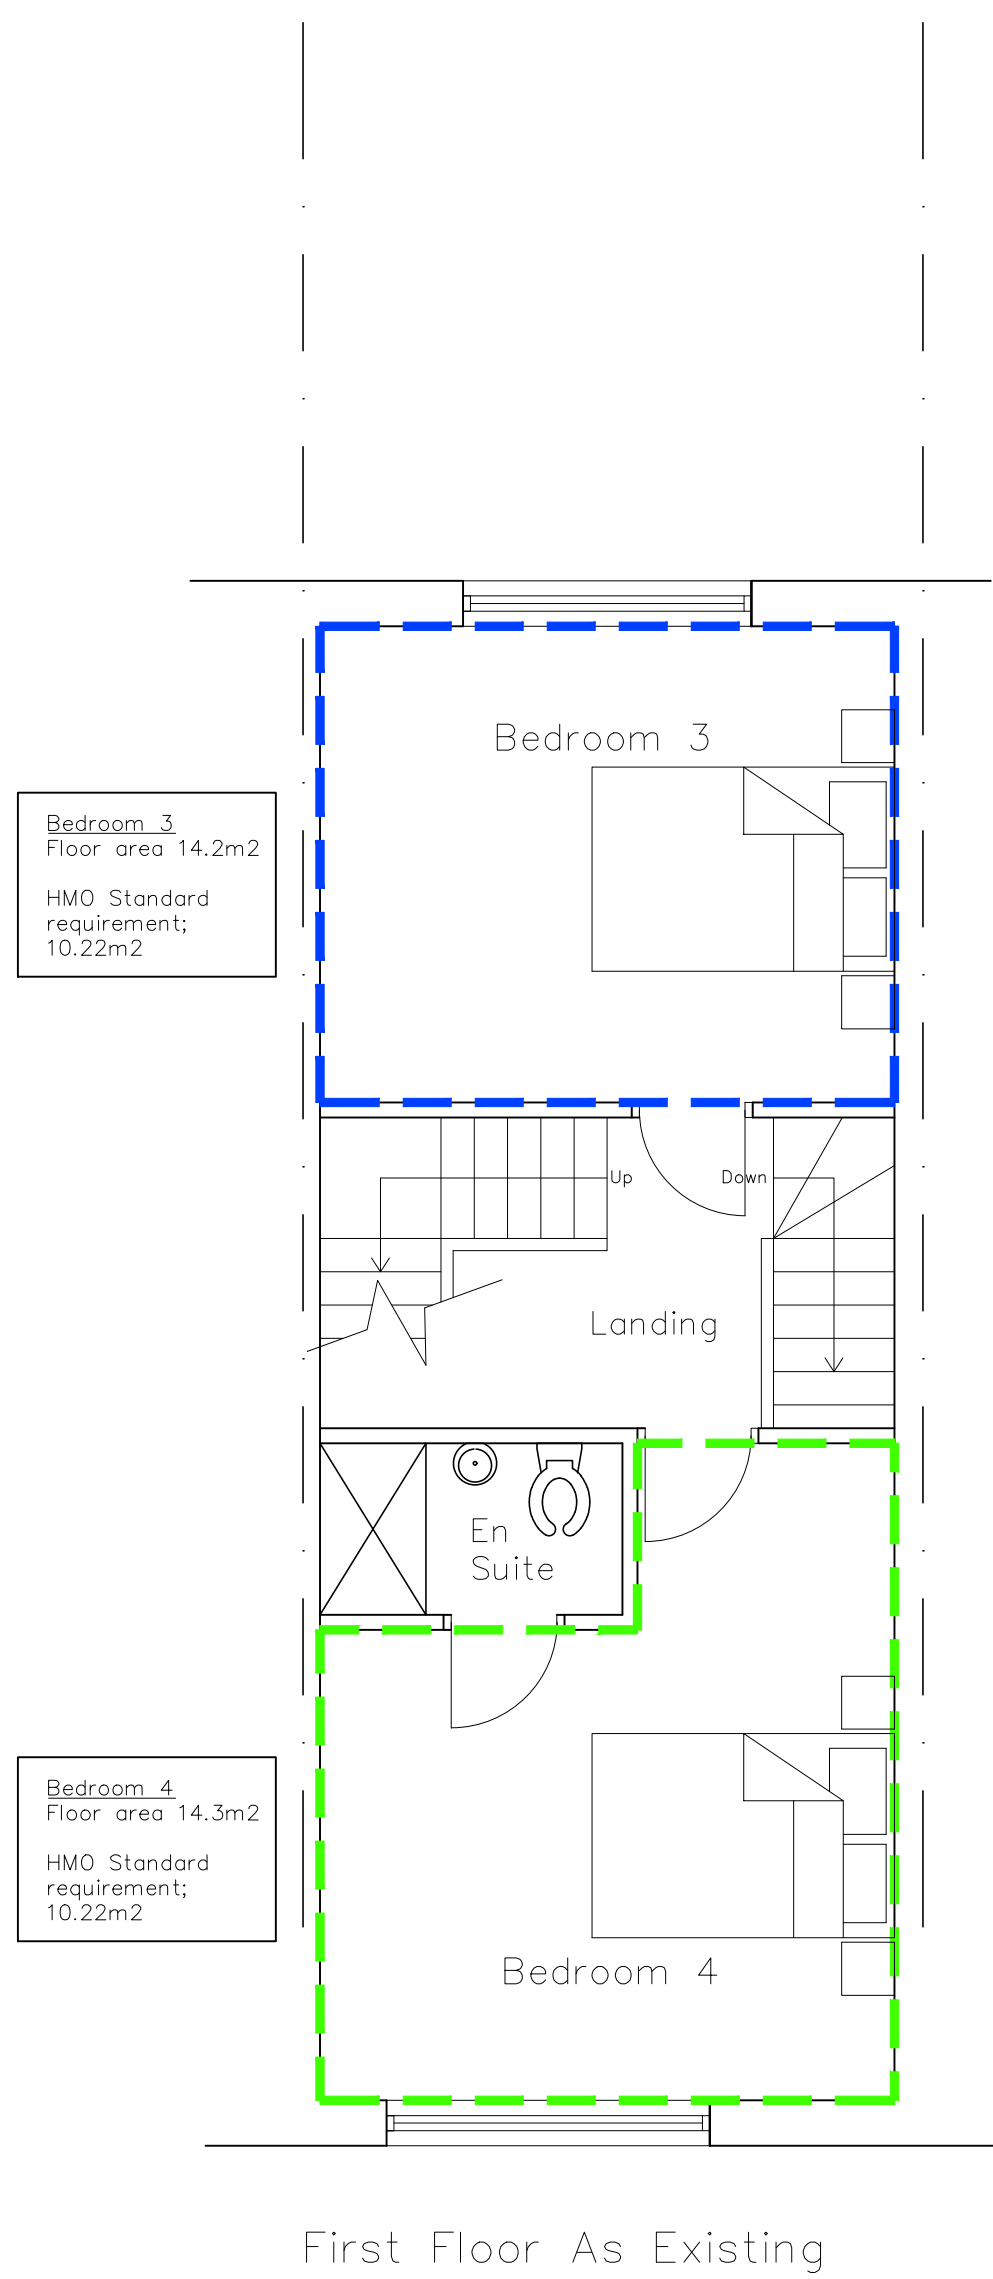


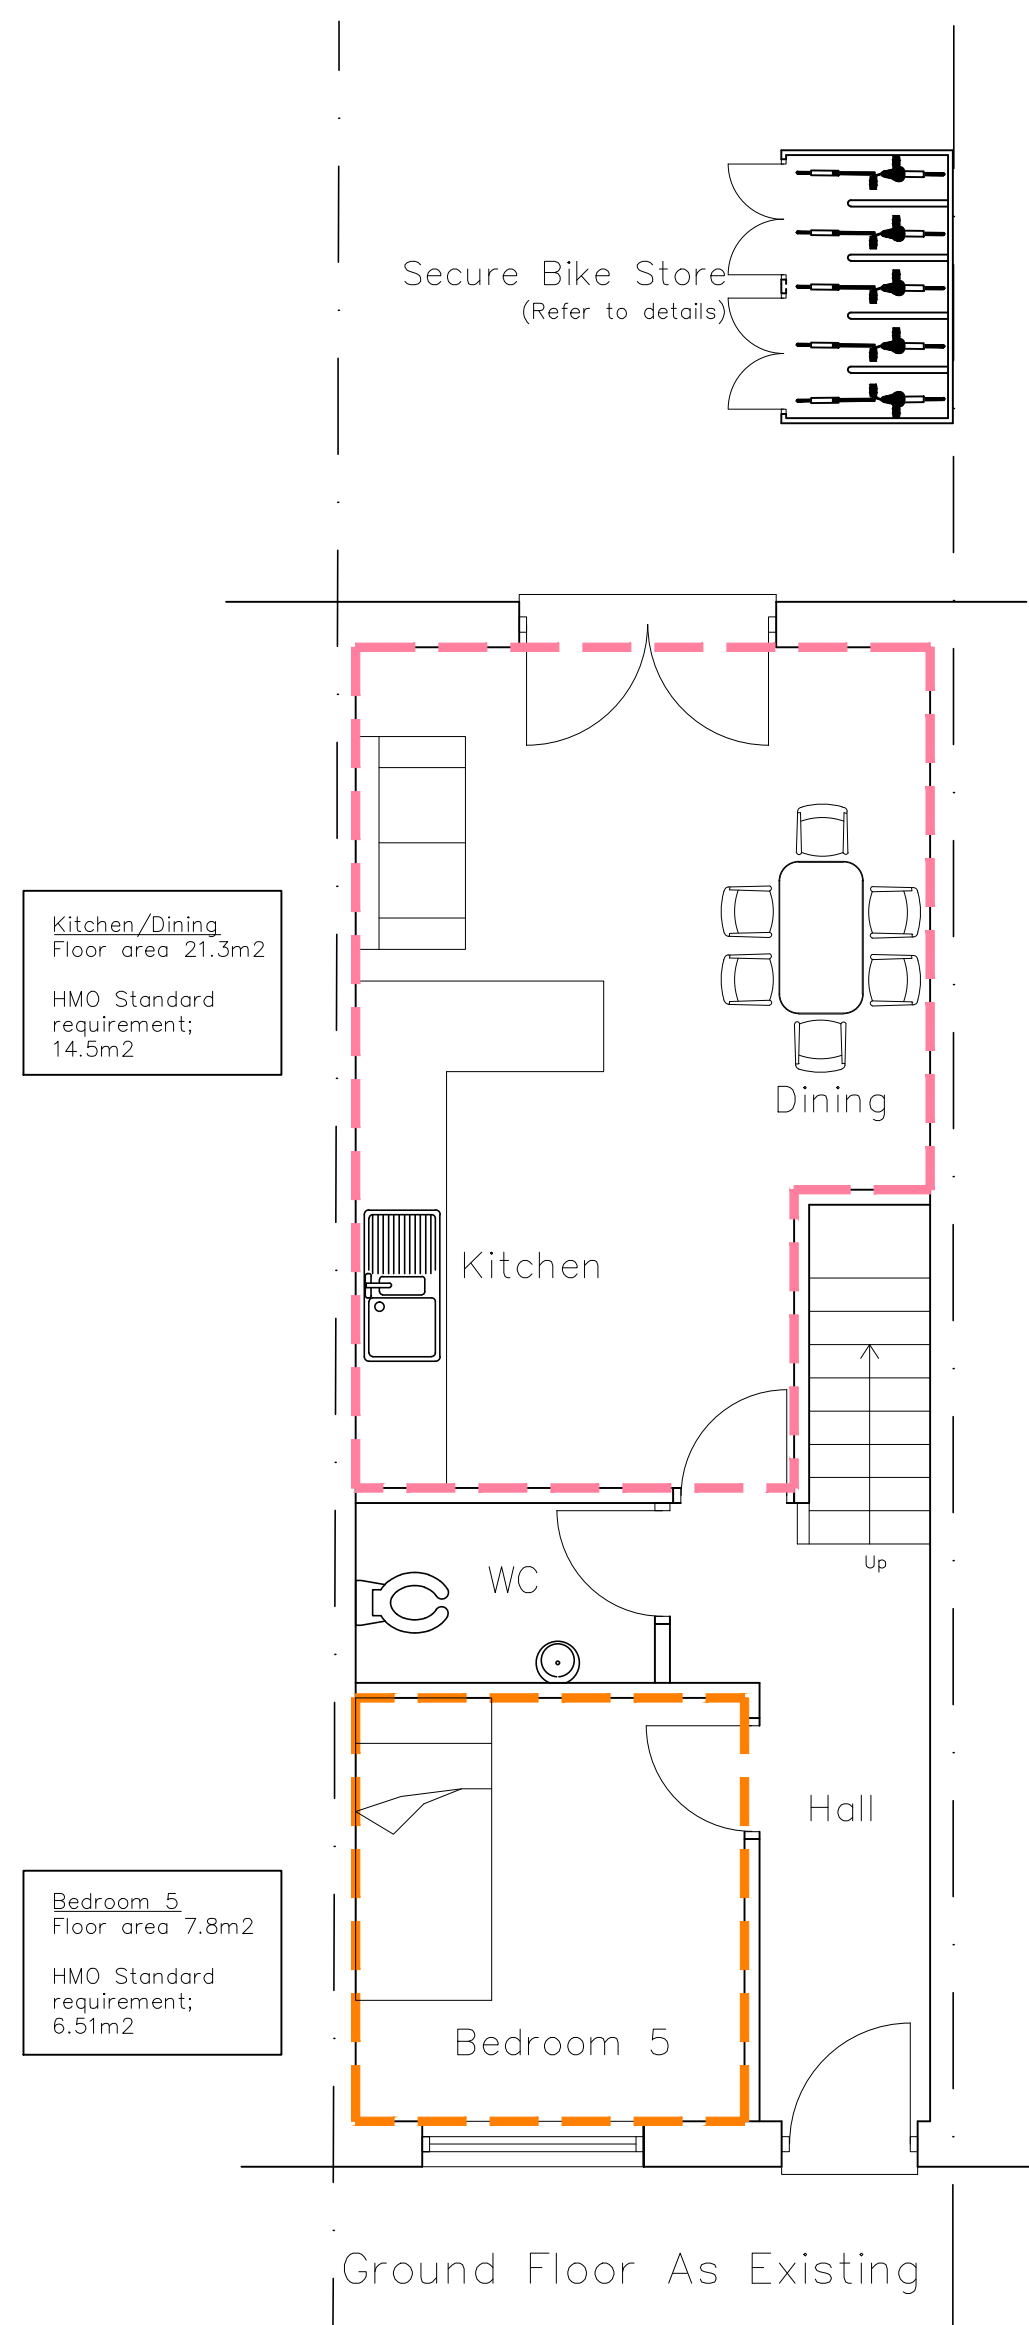

REV.	DATE	DESCRIPTION
------	------	-------------

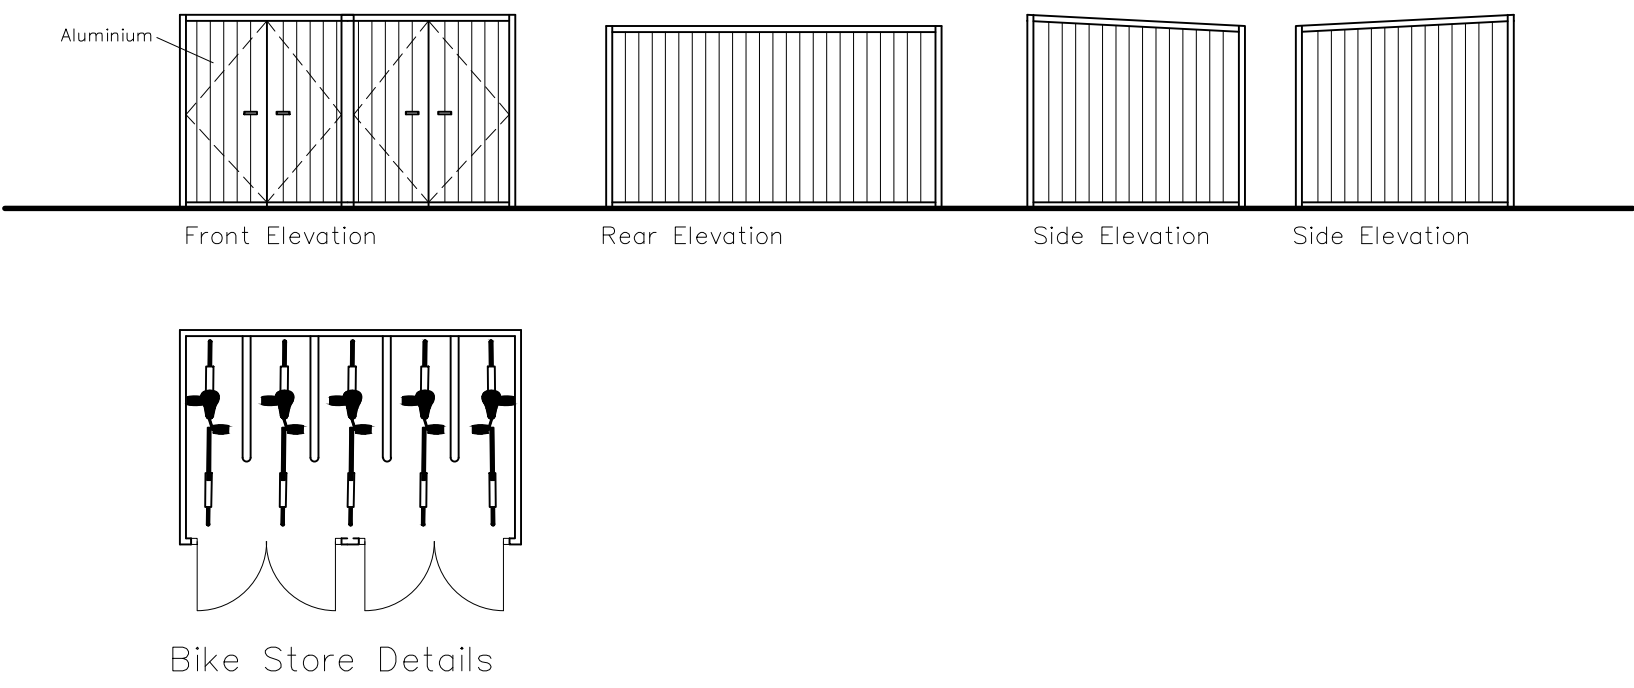

Proposed HMO Conversion at 80, Lauderdale Crescent, for Mr Huang

PLANS AS EXISTING

PLANNING DRAWING

SCALE 1:50	DATE 22.01.26
DRAWN JB	

REF.	
DRAWING NO. 2026/0017/0001	REV.