



FILE LOCATION PATH: P:\PROJECTS\HOT1870-02 25 ROCHDALE ROAD - CIVIL AND STRUCTURAL SERVICES\BIM01-WIP\DRAWINGS\S278\017-CIV-94-EX-00-D-C-200010_S278 WORKS TYPICAL PAVEMENT CONSTRUCTION DETAILS.DWG

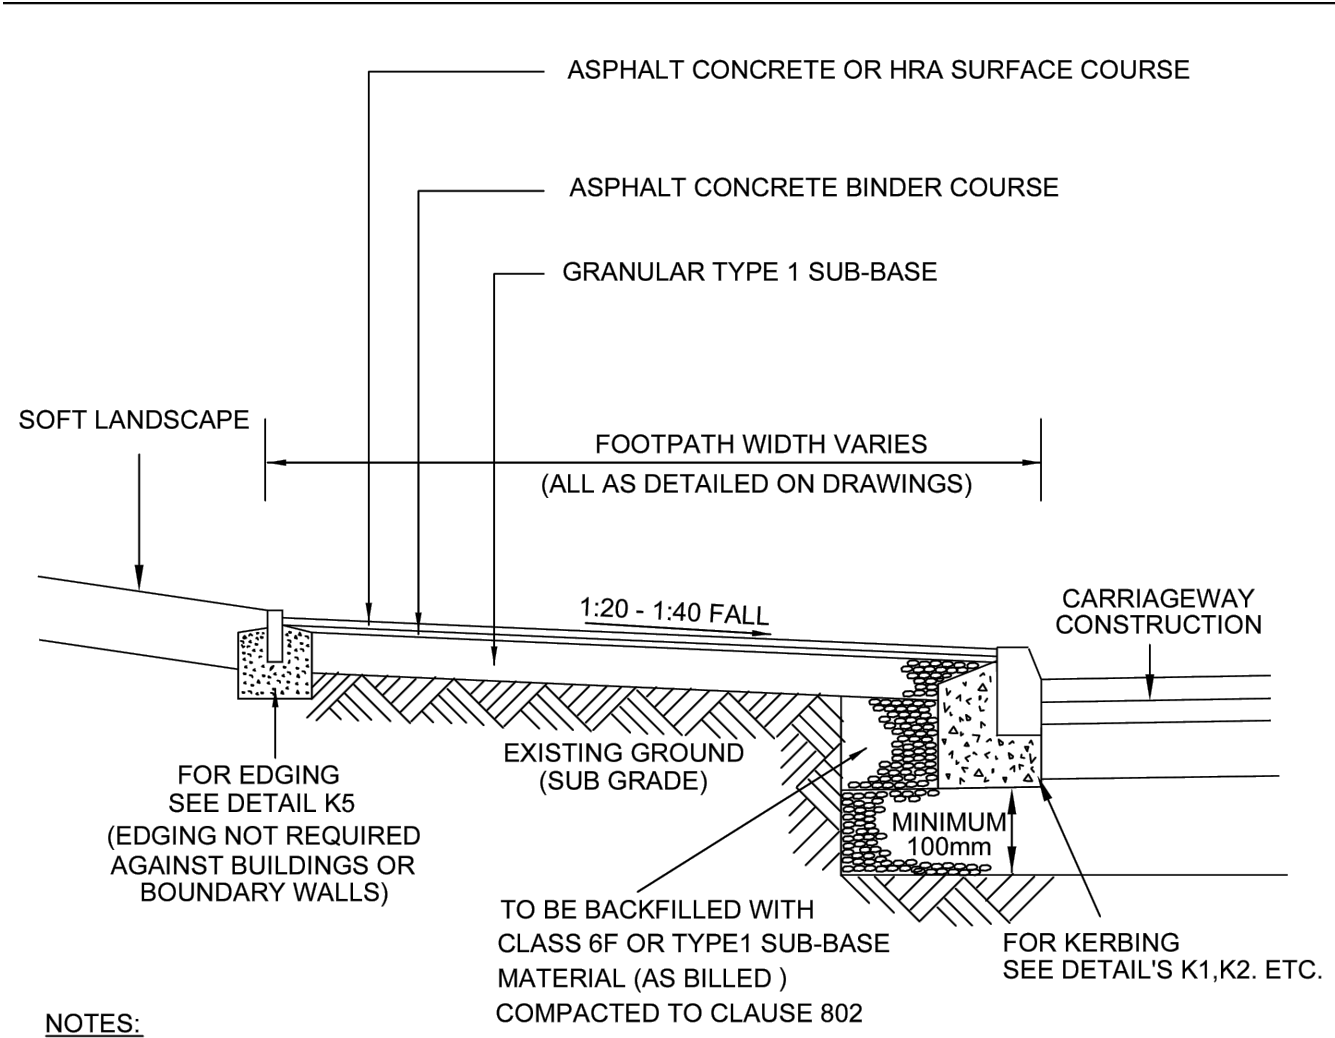


- NOTES:
1. CLAUSE NUMBERS QUOTED REFER TO THE DTp SPECIFICATION FOR HIGHWAY WORKS AMENDED AS APPROPRIATE
 2. FOR THICKNESS OF MATERIALS SEE CONTRACT DRAWINGS AND/OR BILL OF QUANTITIES
 3. SURFACE COURSE ASPHALT CONCRETE TO CLAUSE 909, 914
 - 4a) SURFACE COURSE ROLLED ASPHALT TO CAUSE 910, 911
b) CHIPPINGS TO BE 10mm WHITE, SPREAD AT 1.0 kg/m (WHERE SPECIFIED)
 5. BINDER COURSE ASPHALT CONCRETE TO COMPLY WITH CLAUSE 906, 929
 6. SUB-BASE TYPE 1 GRANULAR MATERIAL TO COMPLY WITH CLAUSE 803
 7. SUB GRADE PROTECTION TO BE IN ACCORDANCE WITH CLAUSE 613
 8. IN THE CASE OF FOOTWAYS ADJACENT TO BUILDING FRONTAGES, ATTENTION SHOULD BE PAID TO THE BUILDING'S DAMP PROOF COURSE (DPC) LEVEL. NEW FOOTWAYS SHOULD BE SET AT LEAST 150mm BELOW THE DPC, WHERE FOOTWAYS ARE BEING RECONSTRUCTED THE LEVEL OF THE BACK OF FOOTWAY SHOULD IDEALLY BE NO HIGHER THAN THE ORIGINAL. IF AN INCREASE IN THE LEVEL IS PROPOSED CONSIDERATION SHALL BE GIVEN TO THE POSSIBLE IMPACT ON THE BUILDING'S DPC, ALTERNATIVE OR ADDITIONAL DPC TREATMENTS MAY NEED TO BE AGREED WITH THE BUILDING OWNER


FLEXIBLE FOOTWAY CONSTRUCTION MCC DETAIL F1

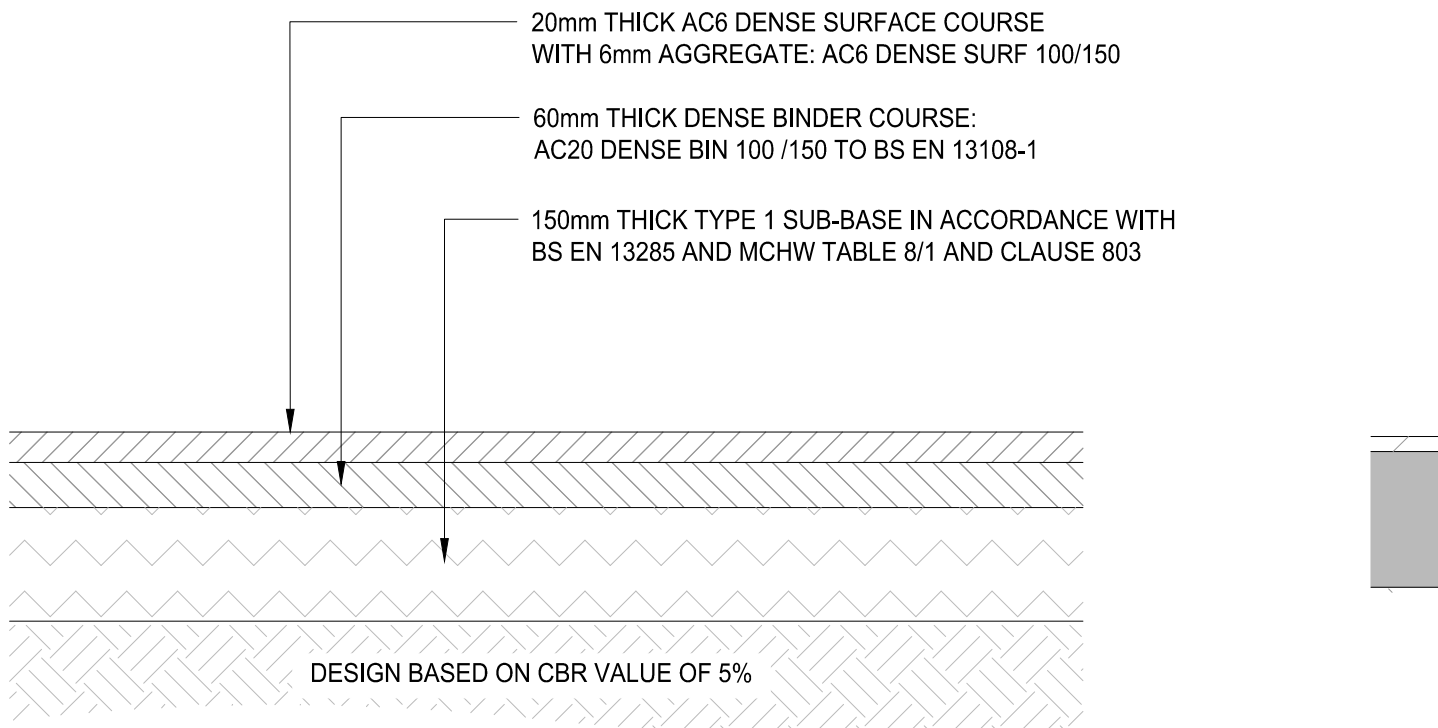

ASPHALT FOOTWAY FULL DEPTH CONSTRUCTION

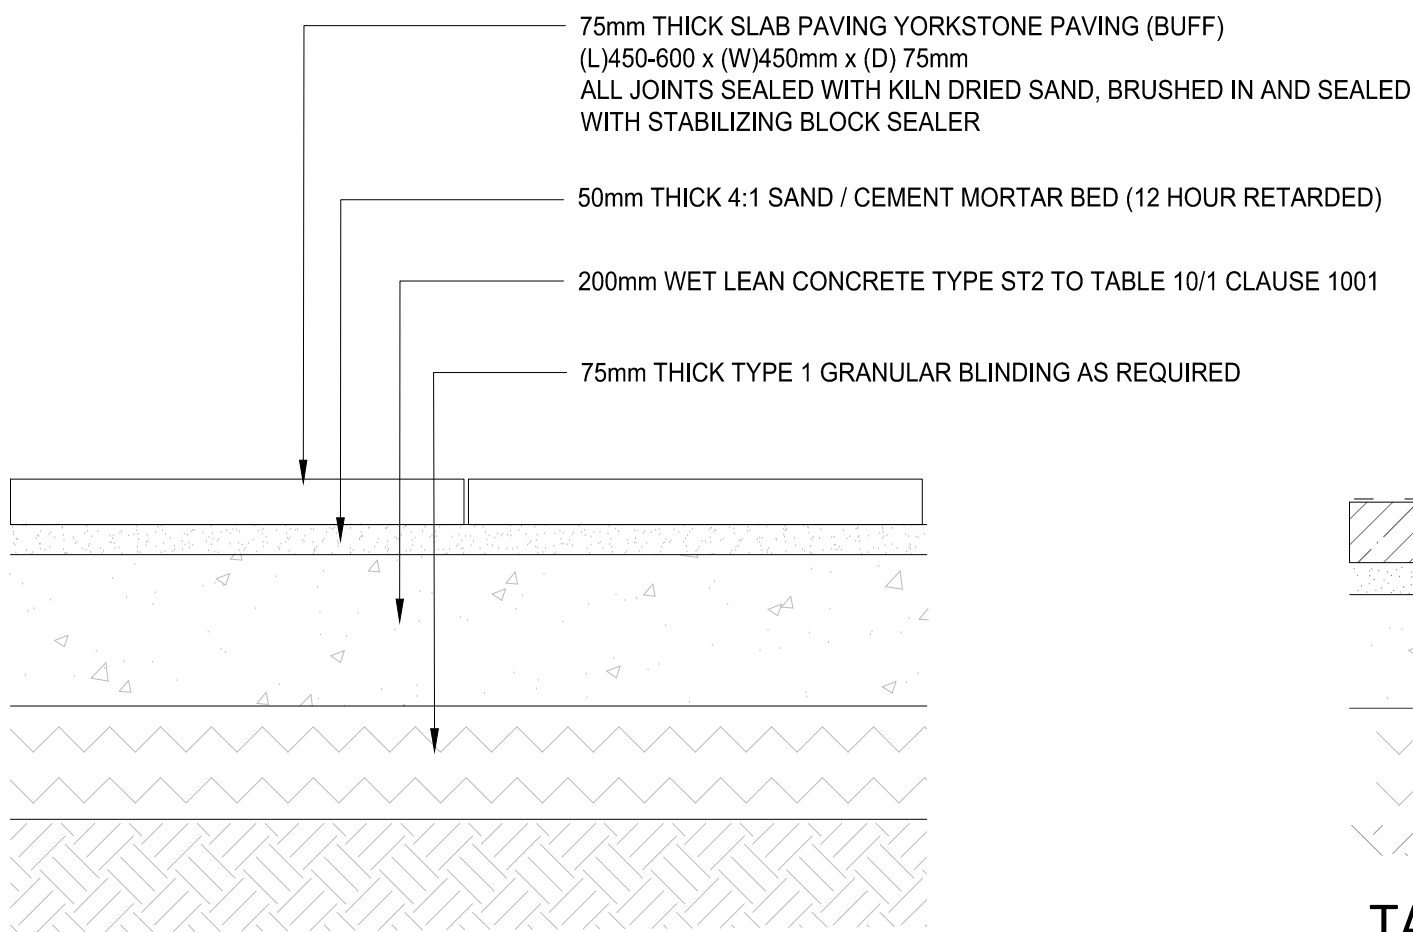


NATURAL STONE SLAB PAVING TO MCC STANDARD DETAIL

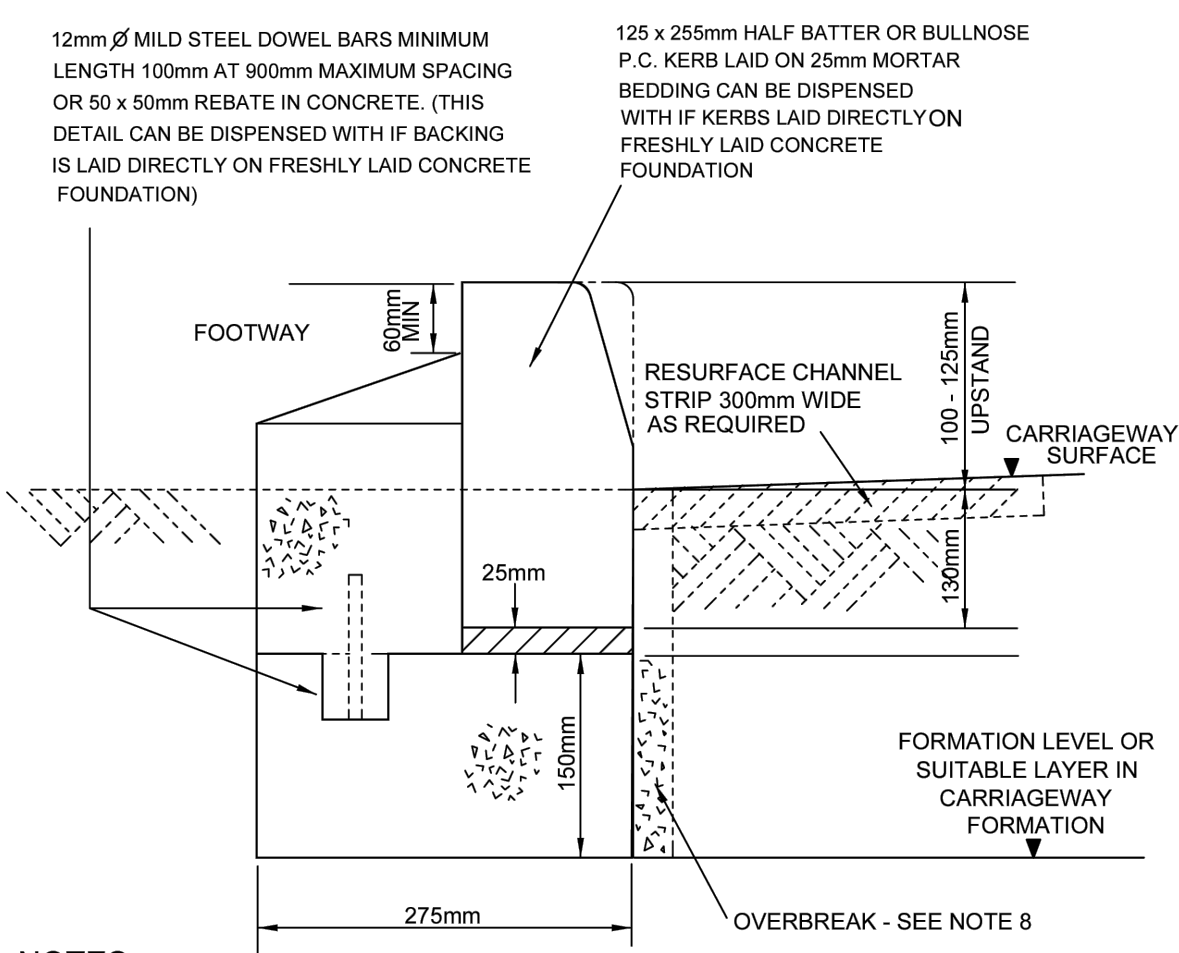


- NOTES:
1. CONCRETE BEDDING AND BACKING SHALL BE TYPE ST1 TO CLAUSE 2602 TABLE 26/1
 2. KERBS SHALL COMPLY WITH BS EN 1340
 3. CEMENT SHALL BE ORDINARY PORTLAND CEMENT TO BS EN 197-1
 4. JOINTS TO KERBS SHALL BE POINTED WITH CLASS (iii) MORTAR TO CLAUSE 2404
 5. CUT LENGTHS OF KERB ARE TO BE CUT USING A DISC CUTTER MIN. LENGTH 450mm
 6. IN THE CASE OF NEW CARRIAGEWAY CONSTRUCTION THE SUB-BASE LAYER IS EXTENDED 300mm BEYOND THE BACK OF KERB FOUNDATION THE CONTRACTOR SHALL ALLOW FOR FILLING IN BETWEEN THE ROAD SUB-BASE AND THE FOOTWAY FORMATION WITH SUB BASE MATERIAL IN THE RATE FOR KERBING
 7. RECONSTRUCTION OF EXISTING CARRIAGEWAY CHANNEL MEASURED SEPARATELY
 8. KERBS LAID IN EXISTING CARRIAGEWAY FORMATION - RATE TO INCLUDE INFILL OF OVERBREAK IN FRONT OF KERB WITH CONCRETE TYPE ST1 TO BINDER COURSE FINISH LEVEL

NEW KERB WITH 125mm UPSTAND TO MCC STANDARD DETAIL

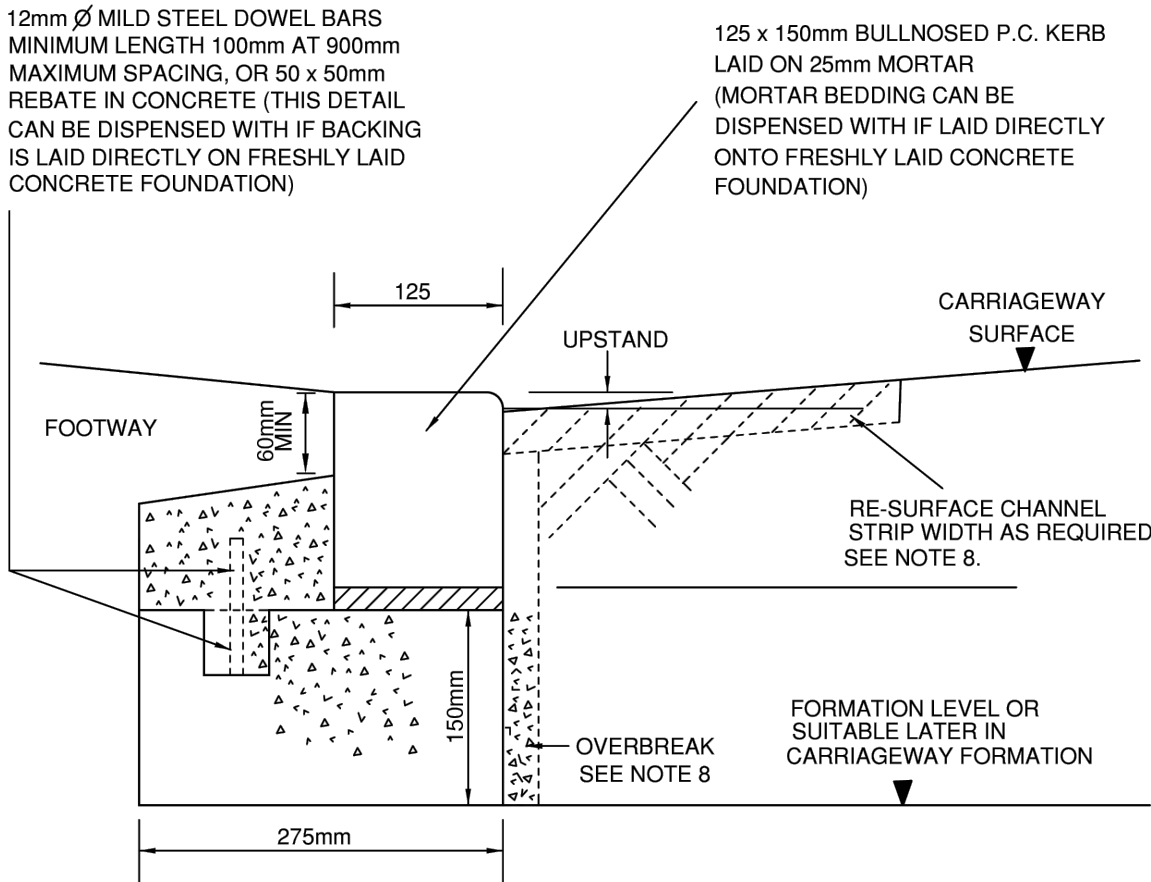


1. CONCRETE BEDDING AND BACKING SHALL BE TYPE ST1 TO CLAUSE 2602 TABLE 26/1
2. KERBS SHALL COMPLY WITH BS EN 1340
3. CEMENT SHALL BE ORDINARY PORTLAND CEMENT TO BS EN 197-1
4. JOINTS TO KERBS SHALL BE POINTED WITH CLASS (iii) MORTAR TO CLAUSE 2404
5. CUT LENGTHS OF KERB ARE TO BE CUT USING A DISC CUTTER, MIN LENGTH 450mm
6. IN THE CASE OF NEW CARRIAGEWAY CONSTRUCTION, THE SUB-BASE LAYER IS EXTENDED 100mm BEYOND THE BACK OF KERB FOUNDATION THE CONTRACTOR SHALL ALLOW FOR FILLING IN BETWEEN THE ROAD SUB-BASE LAYER AND THE FOOTWAY FORMATION WITH SUB BASE MATERIAL IN THE RATE FOR KERBING
7. REINSTATEMENT OF CARRIAGEWAY CHANNELS WILL BE MEASURED SEPARATELY
8. KERBS LAID IN EXISTING CARRIAGEWAY FORMATION - RATE TO INCLUDE INFILL OF OVERBREAK IN FRONT OF KERB WITH CONCRETE TYPE ST1 TO BINDER COURSE FINISH LEVEL
9. FOUNDATION DETAIL FOR TAPER KERBS WILL BE AS FOUNDATION FOR 125 x 150mm AND 125 x 255mm KERBS.
10. KERB UPSTAND TO BE (i) 0 - 6mm PEDESTRIAN CYCLEWAY CROSSINGS (ii) 25mm VEHICULAR CROSSINGS


BULL NOSE KERB (DROP KERB) TO MCC STANDARD DETAIL

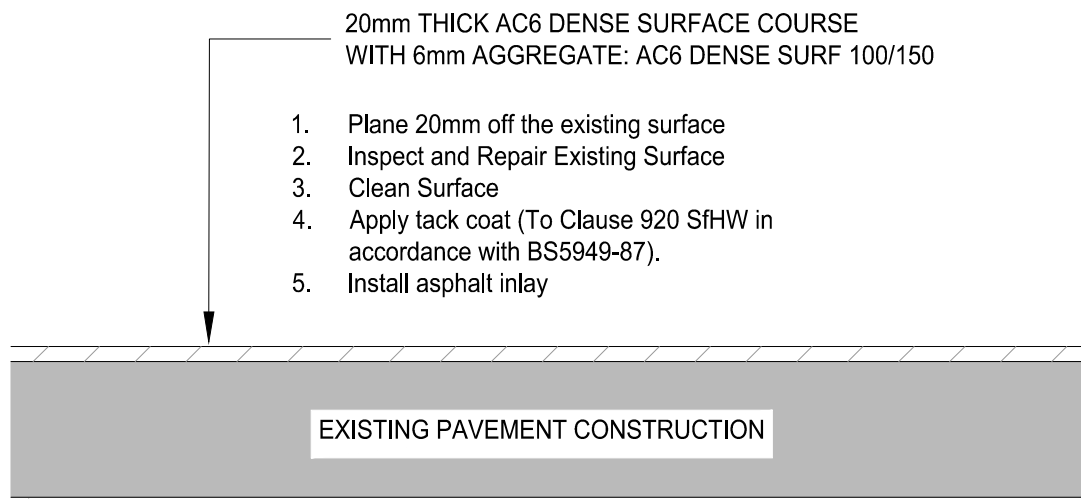


RESURFACED ASPHALT FOOTWAY

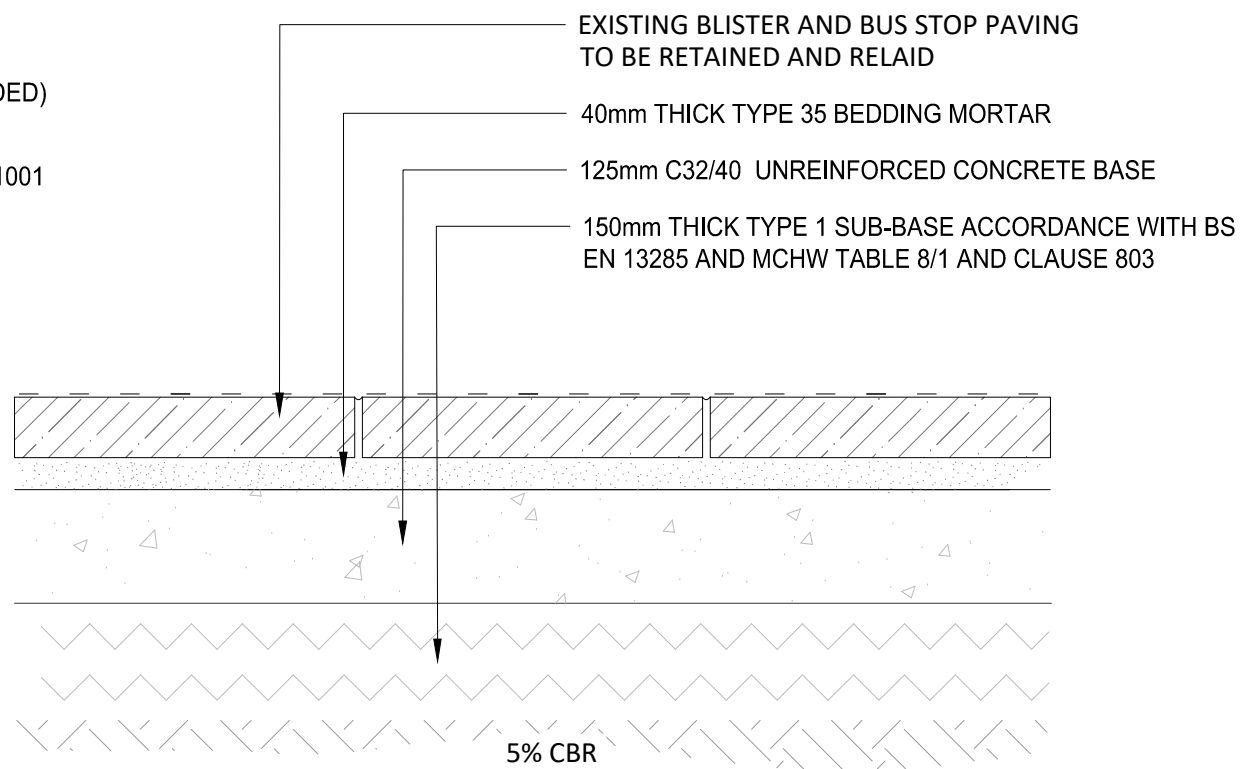


TACTILE PAVING SCALE 1:10 @ A1

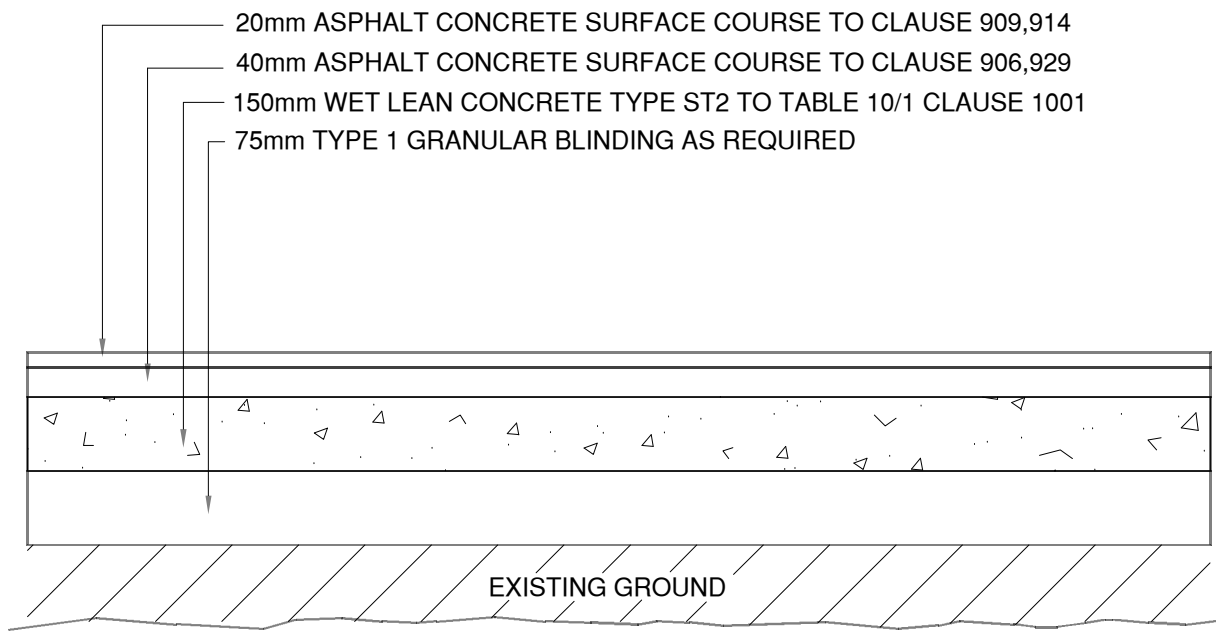

FLEXIBLE FOOTWAY CONSTRUCTION MCC DETAIL F2 (VEHICULAR CROSSOVER)

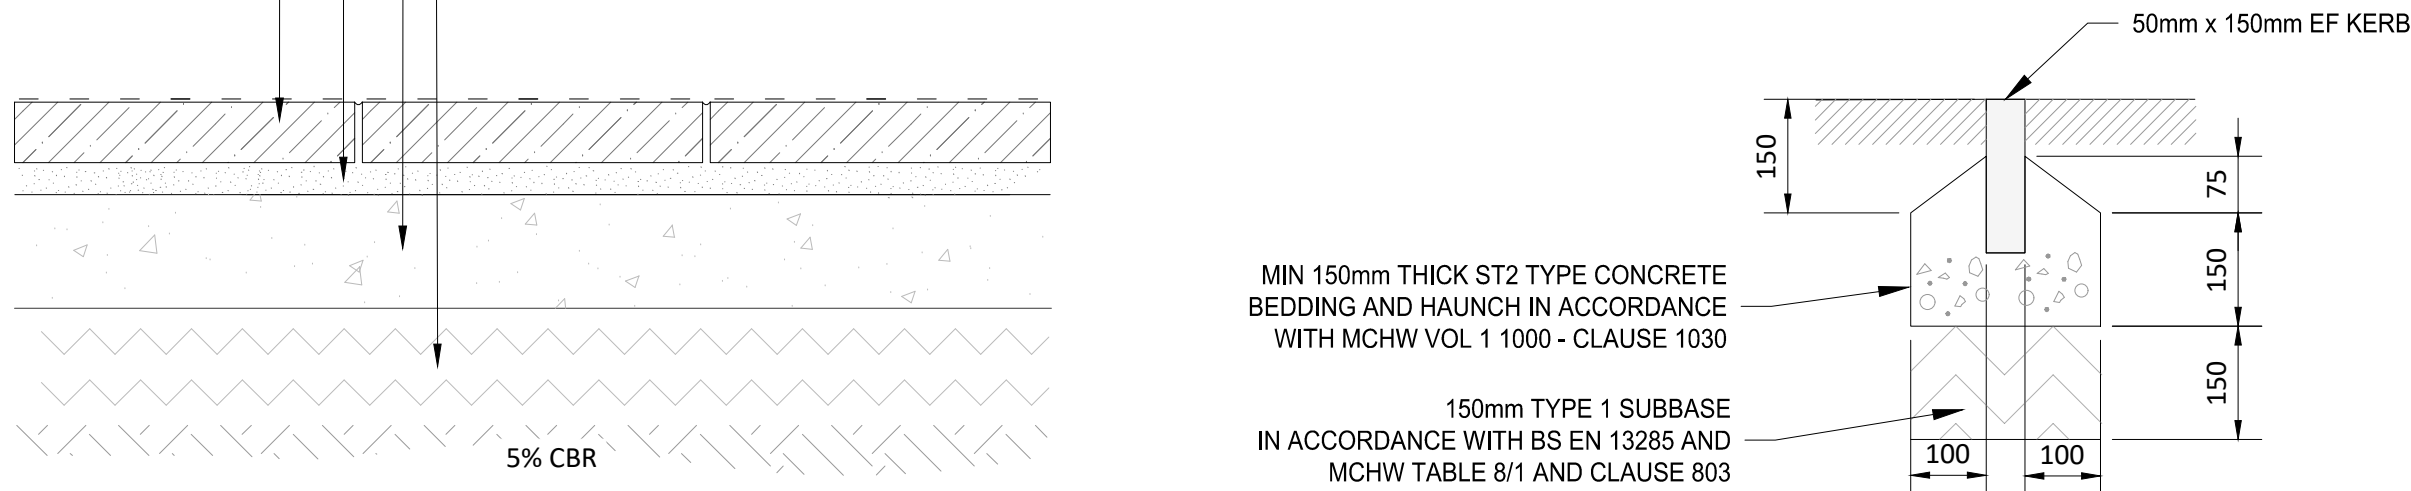

TYPICAL PCC EDGING KERB

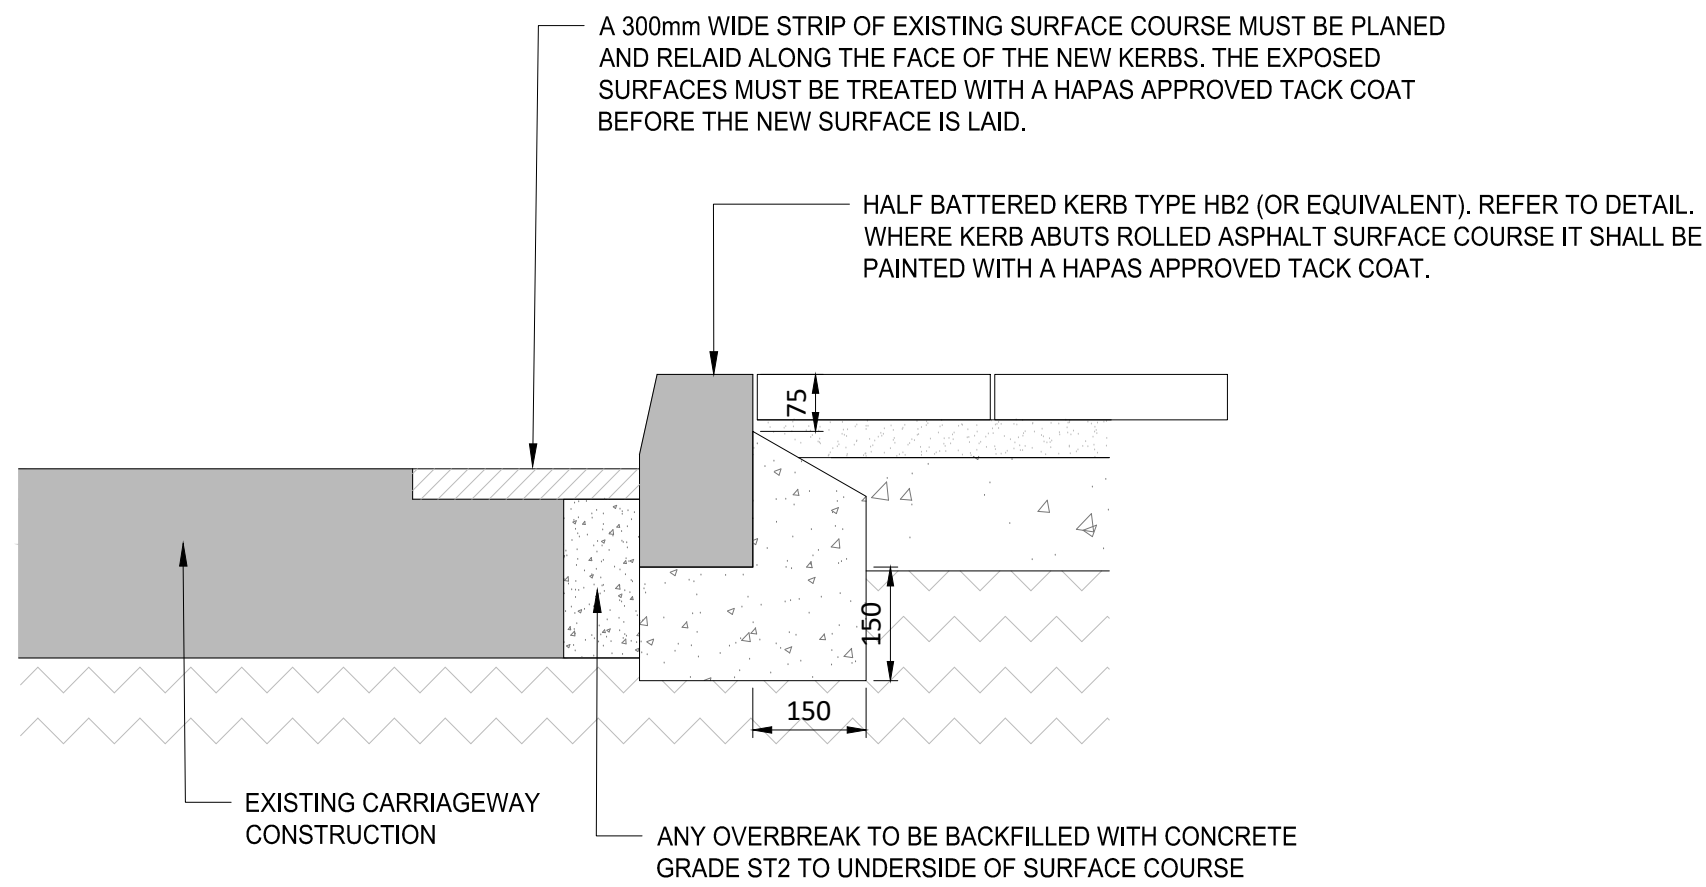

KERB OVERBREAK TO MCC STANDARD DETAIL

STANDARD NOTES

1. THIS DRAWING IS TO BE READ IN CONJUNCTION WITH ALL RELEVANT ARCHITECT'S AND ENGINEER'S DRAWINGS AND THE SPECIFICATIONS.
2. THIS DRAWING SHOULD NOT BE SCALED.
3. ALL DIMENSIONS ARE TO BE VERIFIED BY THE CONTRACTOR ON SITE.
4. ALL DISCREPANCIES SHOULD BE REPORTED TO C.A./E.A. PRIOR TO THE COMMENCEMENT OF WORKS.

© CIVIC ENGINEERS LIMITED

21.01.26	P06	UPDATED TO ADDRESS MCC COMMENTS	CD	CK
16.10.25	P05	PAVING MATERIAL UPDATED	CD	CK
02.07.25	P04	DETAILS ADDED	CD	CK
12.06.25	P03	DETAILS UPDATED	CD	CK
15.03.24	P02	UPDATED DRAWING NUMBER	NL	CER
02.09.22	P01	ISSUED FOR APPROVAL	CW	NH
DATE	REV	DESCRIPTION	DRAWN	CHKD

CIVIC
ENGINEERS

civicingengineers.com

PROJECT

ROCHDALE ROAD

TITLE
S278 WORK TYPICAL PAVEMENT
CONSTRUCTION DETAILS
SHEET 1

DRAWING STATUS					STATUS CODE
FOR APPROVAL					S3
CE PROJECT No.	SCALE @ A1	DATE CREATED	DRAWN	CHECKED	
870-02	1:10	AUG 22	CW	NH	
DRAWING No.					REV
L017-CIV-94-EX.00-D-C-200010					P06