
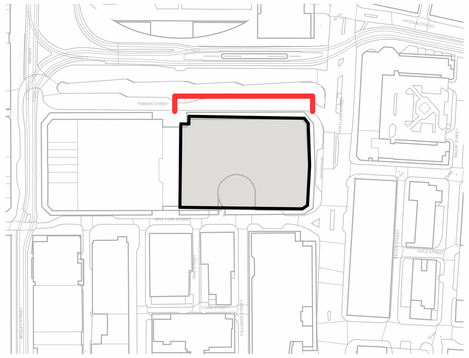


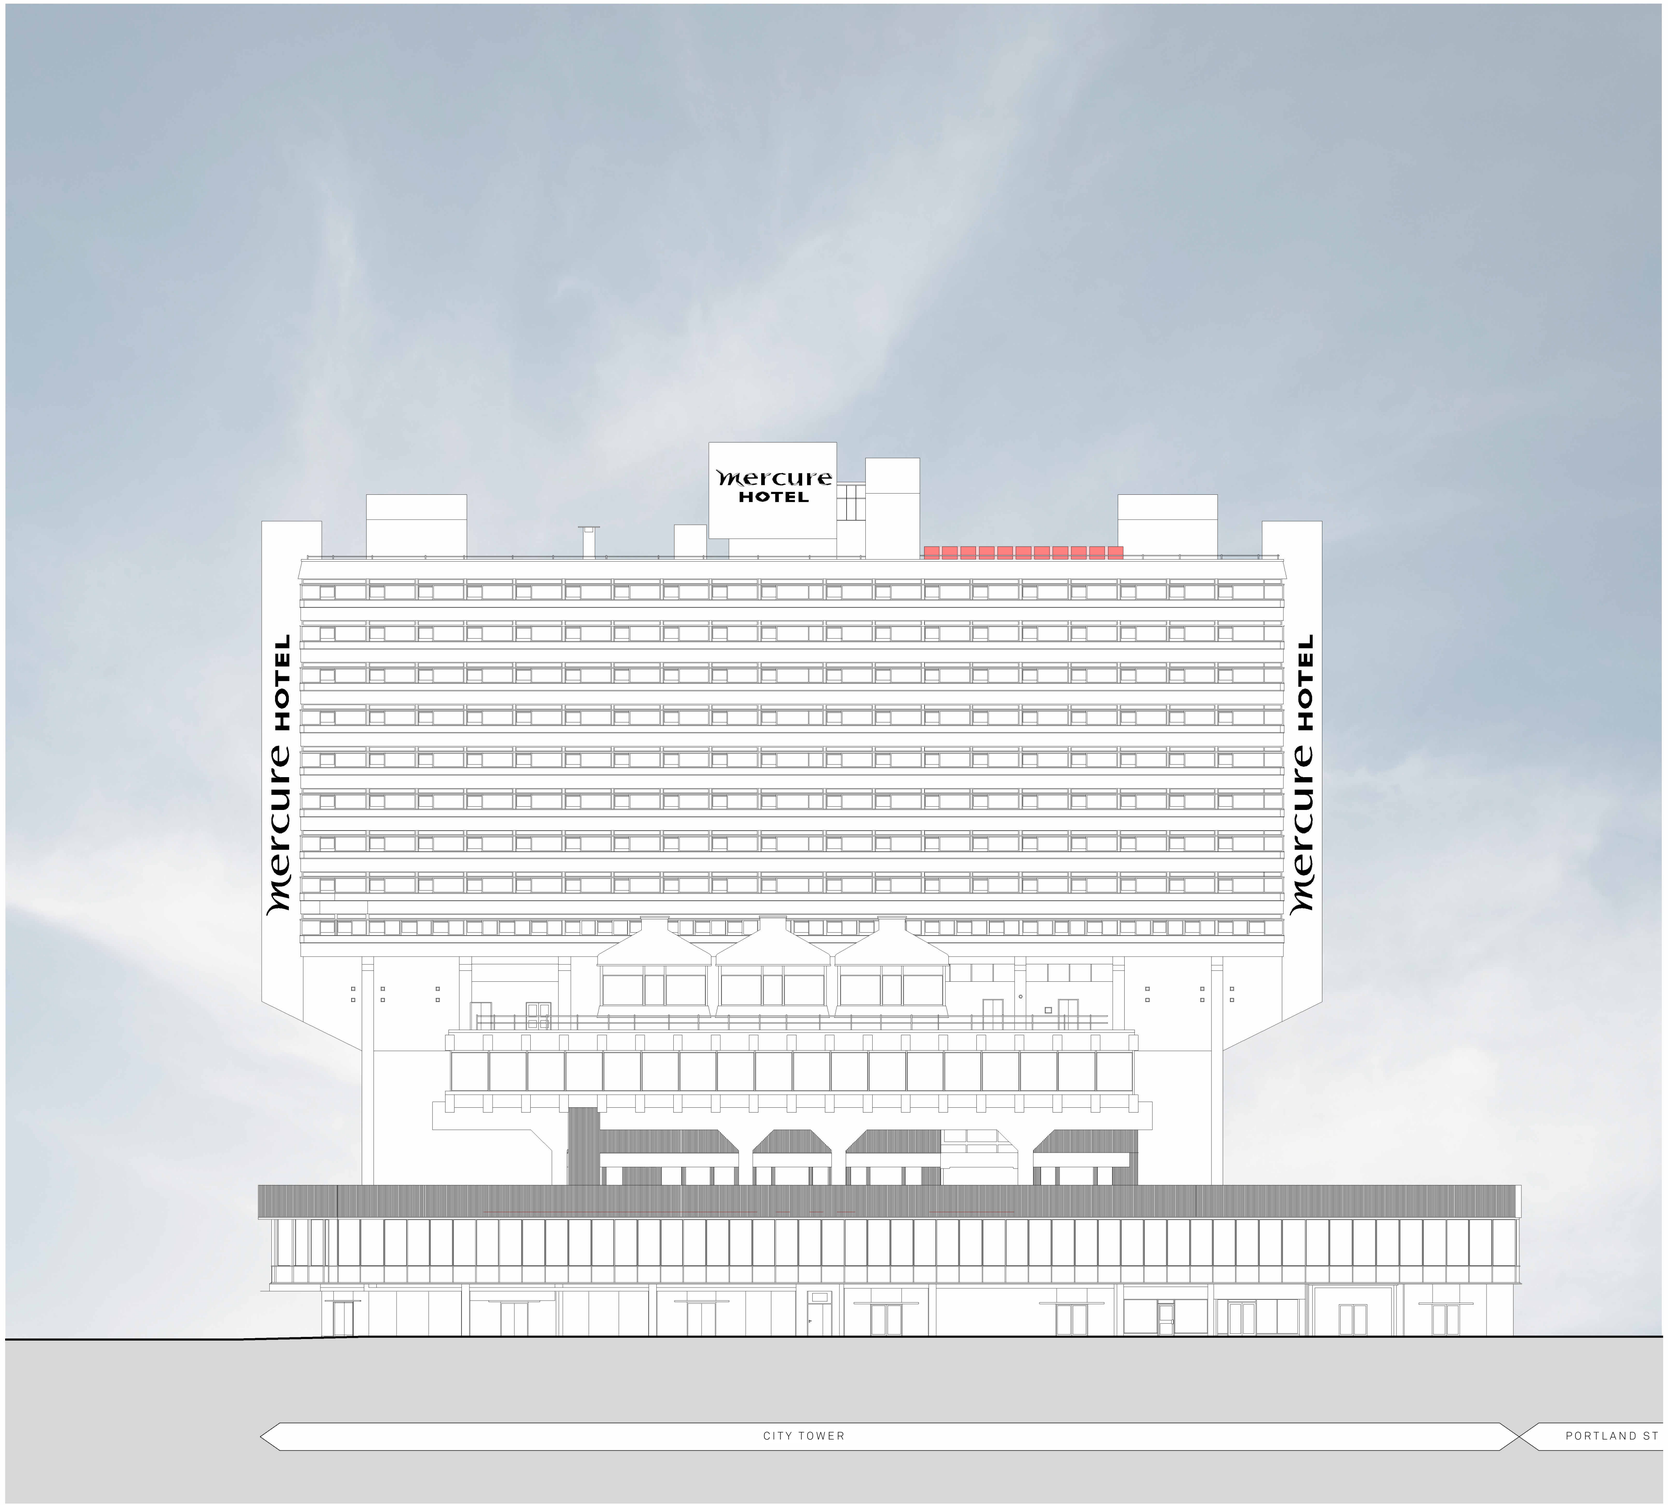

Key:

Proposed 21no. VRF Air Conditioning Units

1:200 (m)
0 2 4 6 8 10 12

North:

Project:
Lyf Hotel
Refurbishment

Title:
Parker Street Elevation
Proposed

Status:
Planning

Scale:
1 : 200 @ A1

Date:
02.04.26

Drawing No:
220-JMA-B1-XX-DR-A-042001

Rev:
P01

Jon Matthews Architects
Union, 2-10 Albert Square, Manchester, M2 6LW
0161 974 3690

Copyright of this drawing is vested in Jon Matthews Architects and it must not be copied or reproduced without written consent. Figured dimensions only are to be taken from this drawing. Do not scale from this drawing. For full company disclosure please visit www.jonmatthewsarchitects.com