


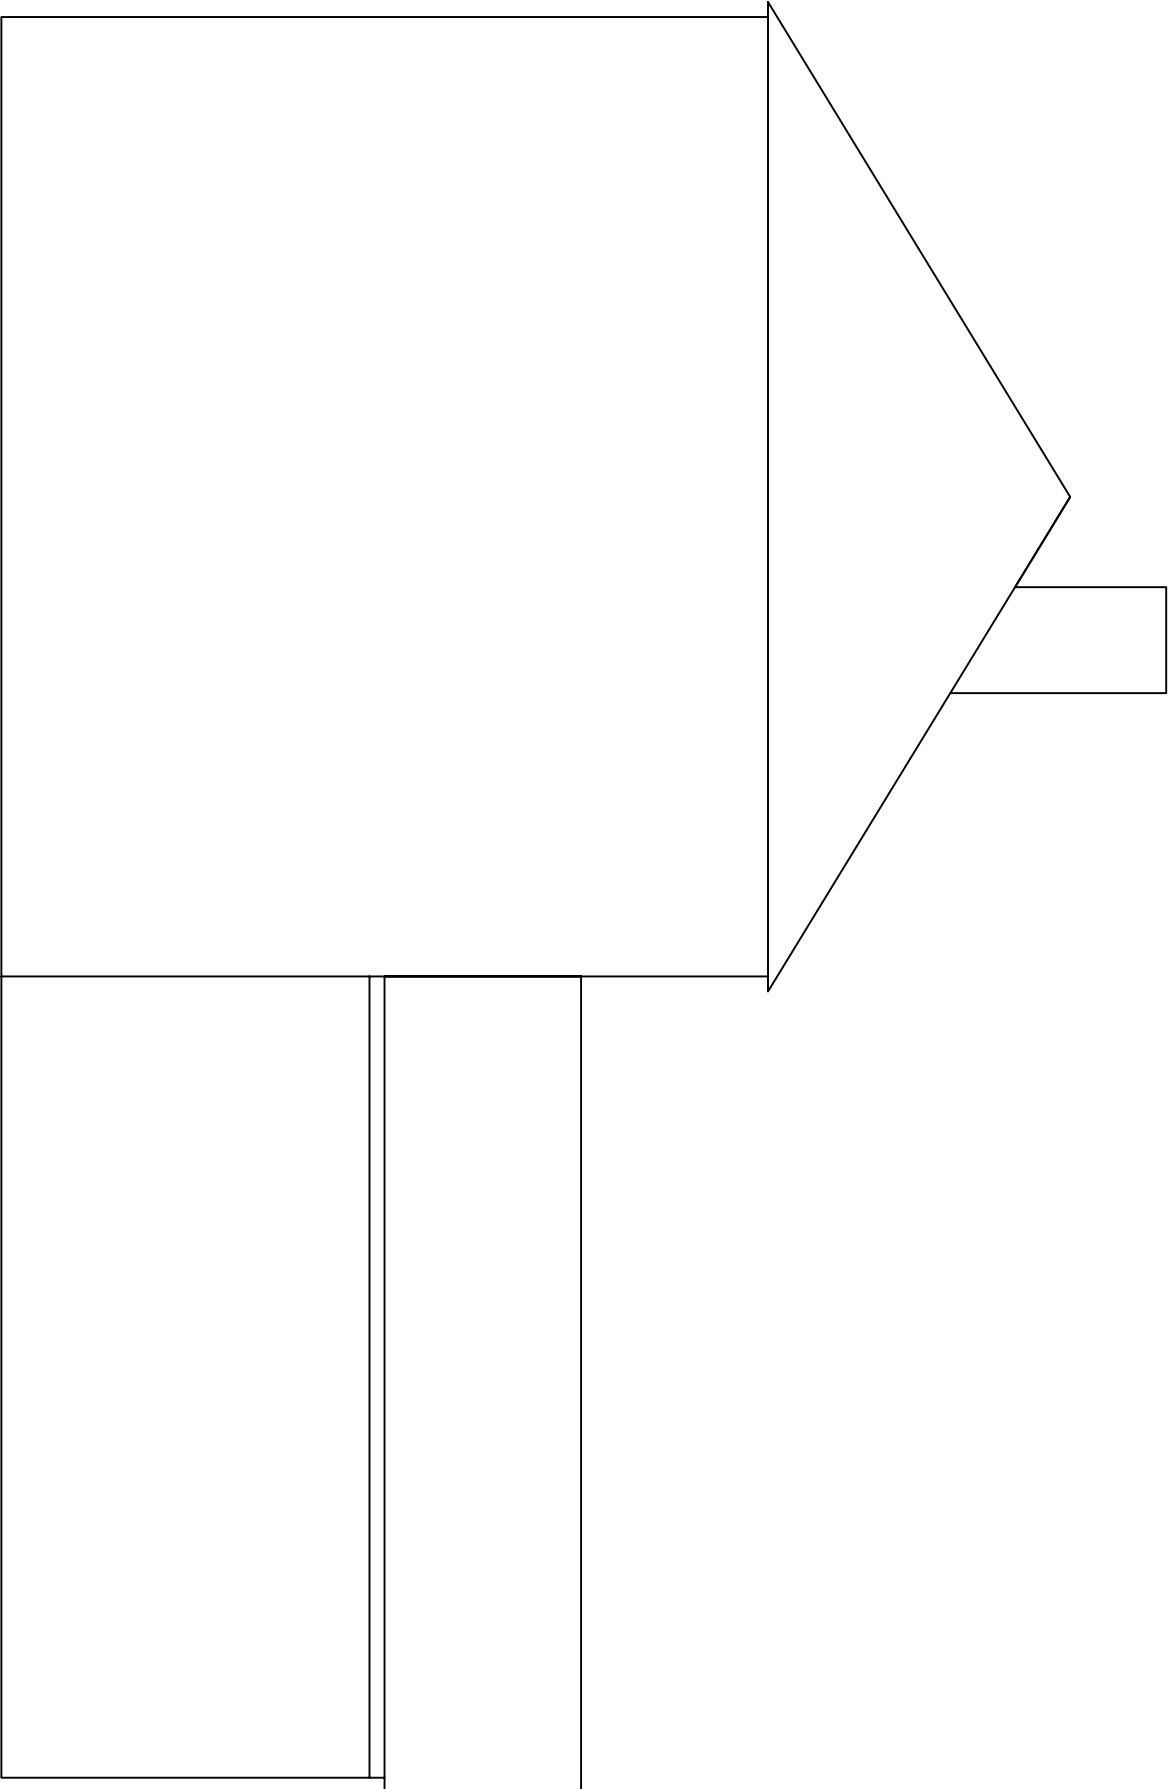

REVERSE SIDE ELEVATION

DRAWING NUMBER 5
DRAWN BY LAH 26/02/2026
SCALE 1:50