



Key

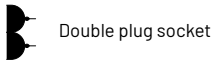

Double plug socket



Existing lighting

 

Existing cable trays




Wall Type
Gypwall type
A206142 (EN) - Two layers of Gyproc WallBoard 12.5mm
each side of Gypframe 70 S 50 'C' Studs at 600mm
centres.
50mm Isover Acoustic Partition Roll (APR 1200) in the
cavity. For heights up to 4000mm.

Meeting room pod
Genesys - acoustic meet L, 3 modules
(2600x2700x2300)
White exterior
Comos grey aluminium profile
Biscuit interior

Wall Type
Glass partition running to 500mm below finished
height

Wall Type Gypwall type
A206142 (EN)

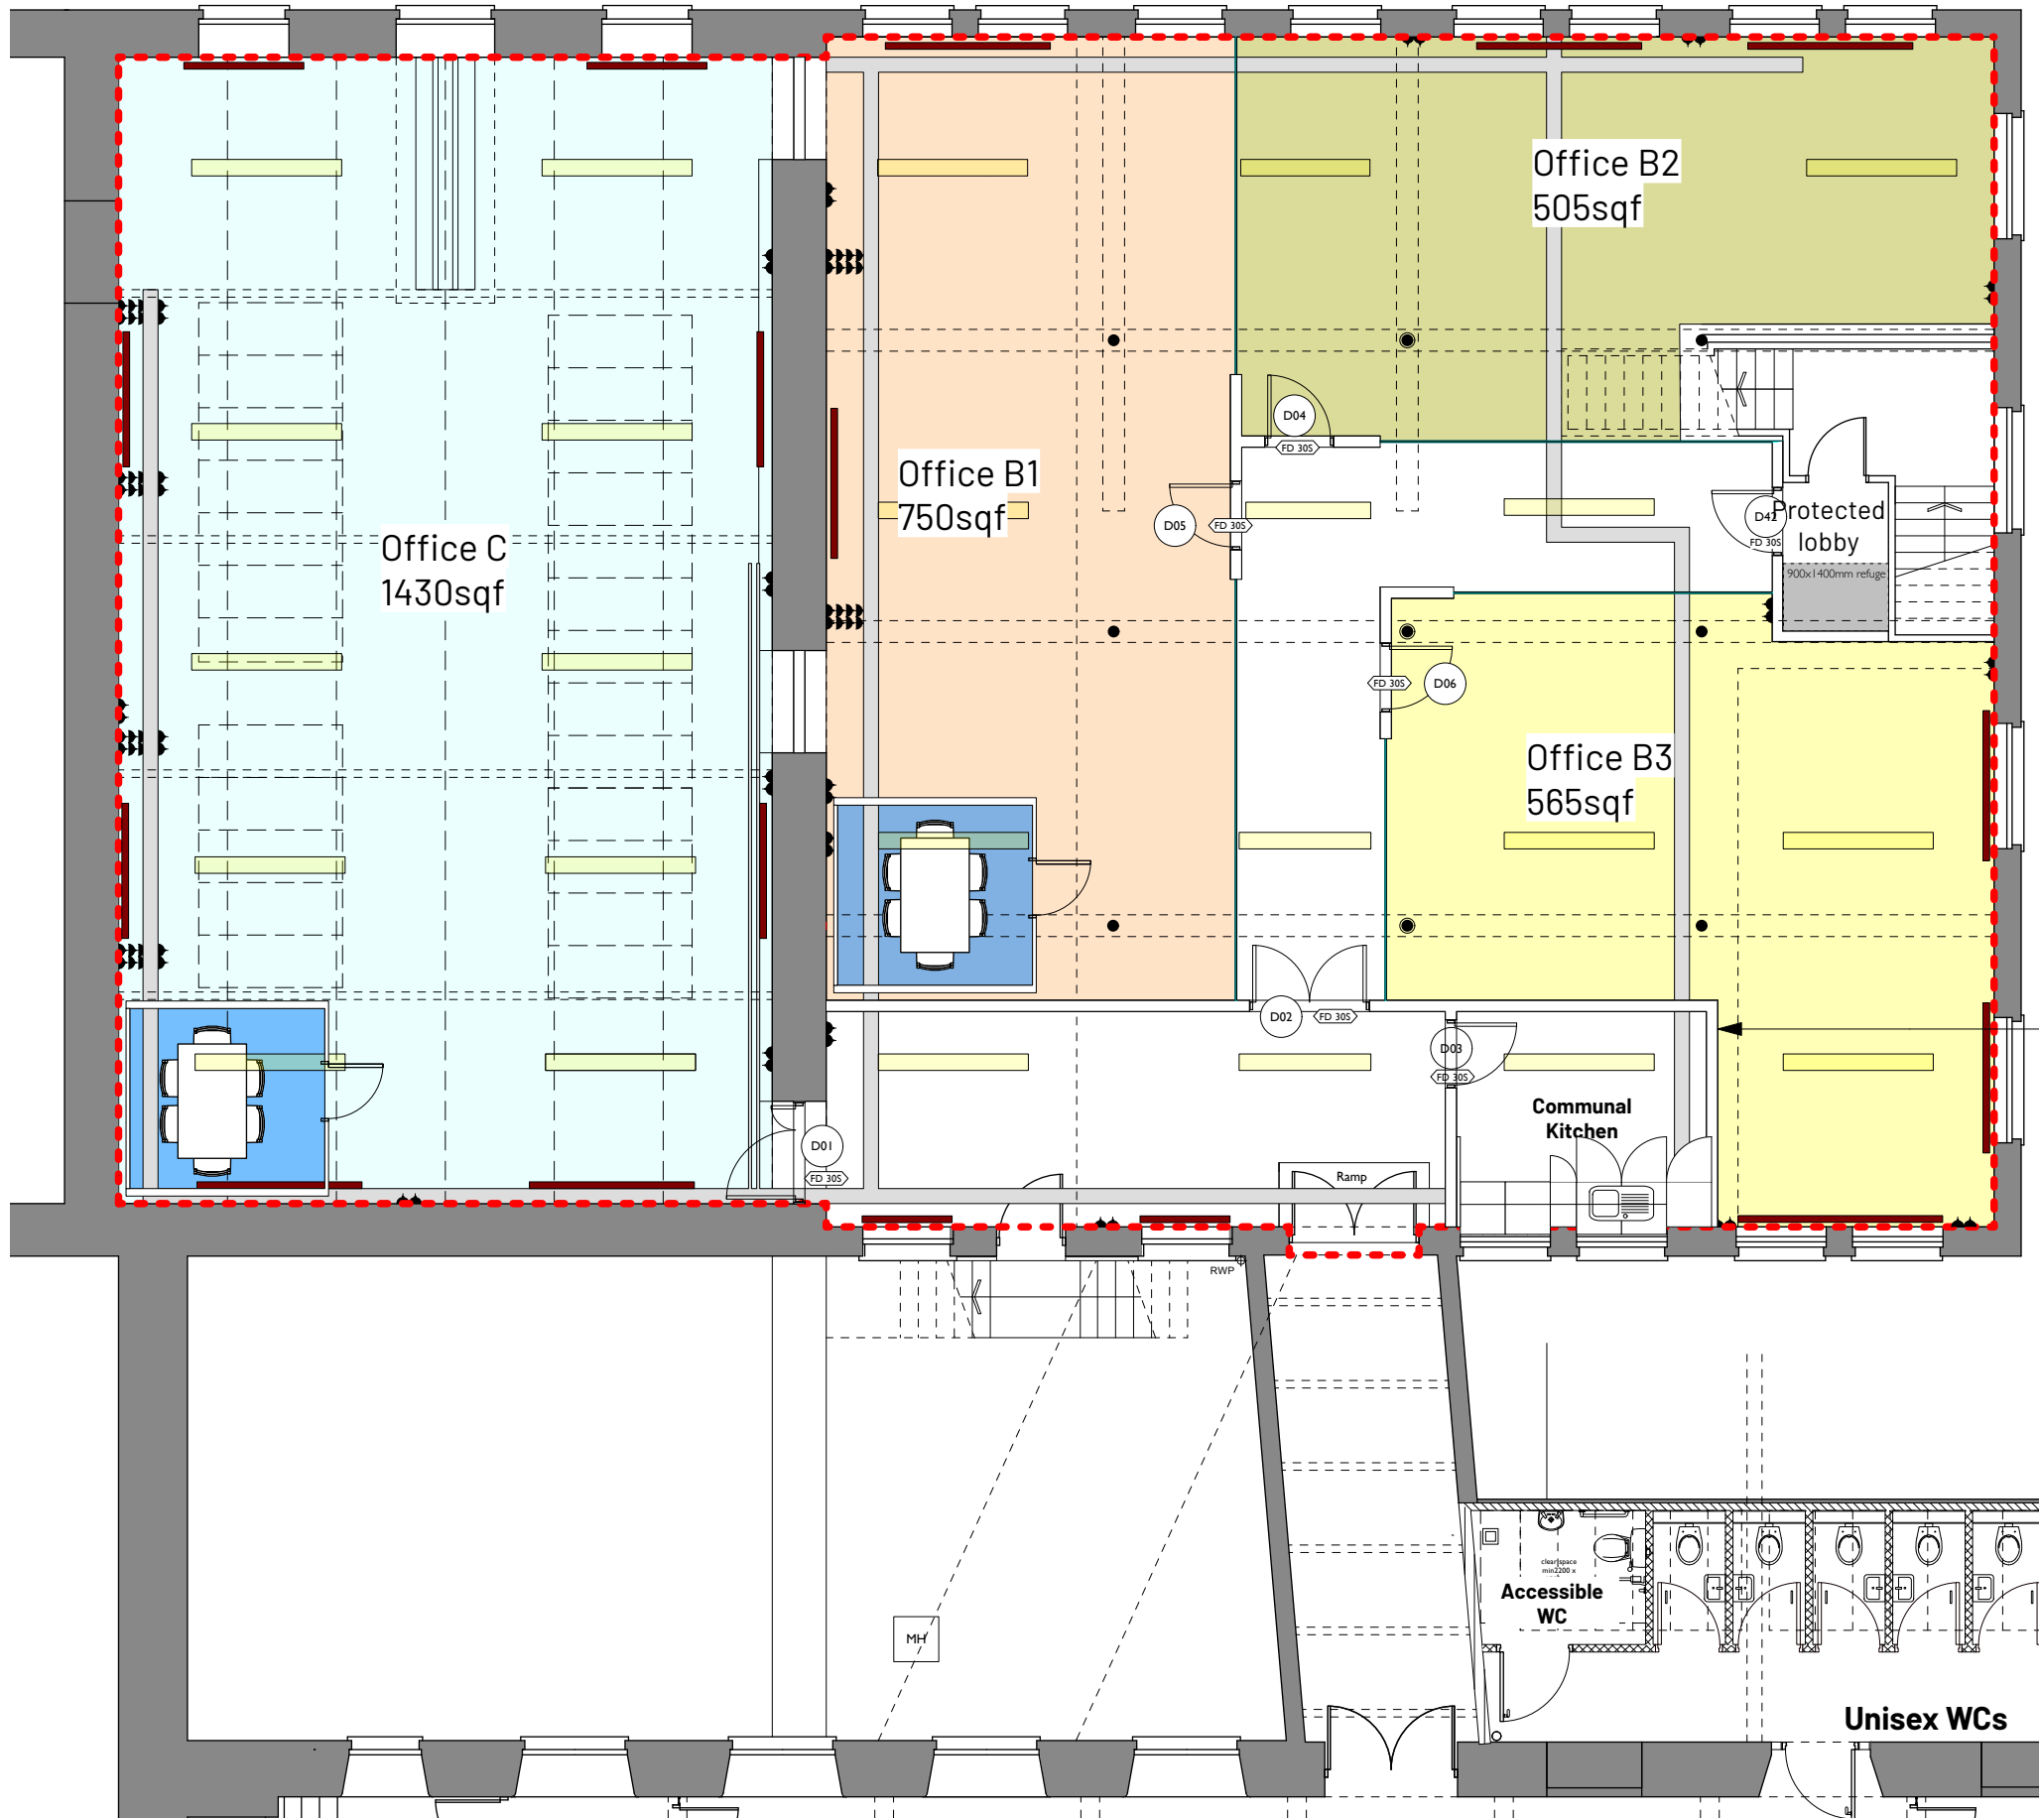

1

Proposed Plan
Scale: 1:100

B
07/04/2026 Layout alterations as GS AB
per LBC comments

A
22/01/2026 Layout alterations GS AB

REV NOTE DRN/CHK

Chatham Office

Proposed Plan Office
B

PROJECT REF. 2104
DRWG NO. P(110)
REVISION B
SCALE 1:100 @ A3
DATE 1st Dec 25
DRAWN GS

SK sketch E existing P proposed T tender C construction FI final issue

+44 161 236 0051
ARCHITECT@ATELIERMB.CO.UK

ATELIER.MB