


Location Plan

Site Address: 3, Kingsheath Street, Manchester, M40 7RW



Date Produced: 06-Feb-2026

Scale: 1:1250 @A3

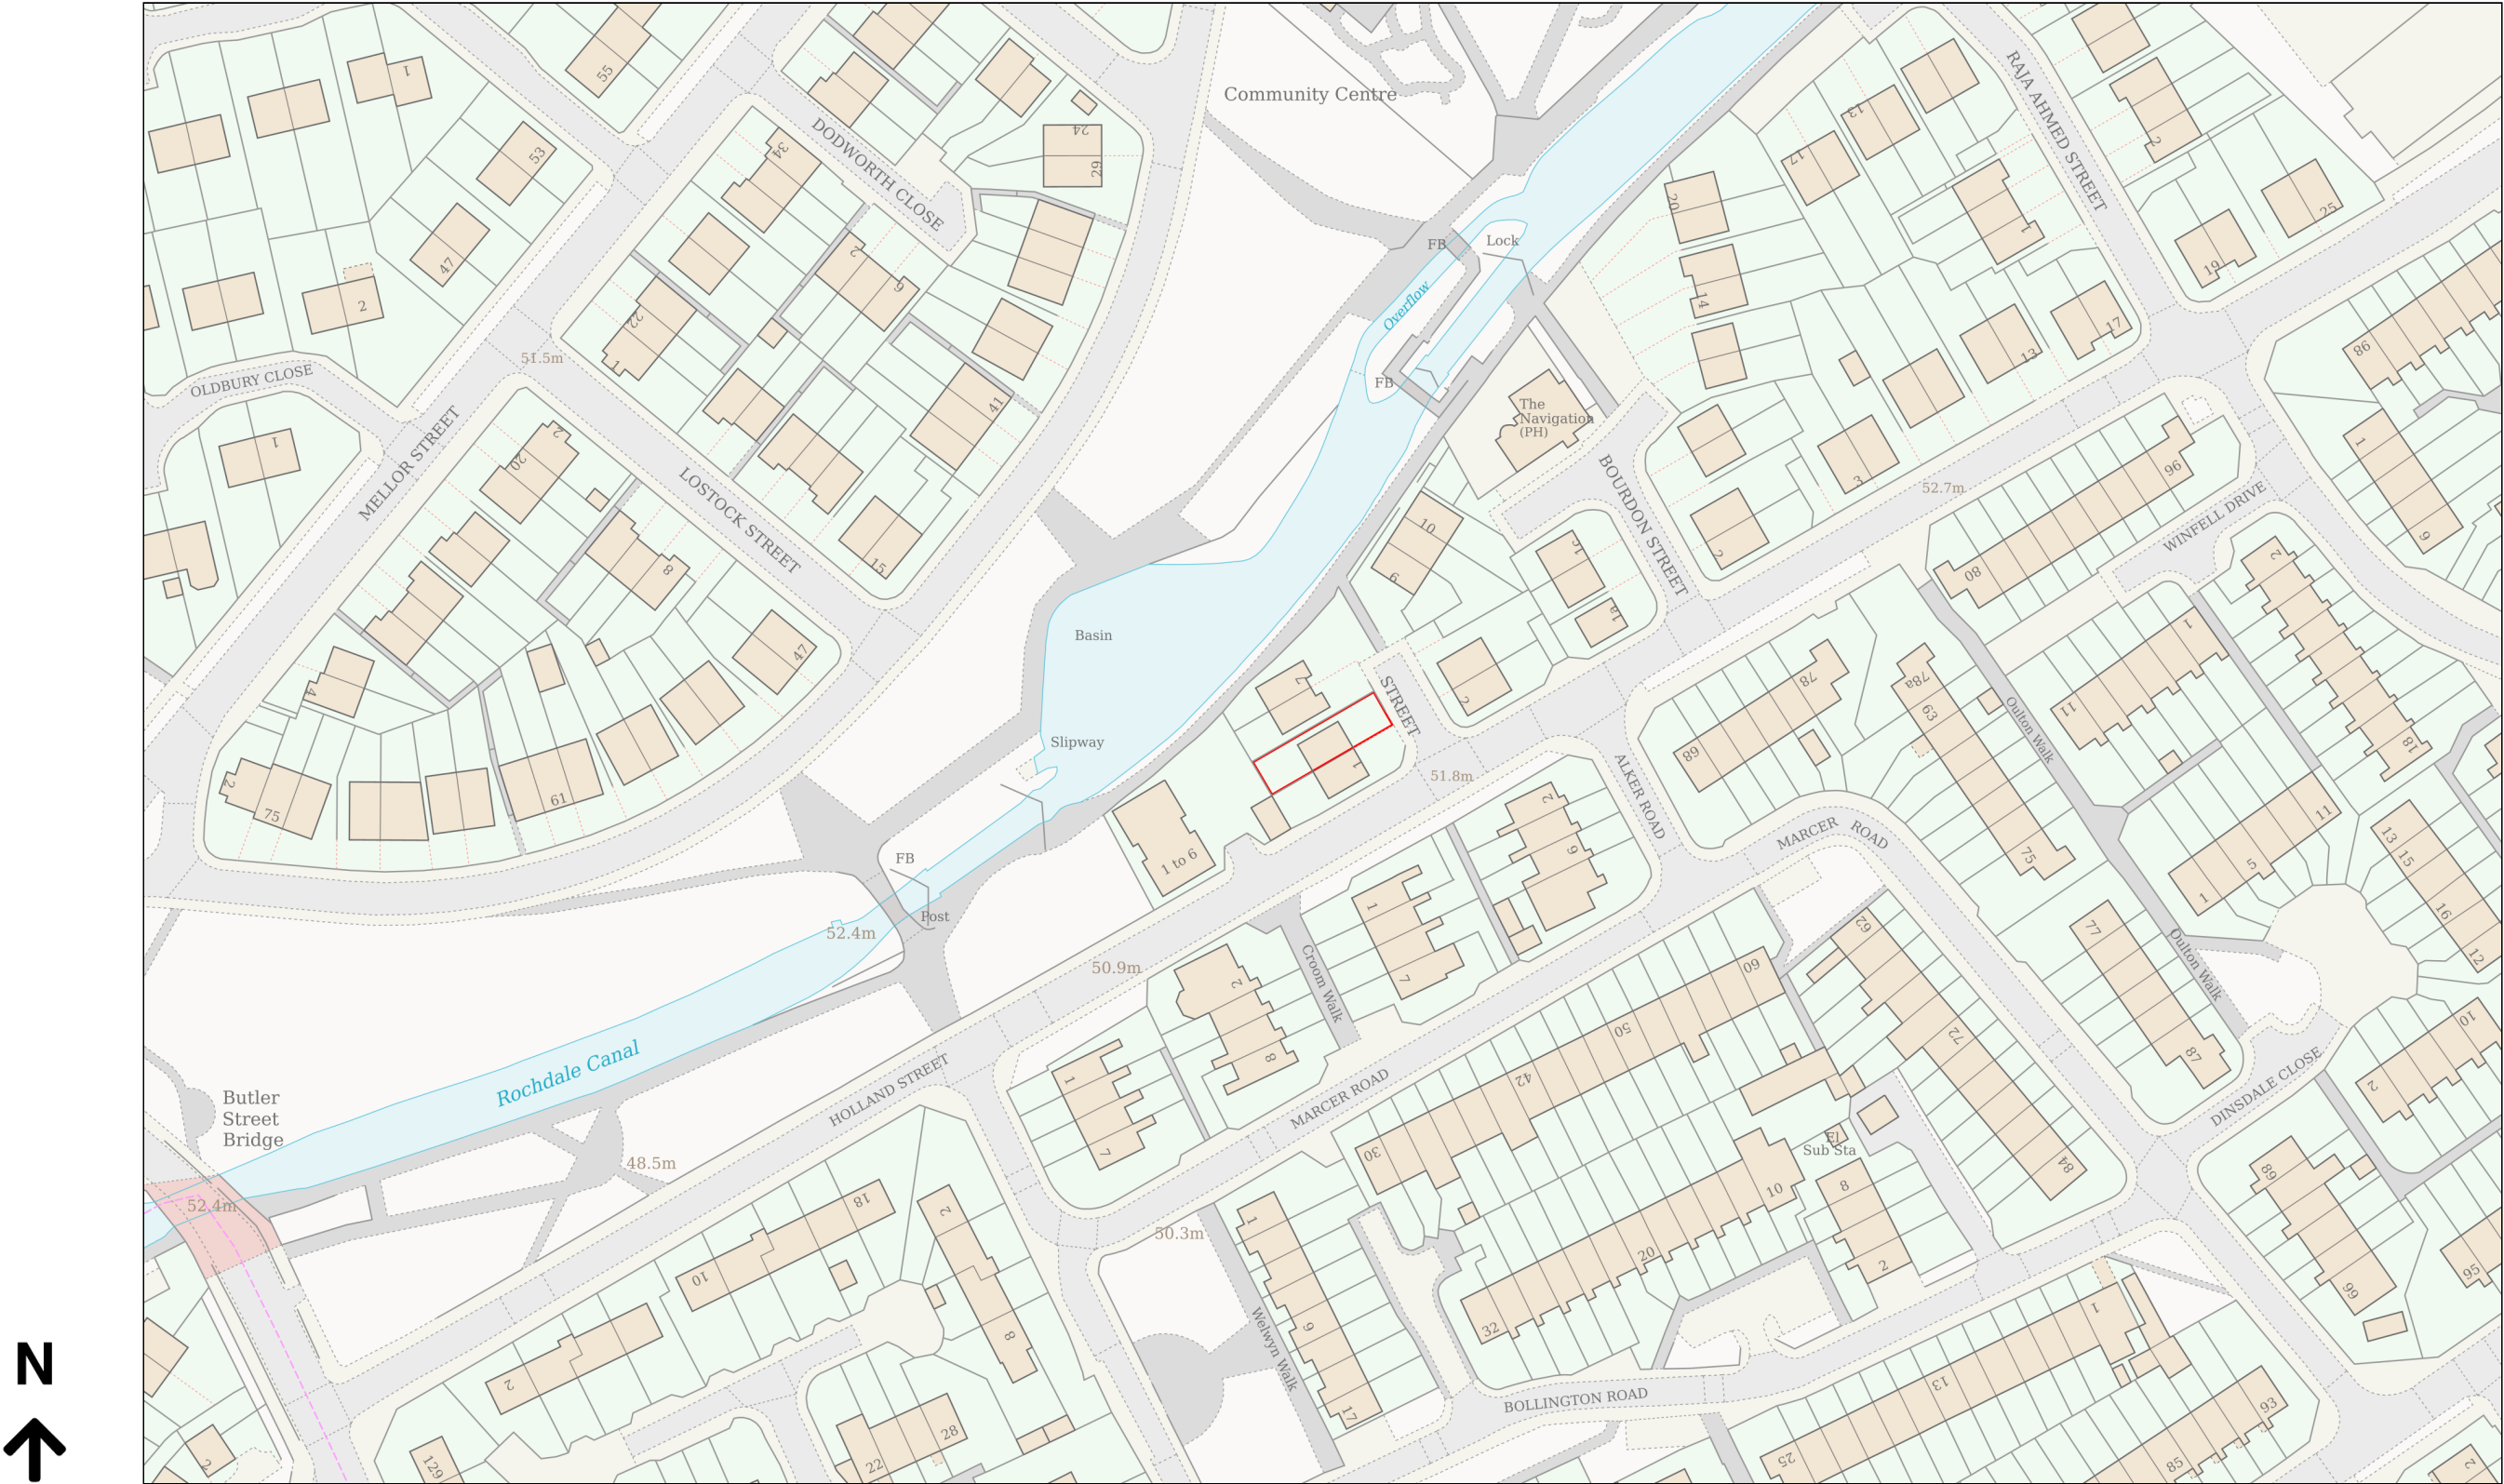

Planning Portal Reference: PP-14683493v1