


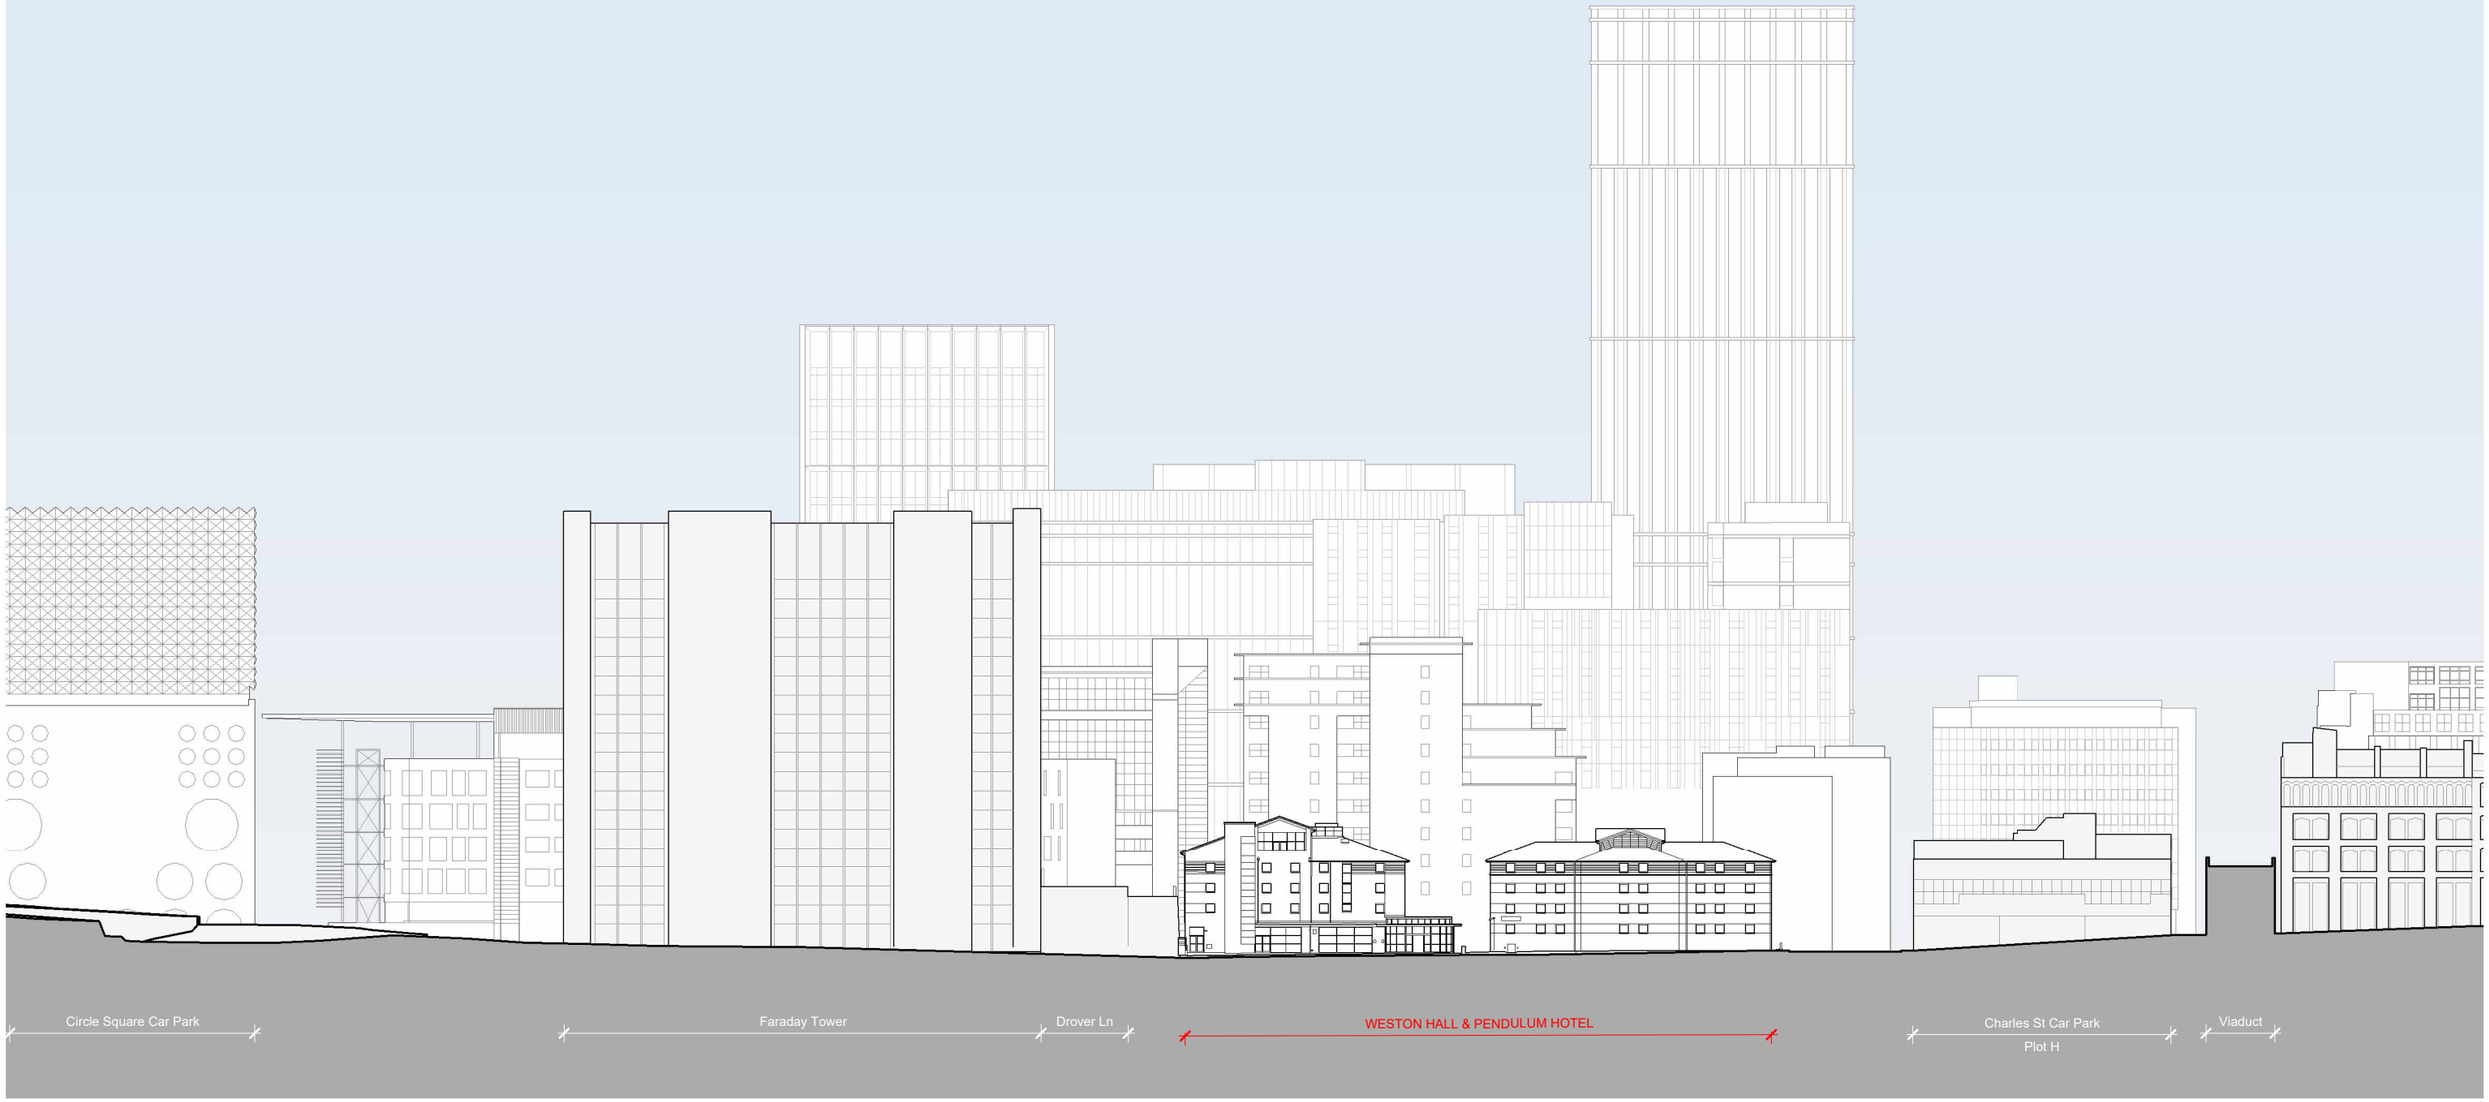


This drawing is copyright

Do not scale off dimensions.

All dimensions to be checked on site by contractor.

Contractor to report any dimensional discrepancies, errors or omissions prior to commencing on site.

Rev	Date	Description
P01	2025-12-16	Planning Submission

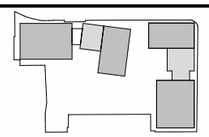

Project Title
iQ Student Accommodation
Weston Halls and Pendulum Hotel
Manchester

Drawing Title
Site Wide Existing Site Elevation East
Sackville Street

Project No
10346

Scale
1:750 @ A3

Status
PLANNING

SHP Drawing Code PROJ - ORIG - ZONE - ROLE - CLASS - TYPE - LOC - SEQ
10346-SHA-Z0-A-B5D8-G100-XE-EE-001

Revision
P01

simpsonhaugh

Manchester +44 (0)161 835 2345
London +44 (0)20 7549 4000
Birmingham +44 (0)121 233 1874

© SimpsonHaugh Architects Ltd 2025