




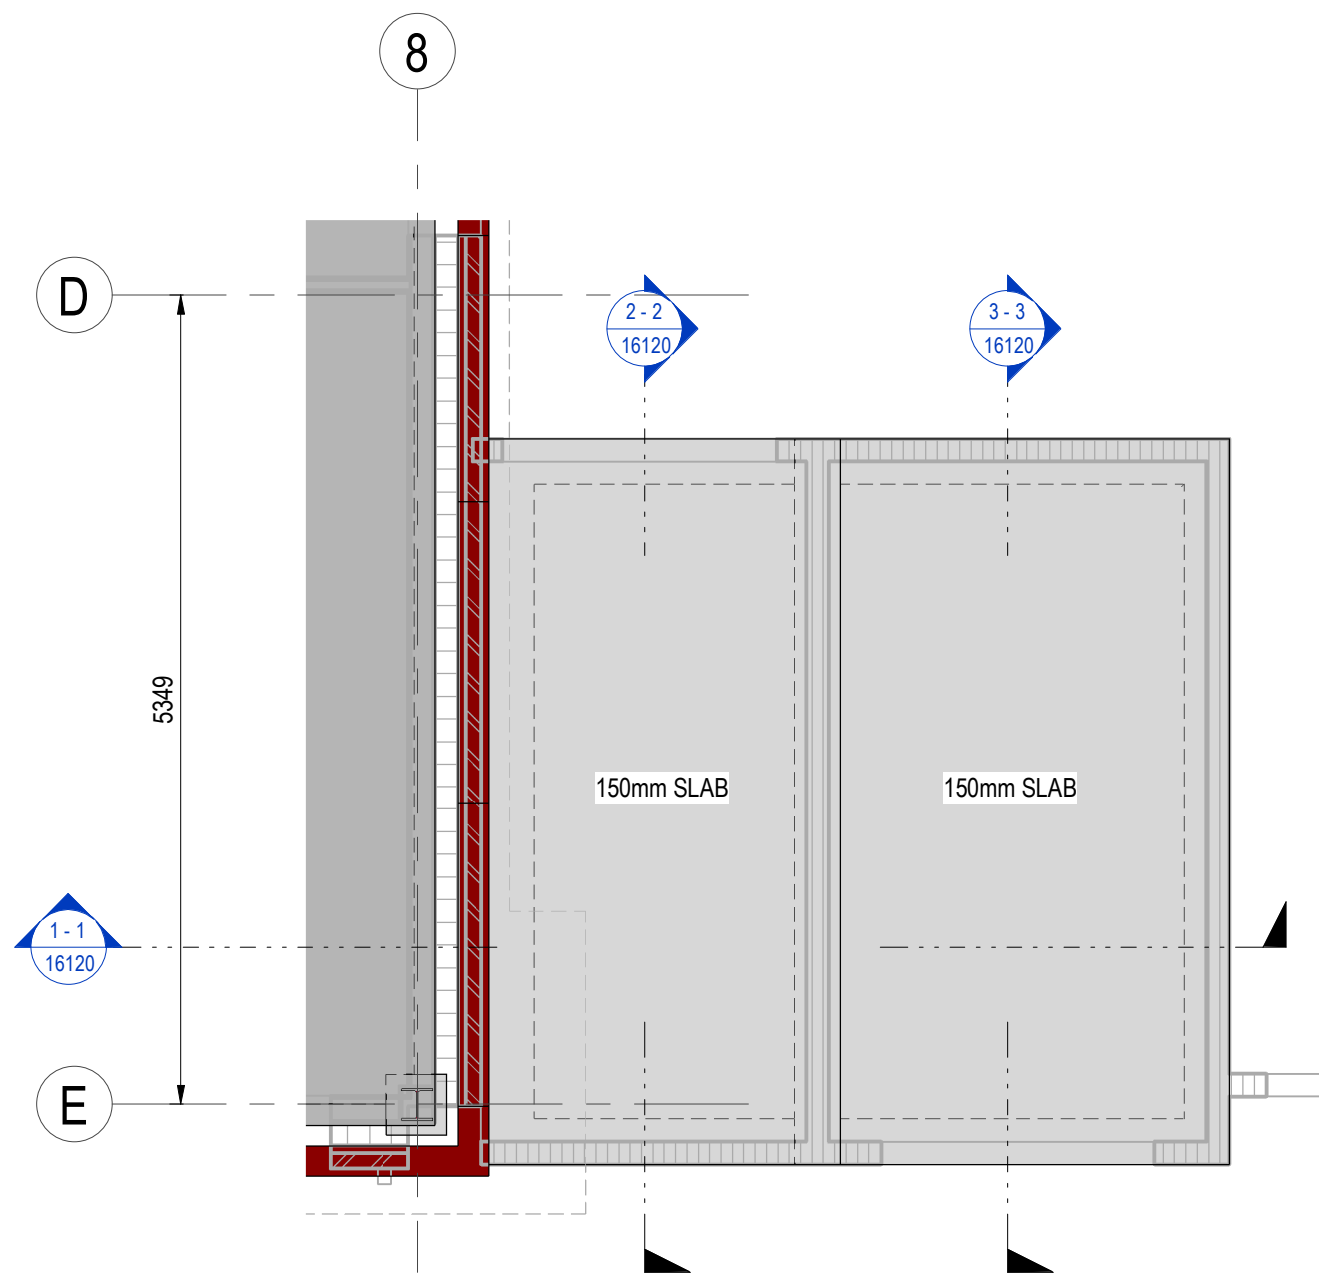


BIN STORE SLAB GA
SCALE: 1 : 50

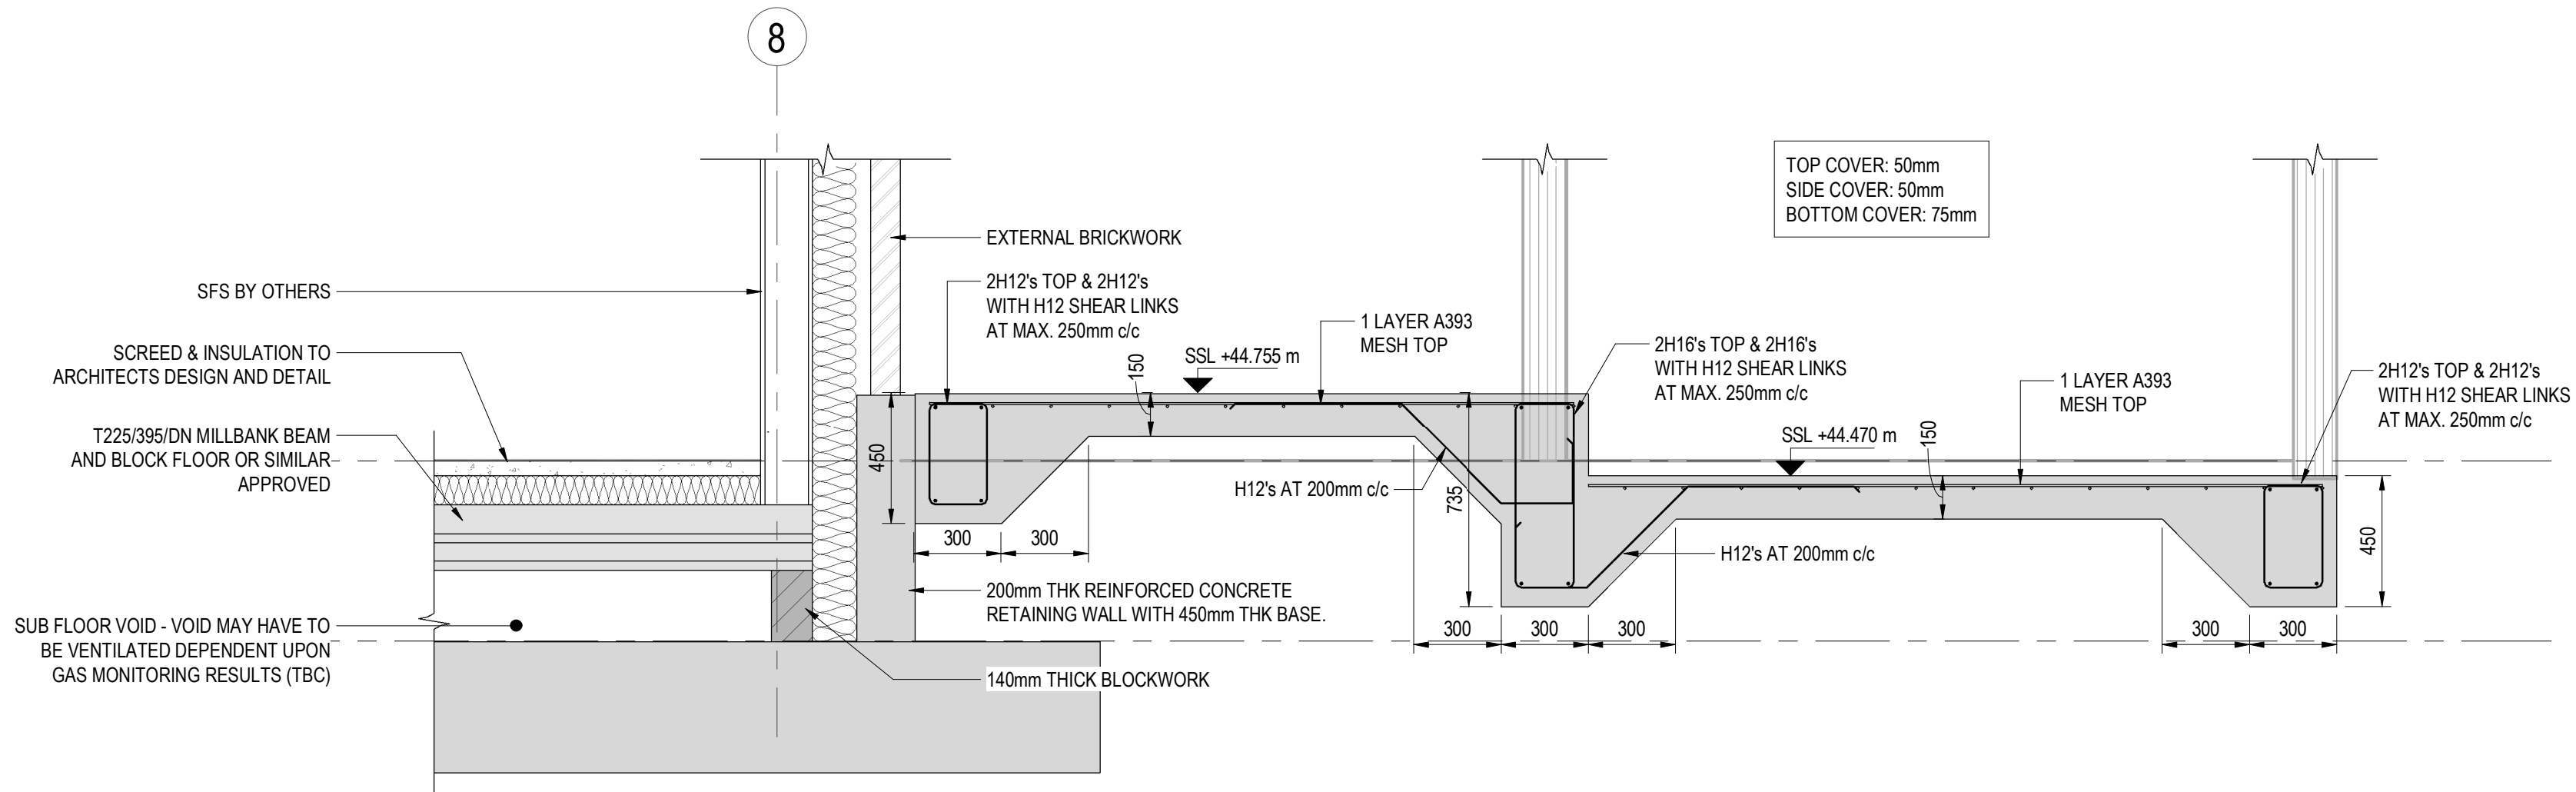

BIN STORE SLAB SECTION 1-1
SCALE: 1 : 20

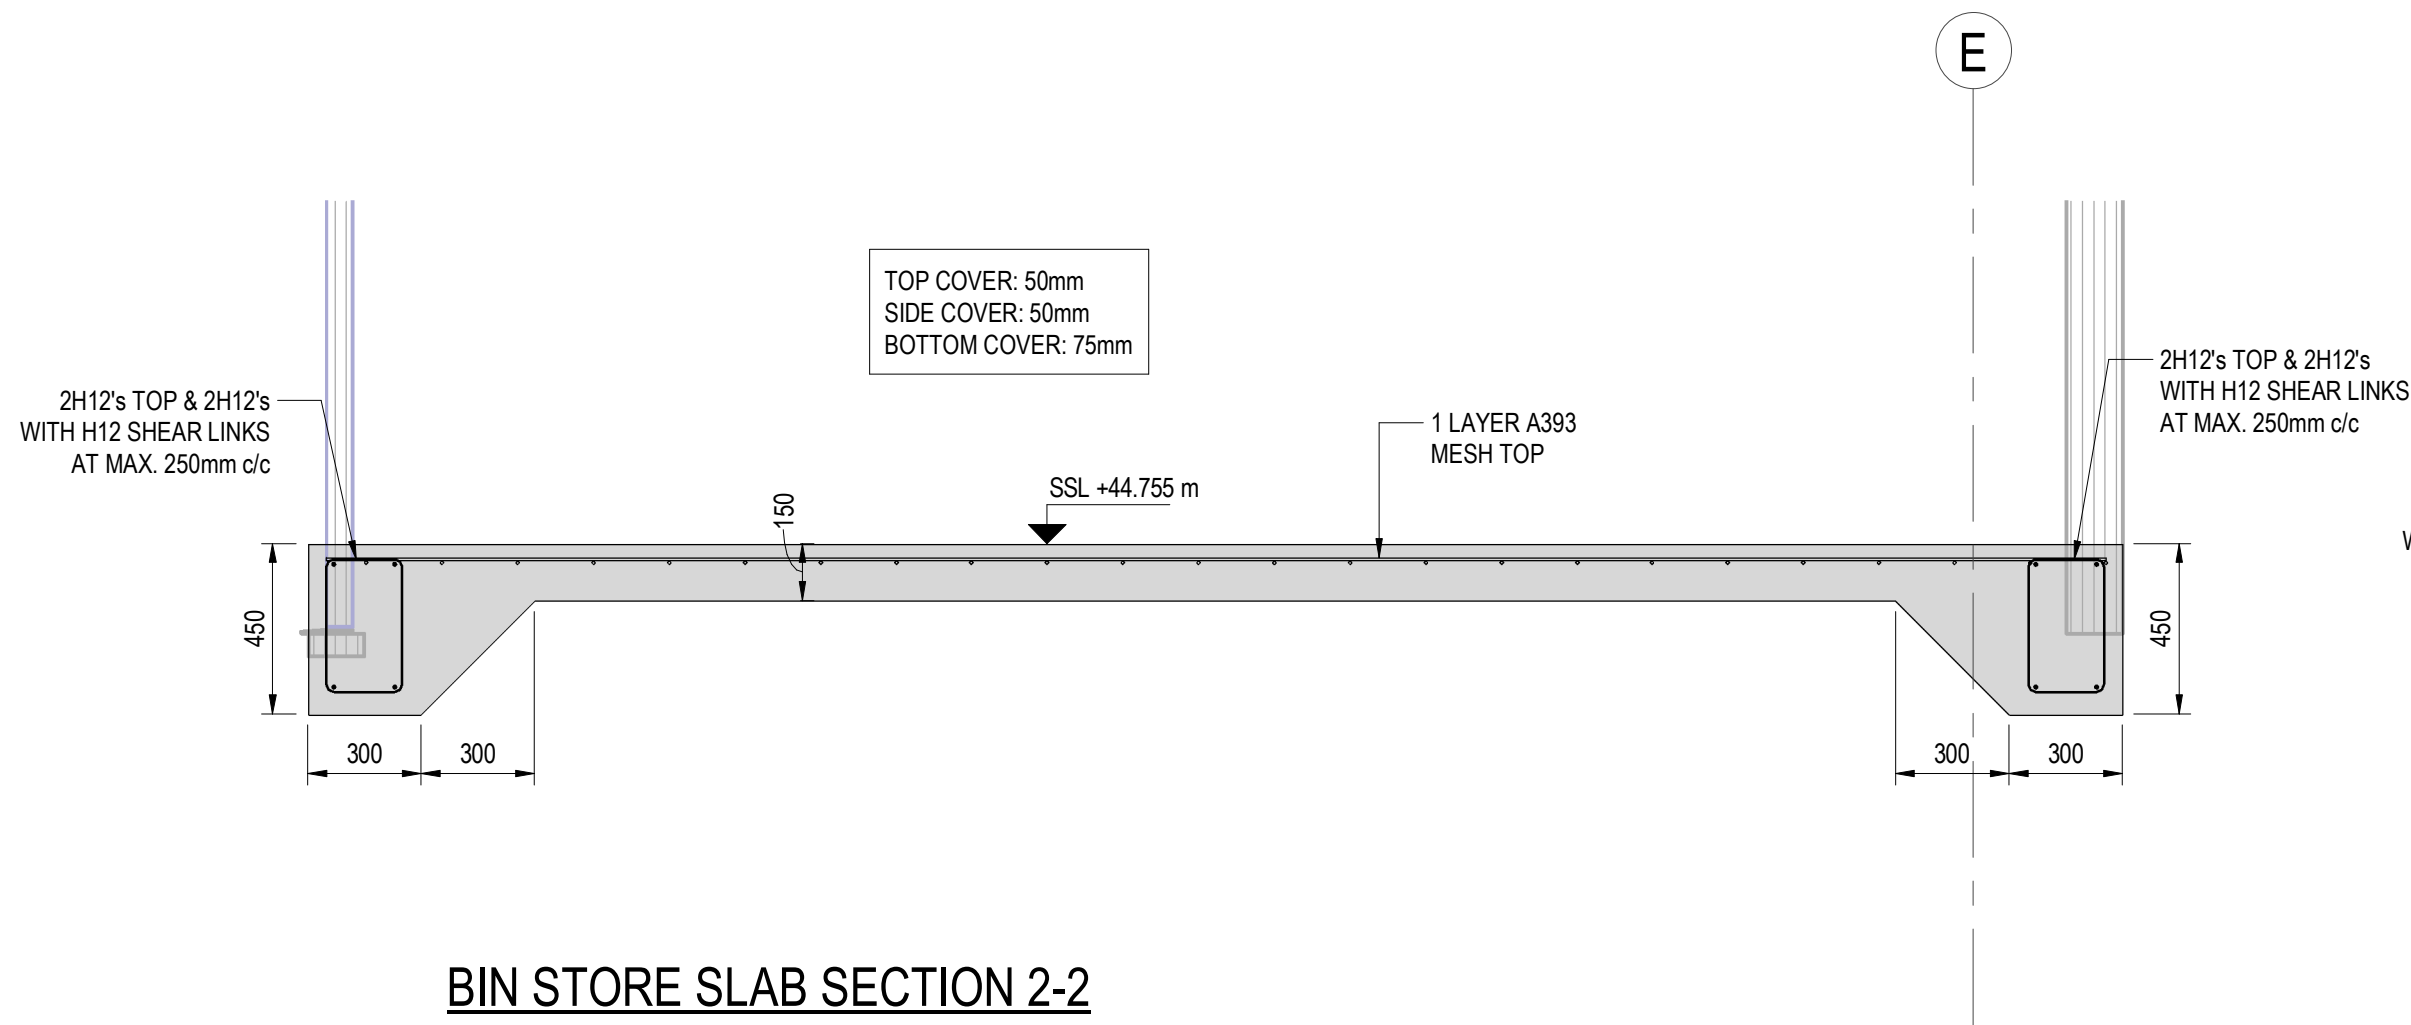

BIN STORE SLAB SECTION 2-2
SCALE: 1 : 20

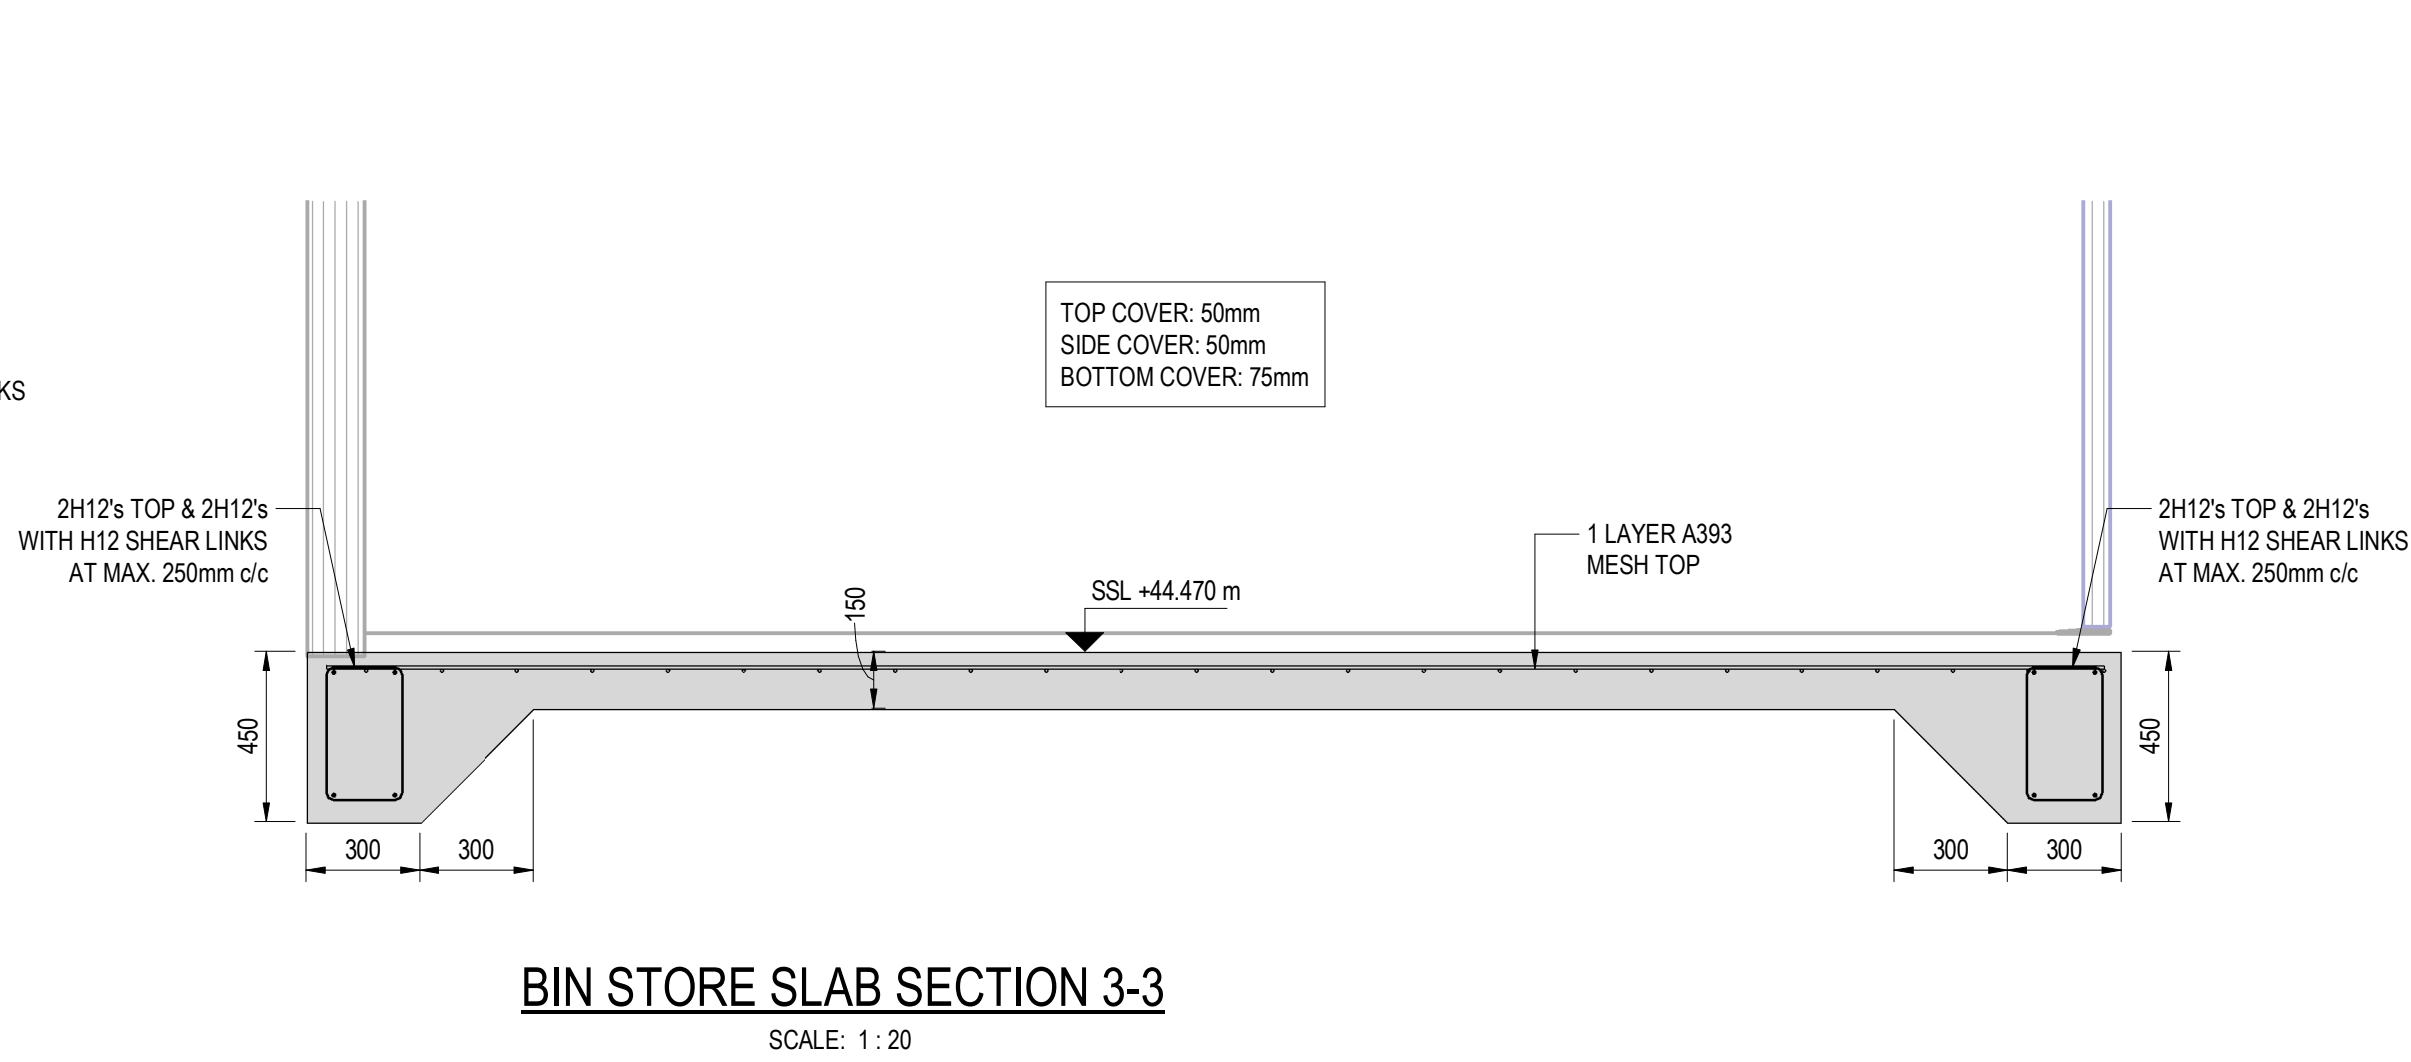

BIN STORE SLAB SECTION 3-3
SCALE: 1 : 20

GENERAL NOTES:

- THIS DRAWING IS TO BE READ IN CONJUNCTION WITH ALL RELEVANT ARCHITECTS AND ENGINEERS DRAWINGS AND SPECIFICATIONS.
- DO NOT SCALE THIS DRAWING. ANY AMBIGUITIES, OMISSIONS AND ERRORS ON DRAWINGS SHALL BE BROUGHT TO THE ENGINEERS ATTENTION IMMEDIATELY. ALL DIMENSIONS MUST BE CHECKED / VERIFIED ON SITE.
- ALL DIMENSIONS ARE IN MILLIMETRES UNLESS NOTED OTHERWISE.
- FOR GENERAL NOTES REFER TO DRAWING.

P01	STAGE 4 ISSUE	26.08.25	CHG	RD
Rev:	Description:	Date:	By:	Chkd:

Curtins

Merchant Exchange, 17-19 Whitworth Street West, Manchester, M1 5WG
0161 236 2394
manchester@curtins.com
www.curtins.com

Civil & Structures • Transport Planning • Environmental • Infrastructure • Geotechnical • Conservation & Heritage • Principal Designer
Birmingham • Bristol • Cambridge • Cardiff • Douglas • Dublin • Edinburgh • Glasgow • Kentish • Leeds • Liverpool • London • Manchester • Nottingham

Status: STAGE 4				
Project: HAWTHORN MEDICAL CENTRE				
Dwg Title: BIN STORE SLAB GENERAL ARRANGMENT				
Drawn By CHG	Designed By OS	Checked By RD		
Date AUG '25		Scales @ A1 As indicated		
Project No - Originator - Function - Spatial - Form - Discipline - Number				Revision:
HMCNMC - CUR - V1 - B1 - DR - S - 16120				P01

HMCNMC-CUR-V1-ZZ-M3-S-00001